
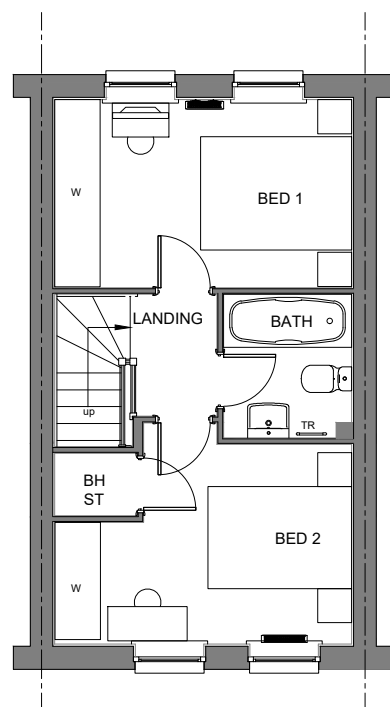
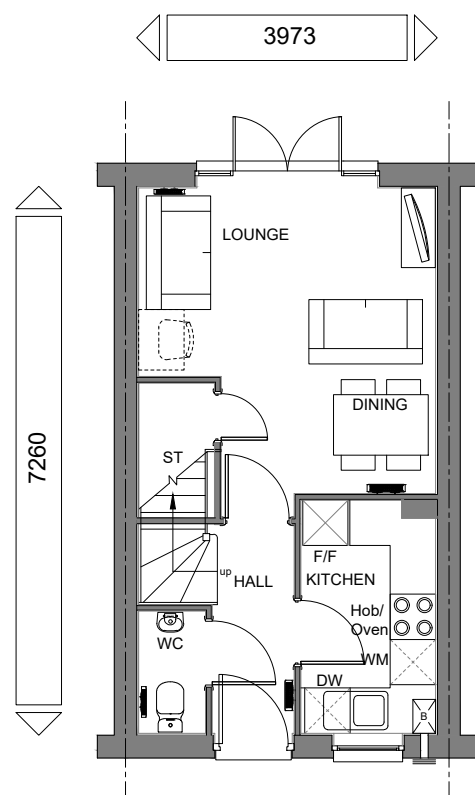


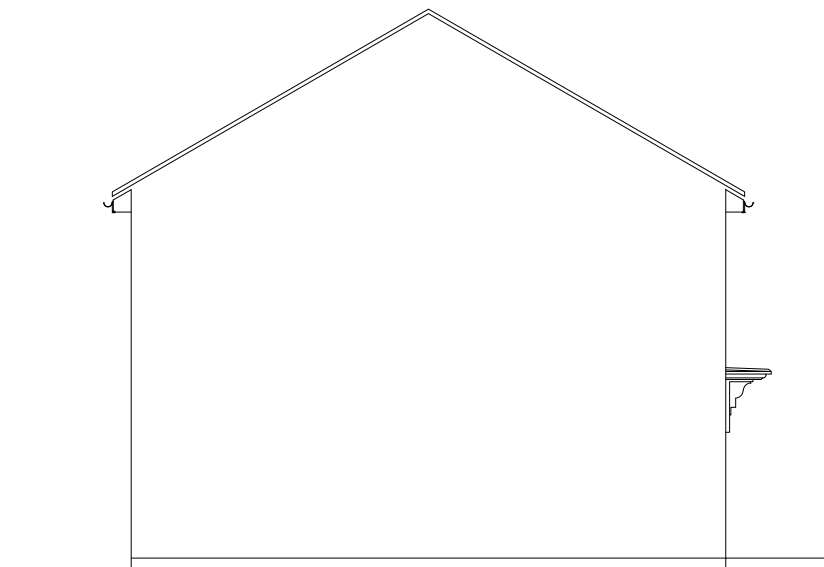

TOTAL FLOOR AREA : 621 Sqft / 57.68 m2

Sales Name: WILFORD House Type Code: P204XI-7 Spec: A3 Drawing No: 13 Drawn: GDT Checked: GDT Date: May 2023 Scale: 1:100	WARNING TO HOUSE-PURCHASERS. Buyers are warned that this is a working drawing and the contents of this drawing may be subject to change during the progress of the build process. The layout, form, content and dimensions specified are included for general guidance only. The finishes or features shown may alter in respect of individual properties. Effort has been made to ensure that the drawings are up to date and may from time to time be a negotiable delay in updating the drawings due to changes in regulations and/or re-planning. Purchasers are advised to check with the Sales Adviser whether any alterations have been made to this drawing. The contents of this drawing do not constitute a contract, part of any contract or warranty unless specifically incorporated into the contract. They should not be relied upon for the purposes of entering into a contract to purchase any property.	Planning <table><tr><td>Rev:</td><td>Description:</td><td>Date:</td></tr></table>	Rev:	Description:	Date:
Rev:	Description:	Date:			
 DAVID WILSON HOMES WHERE QUALITY LIVES					