
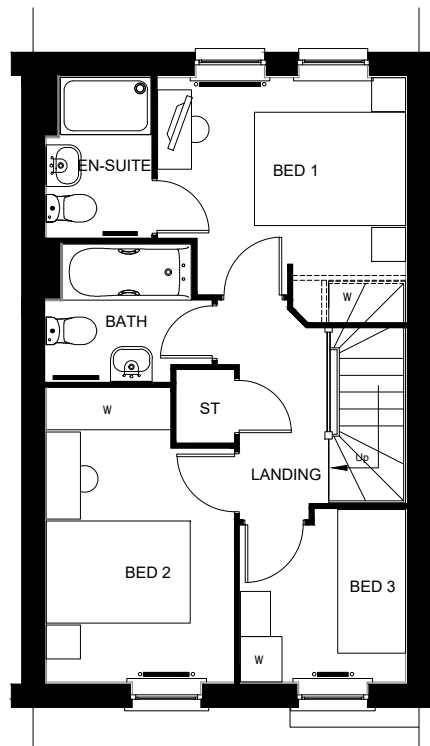
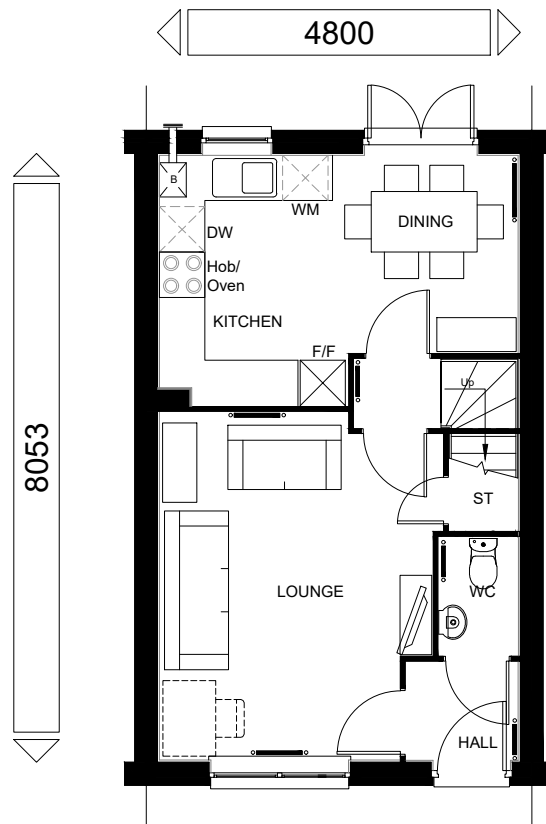
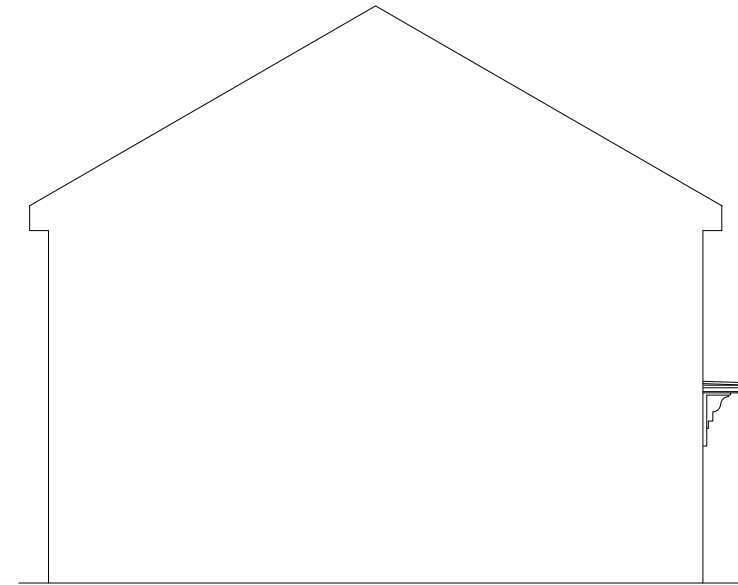
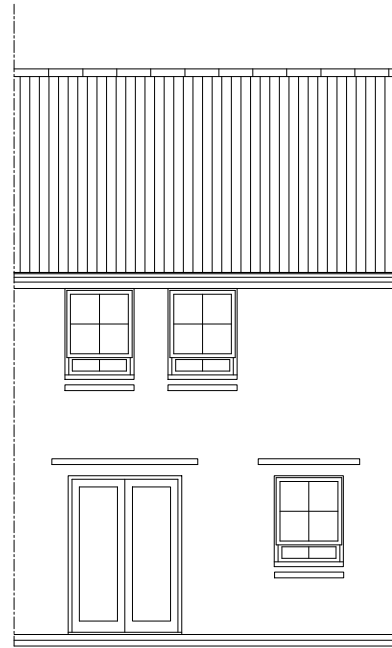


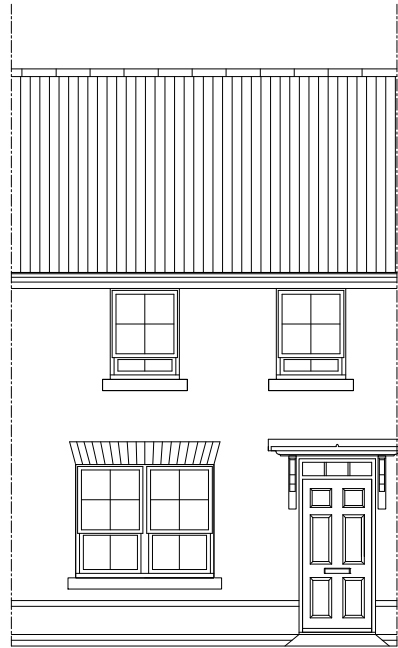

TOTAL FLOOR AREA : 832 Sqft / 77.3m2

Sales Name: ARCHFORD

House Type Code: P382XI-7

Spec:A3
Drawing No: 12

Drawn: GDT Checked: GDT Scale: 1:100

Scale: 1:100

Scale: 1:100

Checked: GDT


Scale: 1:100

WARNING TO HOUSE-BUYERS. Buyers are warned that this is a working drawing and the contents of this drawing may be subject to change during the progress of the build process. The layout, form, content and dimensions specified are included for general guidance only. The finishes or features shown may alter in respect of individual properties. Whilst we make every effort to ensure our drawings are up to date there may be from time to time be an unavoidable delay in updating these due to changes in regulations and/or re-planning. Purchasers are advised to check with the Sales Advisor whether any alterations have been made to this drawing. The contents of this drawing are not intended to constitute an offer of any property. The offer of any property specifically incorporated into the contract. They should not be relied upon for the purposes of entering into a contract to purchase any property.

Planning	
----------	--

Refer to Data Sheet for Full Details

Mar 24

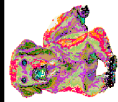

DAVID WILSON HOMES
WHERE QUALITY LIVES