


Key:

- Plots changed from Archford to Portmore
- Original position of approved Archford
- Barratt Homes Parcel

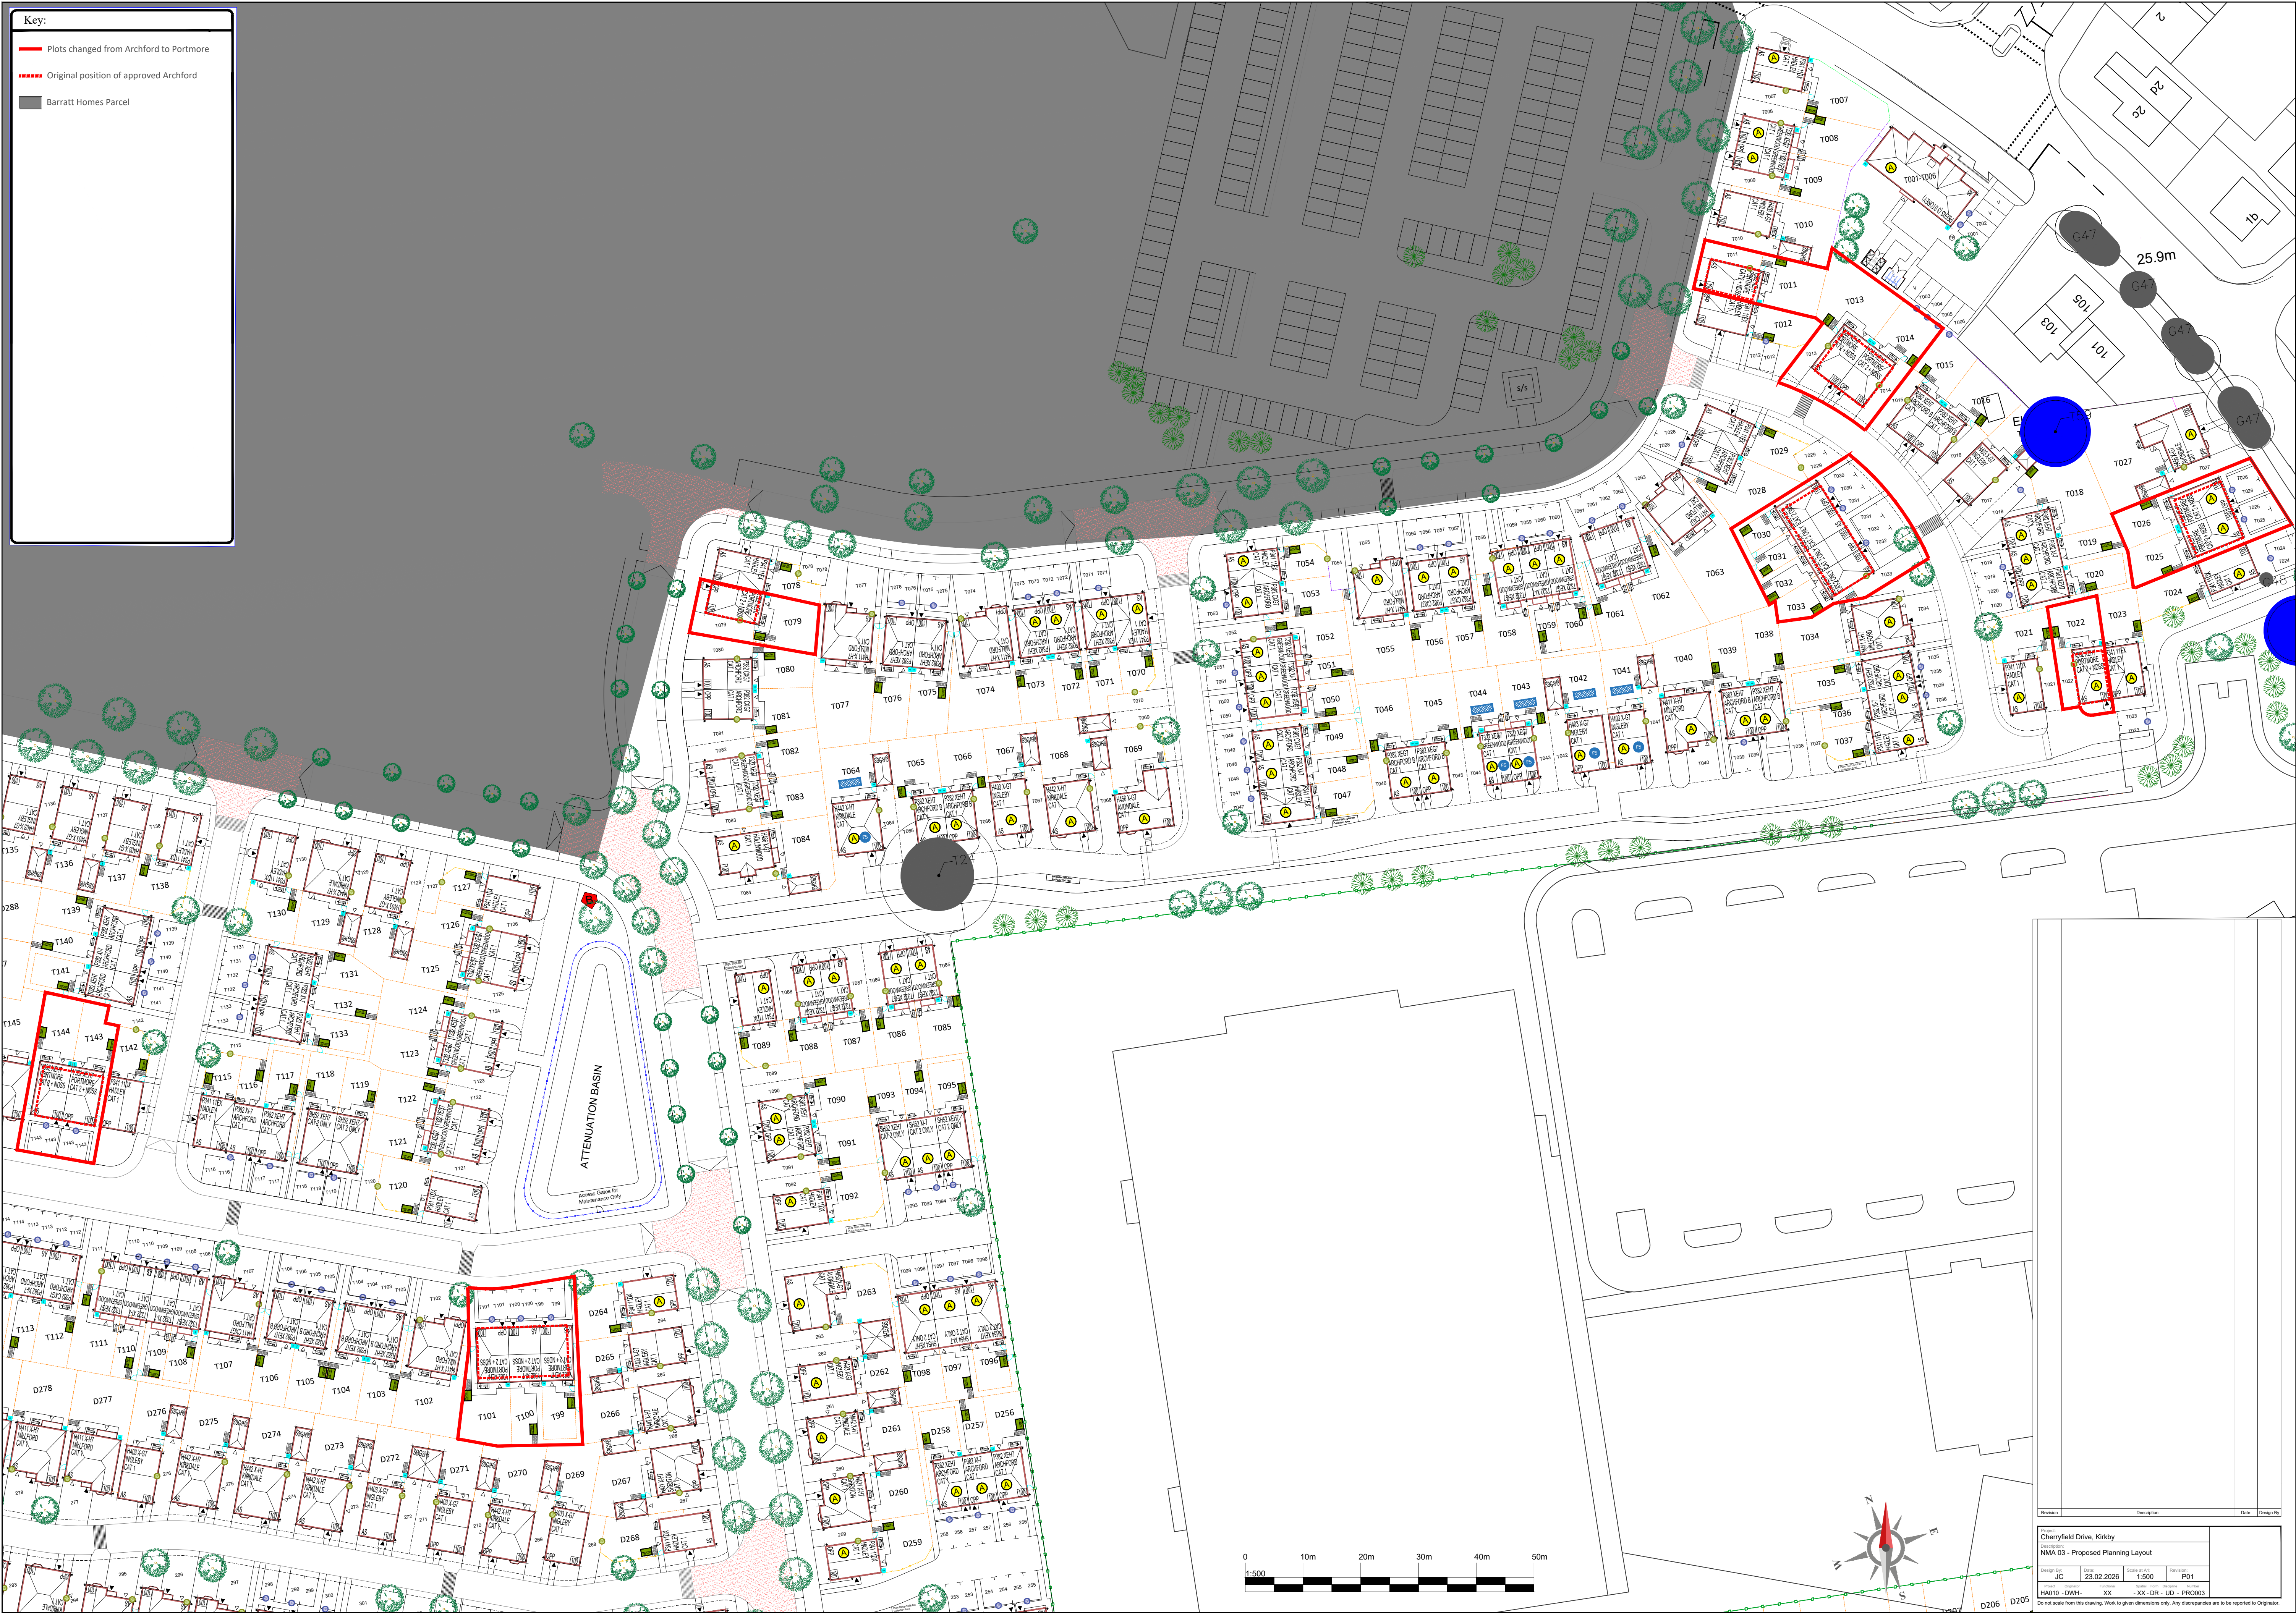

Revision	Description	Date	Design By
1	Cherryfield Drive, Kirkby		
2	NMA 03 - Proposed Planning Layout		
3	Design By: JC	Date: 23.02.2026	Scale at A1: 1:500
4	HA010 - DWH+	XX	XX - DR - UD - PRO003

Do not scale from this drawing. Work to given dimensions only. Any discrepancies are to be reported to Originator.