



Cherryfield Drive - Proposed Levels Plan

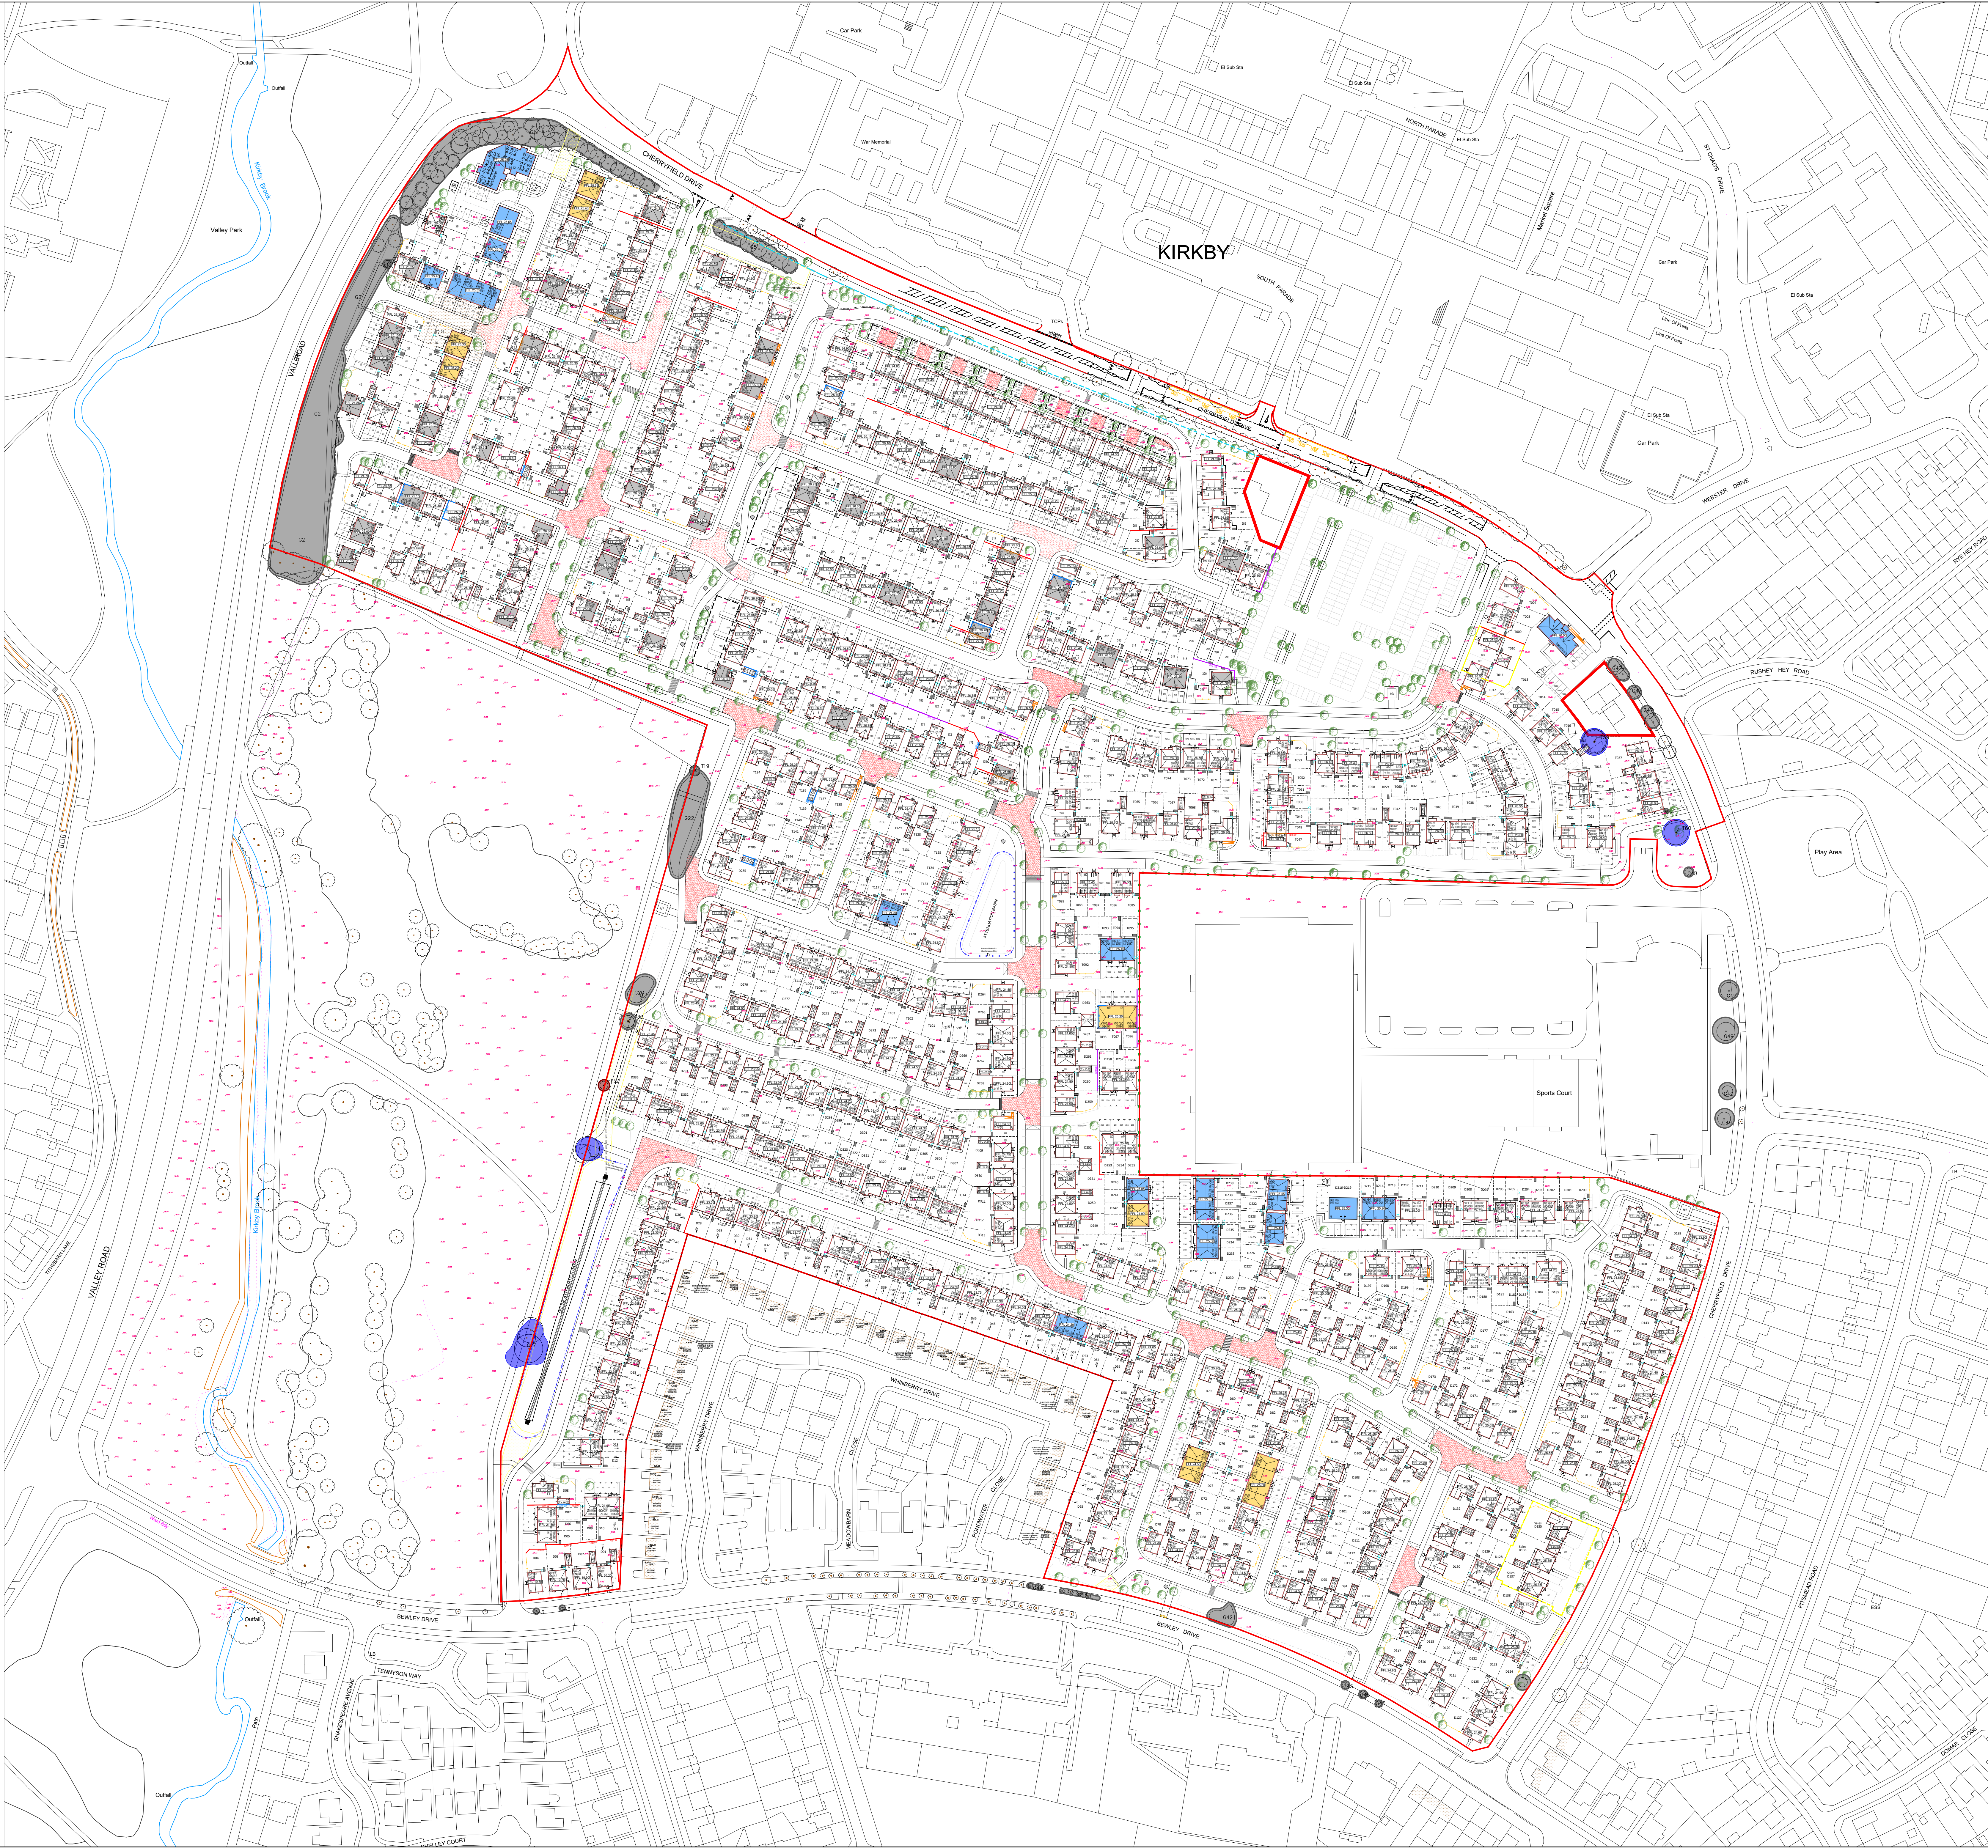

Key:

- Application Boundary
- PFL - 28.30 Proposed Finished Floor Levels
- RL - 32.73 Proposed Ridge Height Level
- EL - 29.22 Proposed Eaves Height Level
- 23.65 Existing Levels

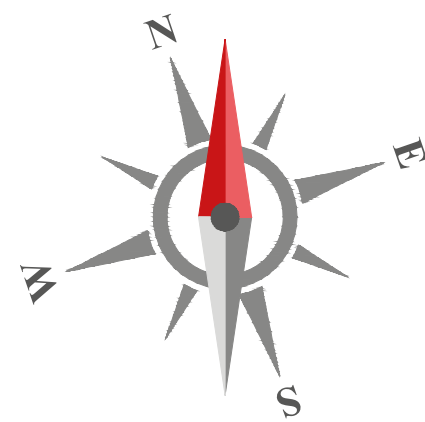

P03	Order gradients added to plots bounding Wetherby Drive and Ponderosa Close	13.12.24	DW
P01	Initial issue	13.12.24	JC
Revision	Description	Date	Design By
Cherryfield Drive, Kirkby			
Proposed Levels Plan			
DWH & Barratt			
Design By: JC	Date: 10.12.24	Scale of A3: 1:1000	Revision: P03
H3005 - DWH - XX - XX - DR - UD - 313001			
Do not scale from this drawing. Work to given dimensions only. Any discrepancies are to be reported to Originator.			
Barratt & David Wilson Homes 2nd Floor, 300 St Margaret Place, Birmingham, B3 7EY Telephone 0121 622 04000		DAVID WILSON HOMES BARRATT BARRATT	