

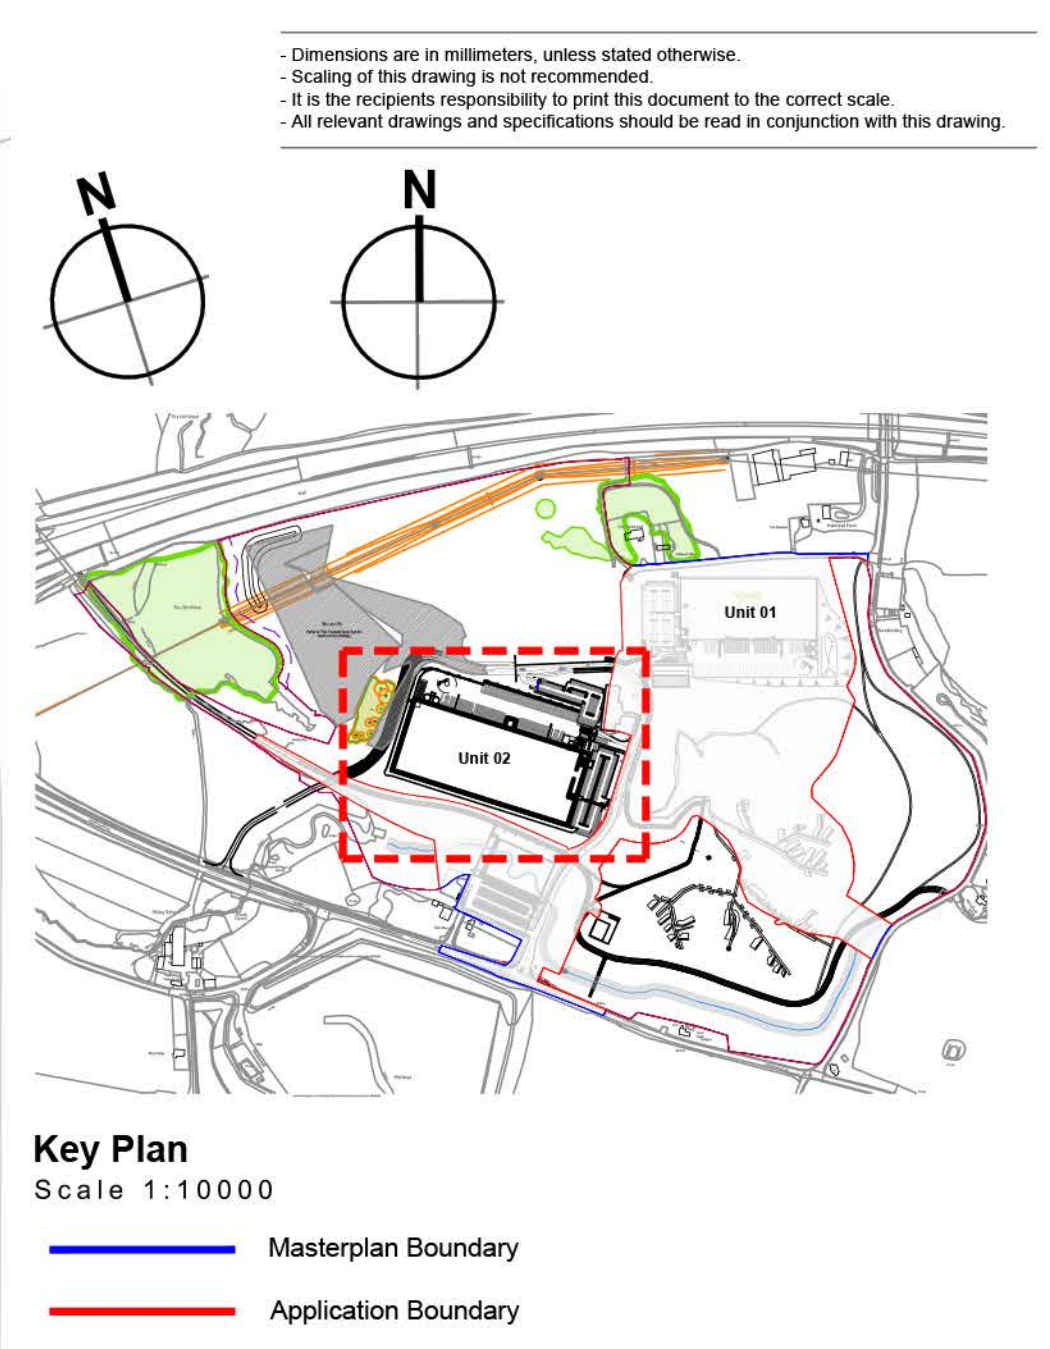


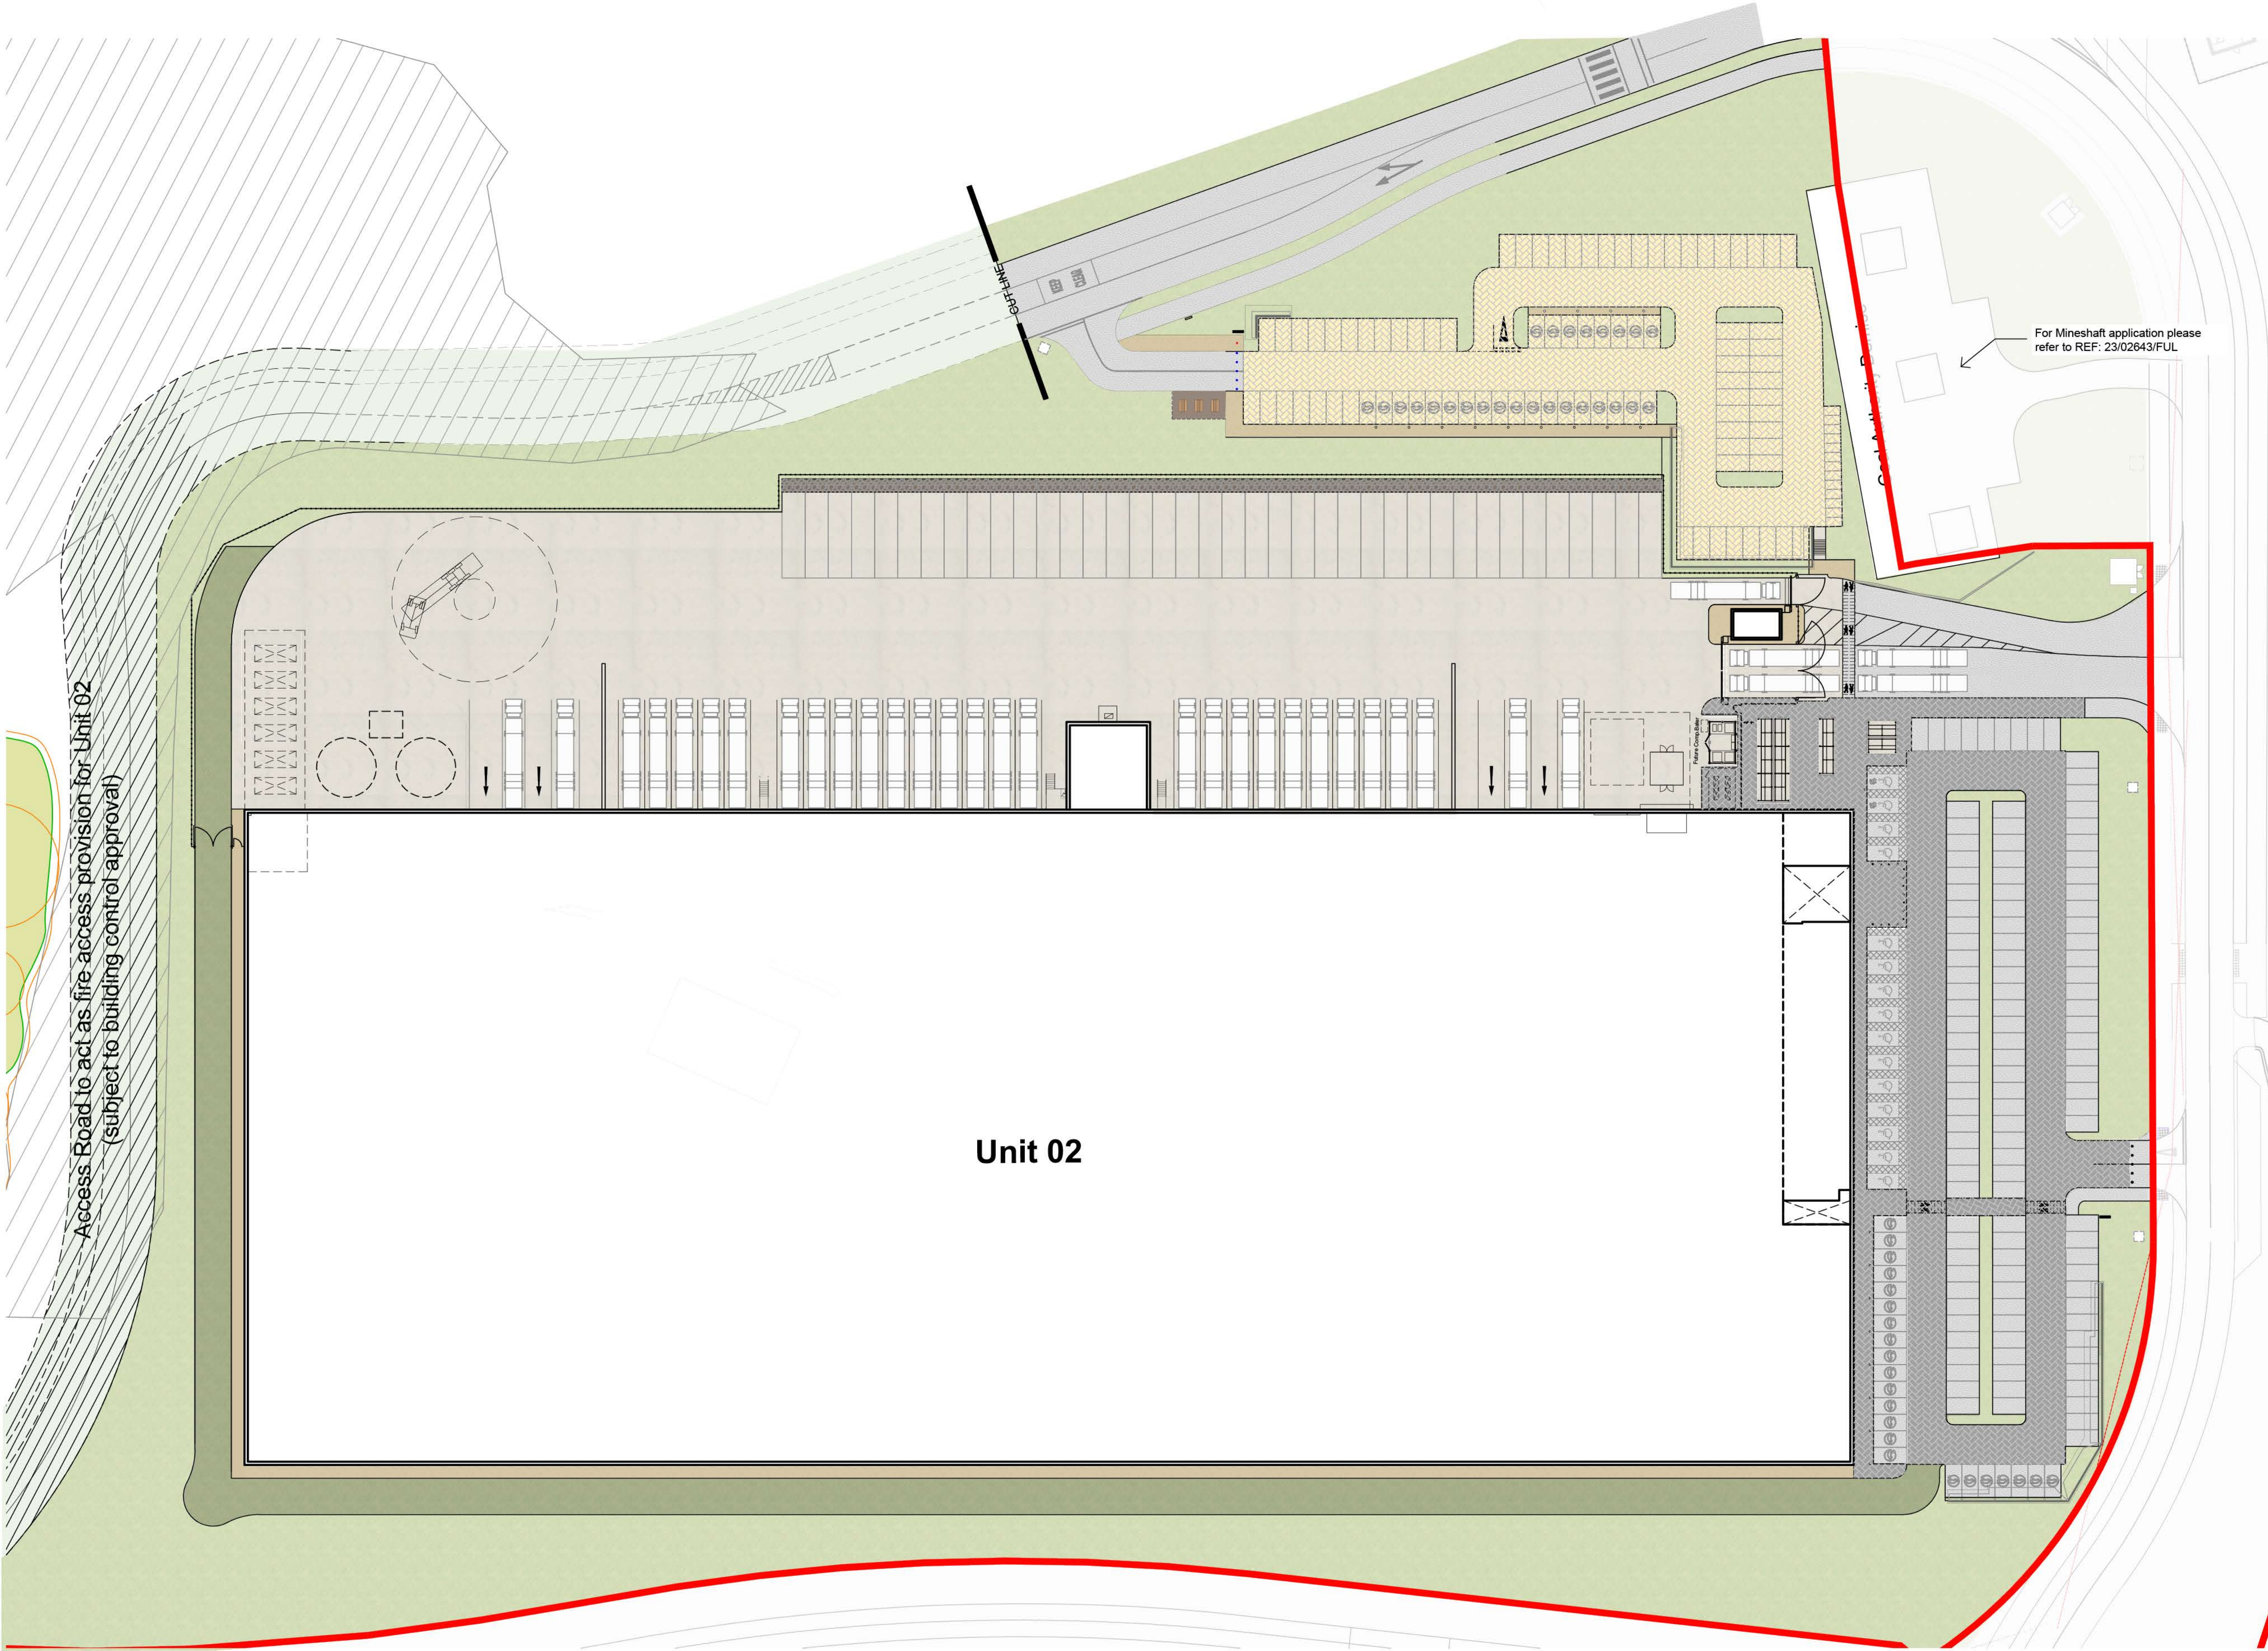

Key:

Concrete Service Yard
Bitumen macadam to Engineers details
Pre-cast concrete paving slabs Marshalls 'Perfecta' smooth 600x600x50mm Colour: Natural
Soft Landscaping
Road grade block paving on sandbed Brett Omega classic 200x100mm Colour: Charcoal (CL)
Gravel / Stone
Grasscrete
Overflow car park permeable block paving Marshalls - Driveline Piora 200x100x60mm Colour: Charcoal

External Finishes Plan
Scale 1:500

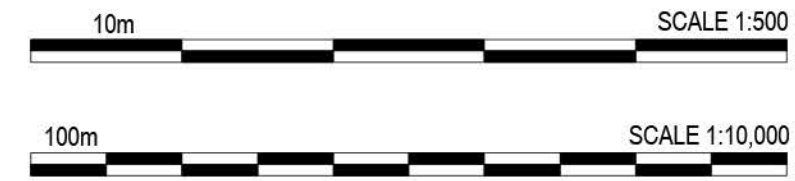

PLANNING

THIS DRAWING IS TO BE USED FOR THE STATED PURPOSE ONLY AND SHOULD NOT BE USED FOR ANY OTHER

rev	amendments	by	ckd	date
-----	------------	----	-----	------

Unit 02, Symmetry Park, Merseyside

Unit 02 External Finishes Plan	
LOD 2	LOI 2

TRITAX SYMMETRY
A TRITAX BIG BOX COMPANY

umc architects

3rd Floor, Manchester Club, 81 King Street, Manchester, M2 4AH
+44 (0)161 413 0590 info@umcarchitects.com

RIBA PoW Stage:	2 - Concept Design
Document Suitability:	S2
Drawn / Checked:	MY / DEB
Date:	08/05/2024
Scale:	As Noted @ A1
UMC Project Number:	22604

Tritax Reference:
02514 - U02 Planning - U02 NMA - UMC

Document Reference:	Drawing no:	Revision:
22604 - UMC - SI02 - SI - DR - A	0701	P10