



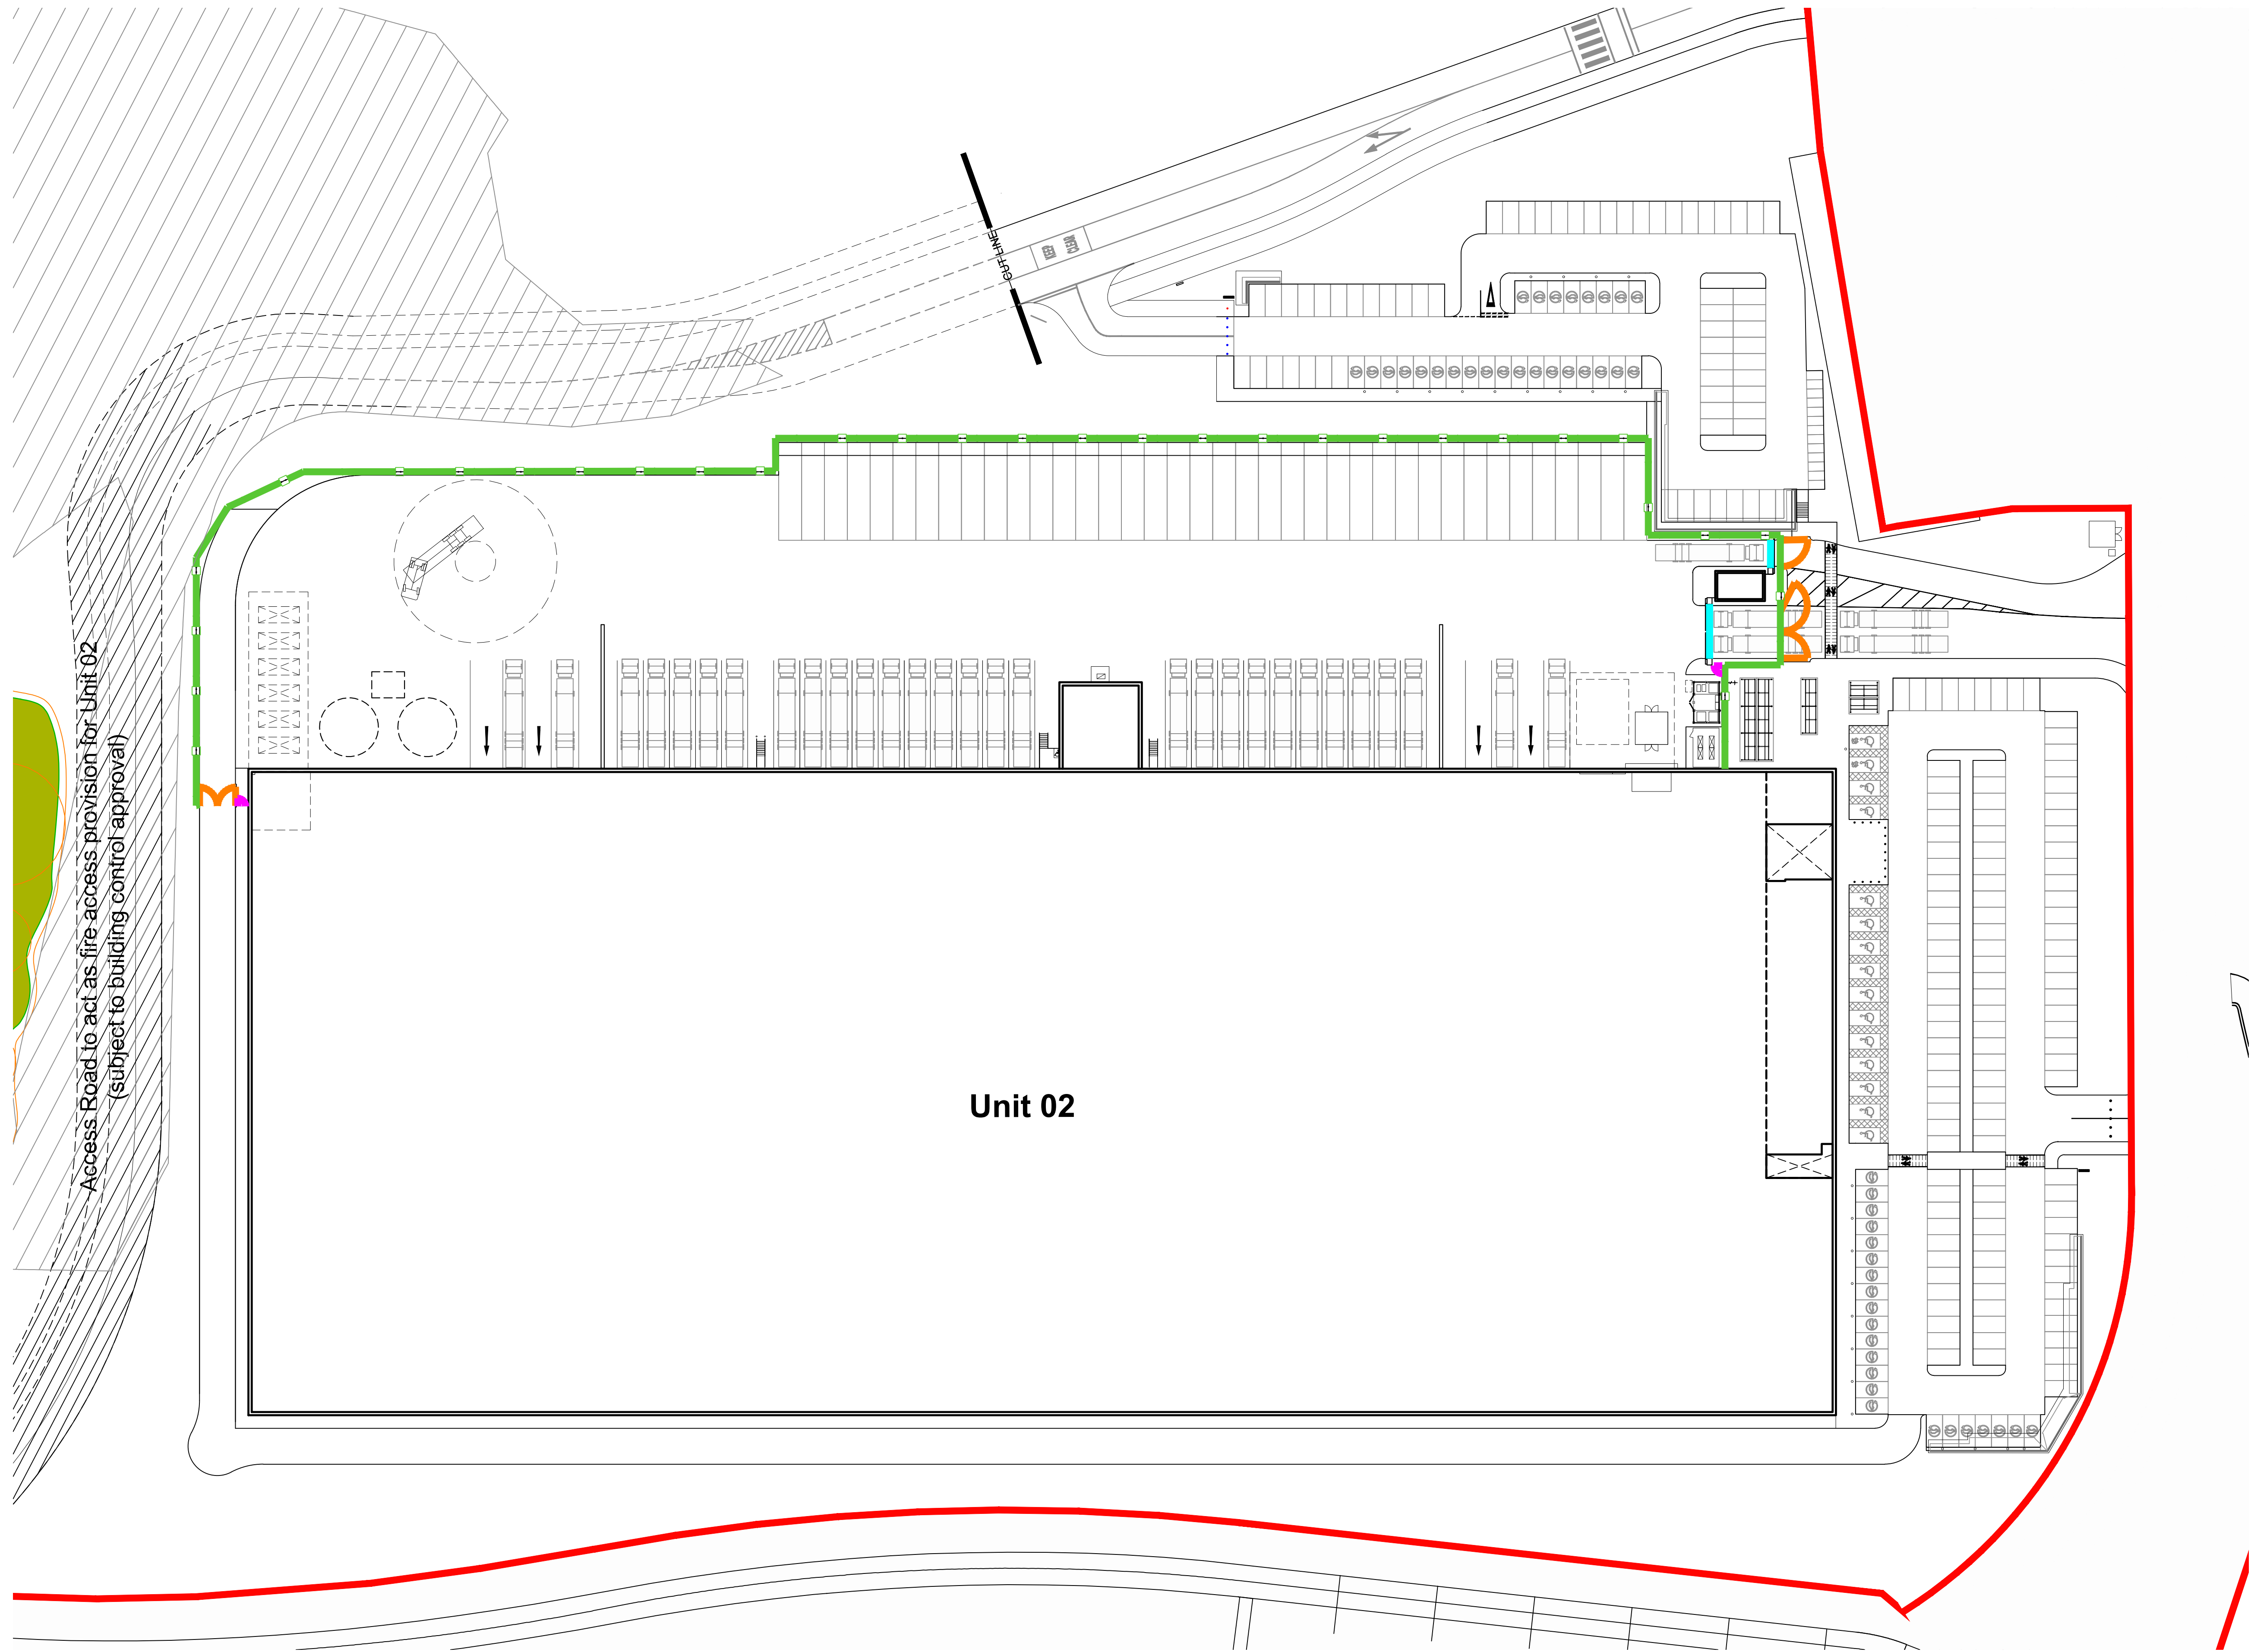


Fencing Plan Scale 1:500

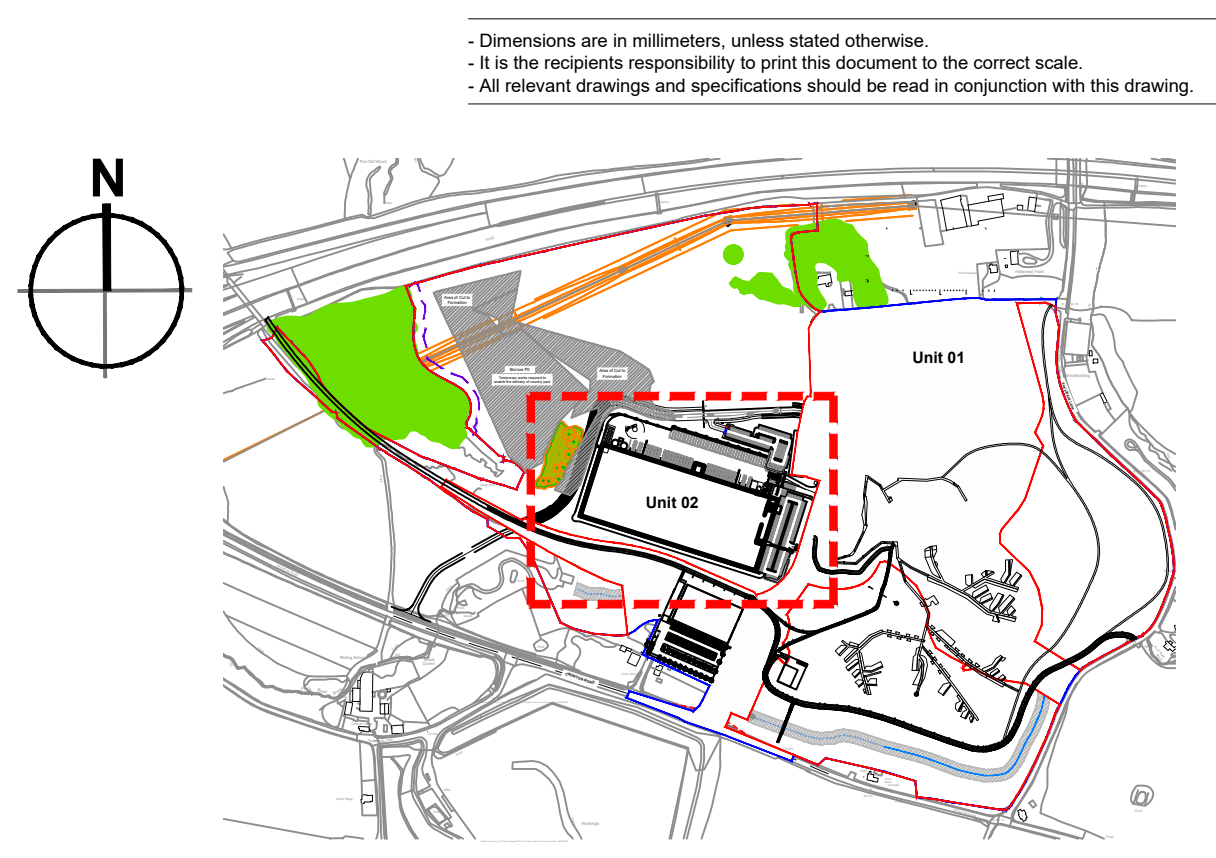


Key Plan  
Scale 1:10000


- Key
- Masterplan Boundary
  - Application Boundary
- Proposed Fencing:
- 2.4m high, galvanised polyester powder coated paladin security fence  
Colour: Green.
  - Single and Double Arm Automatic Barrier Gate
  - Personnel Door  
Colour: Green.
  - 2.4m high Security Access Gate  
Colour: Green.

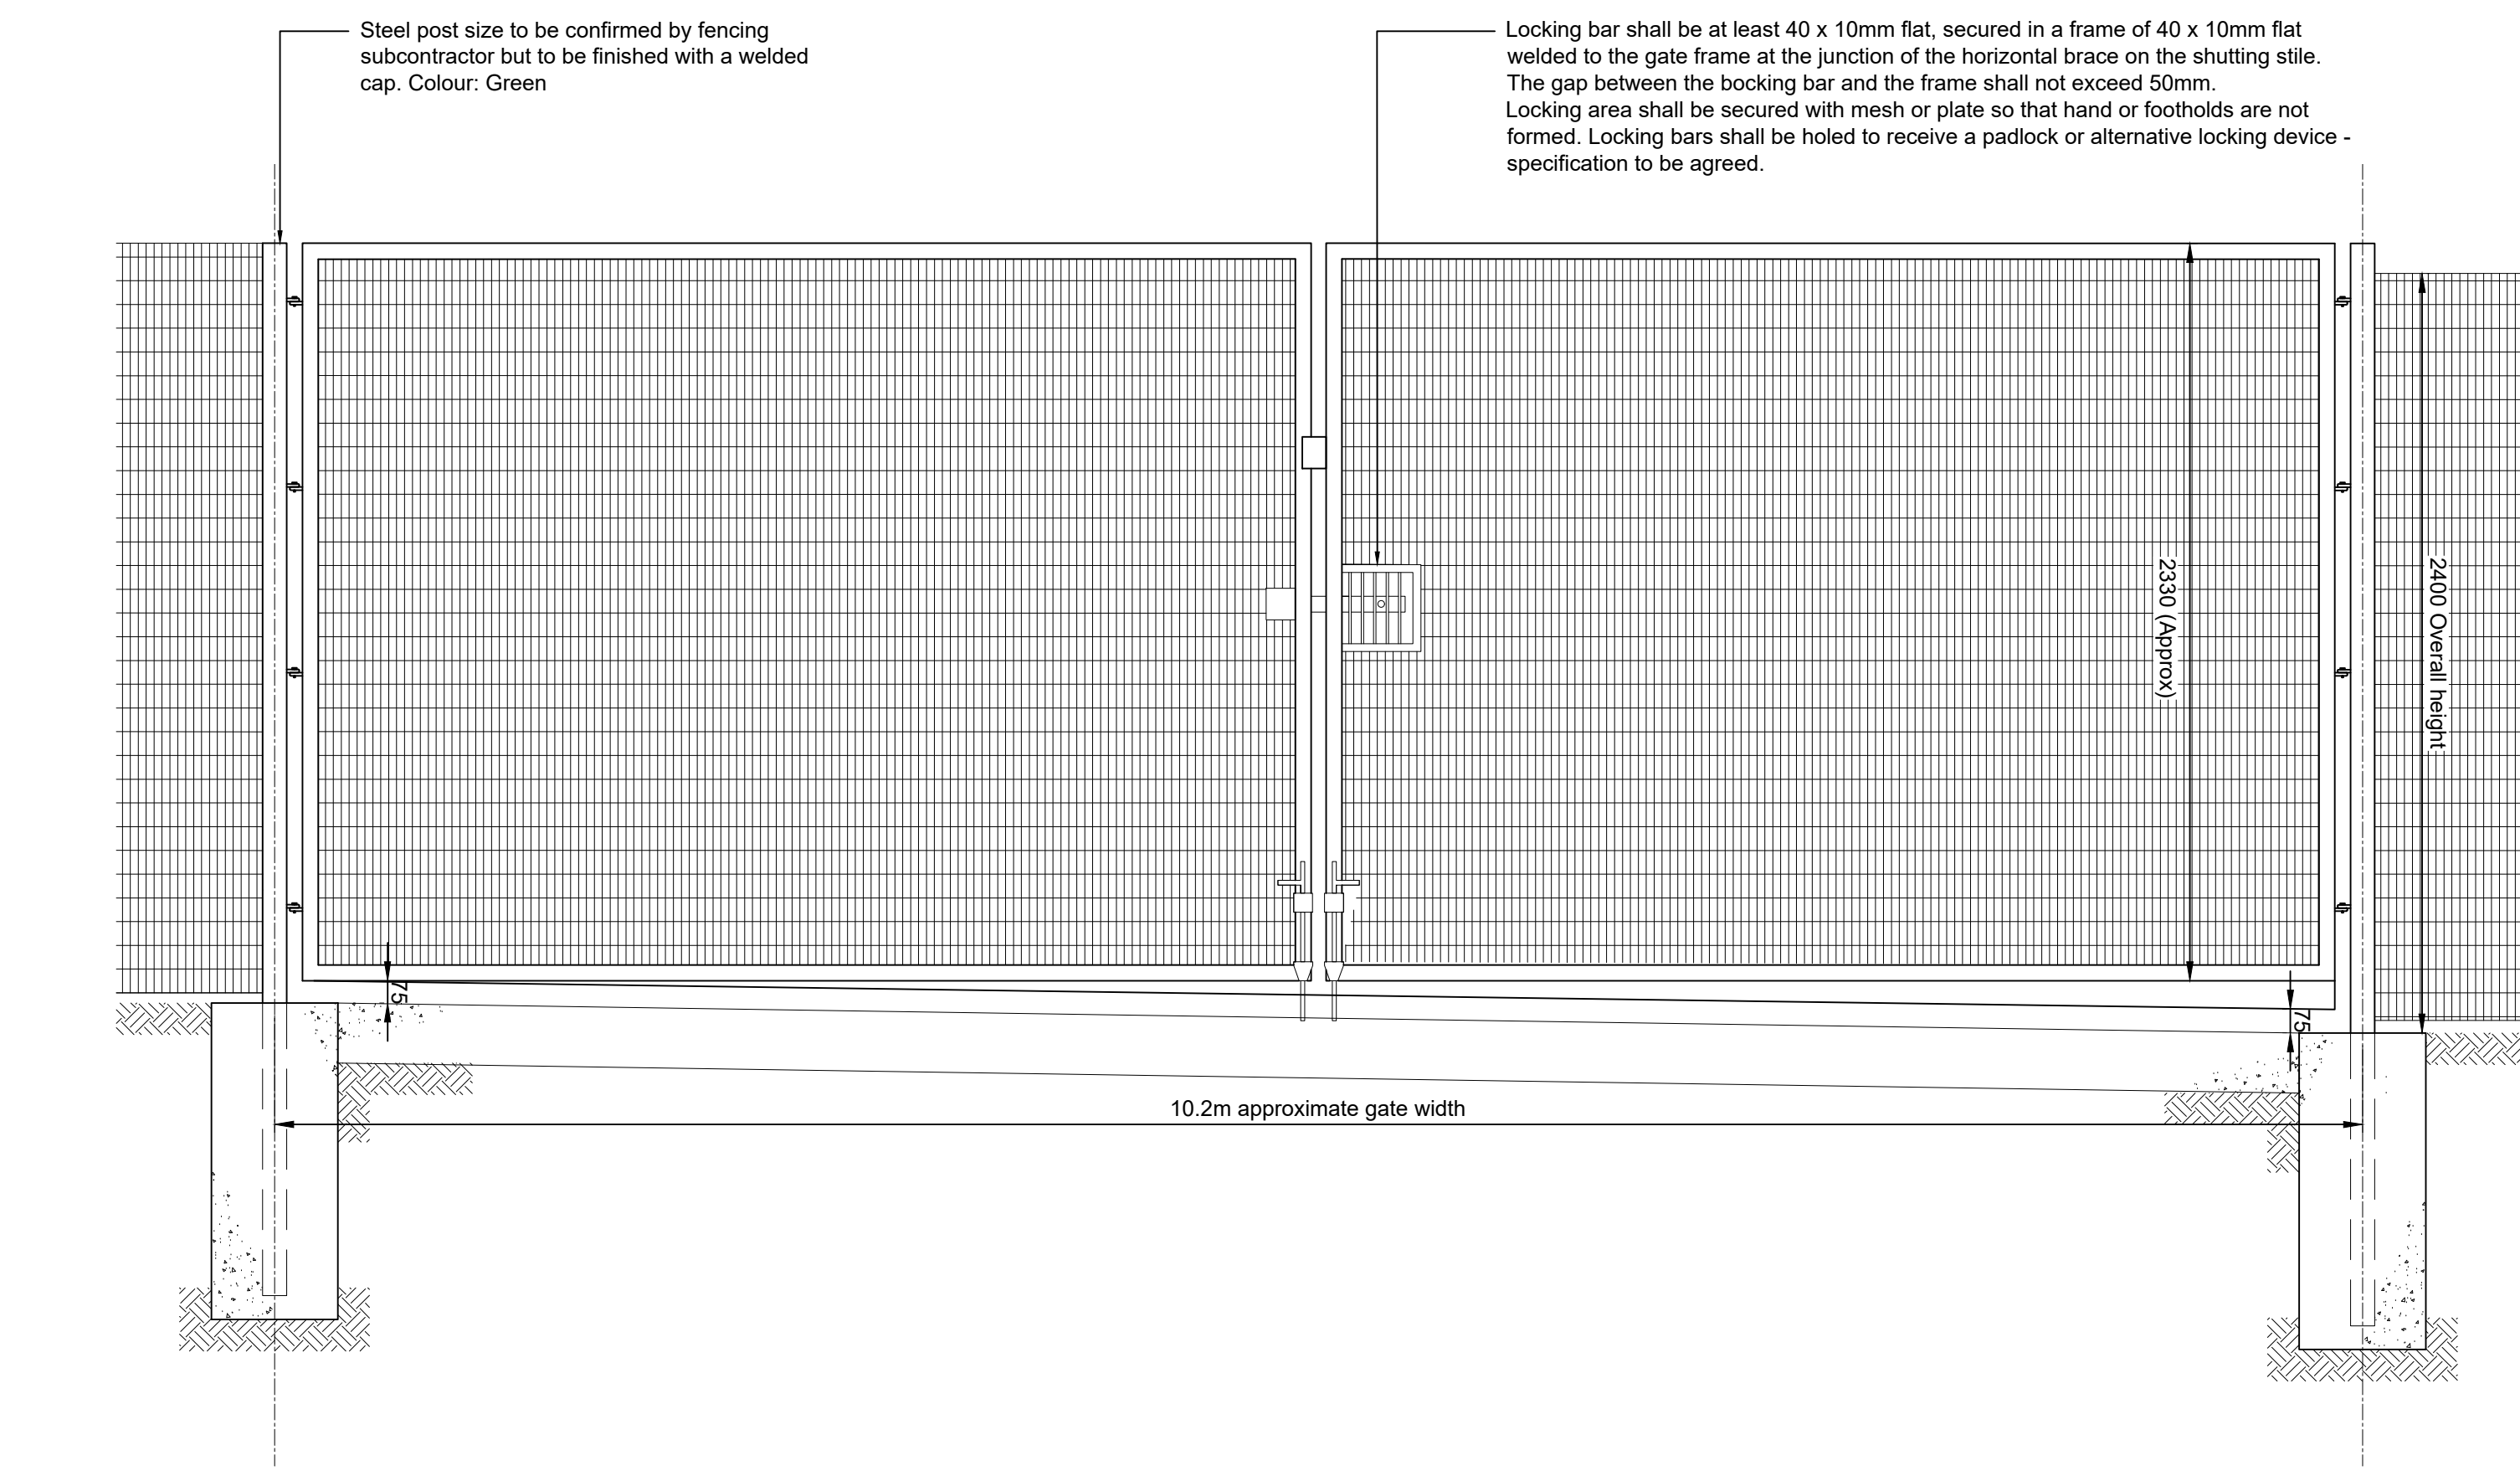

Security Access Gate Details Scale 1:20

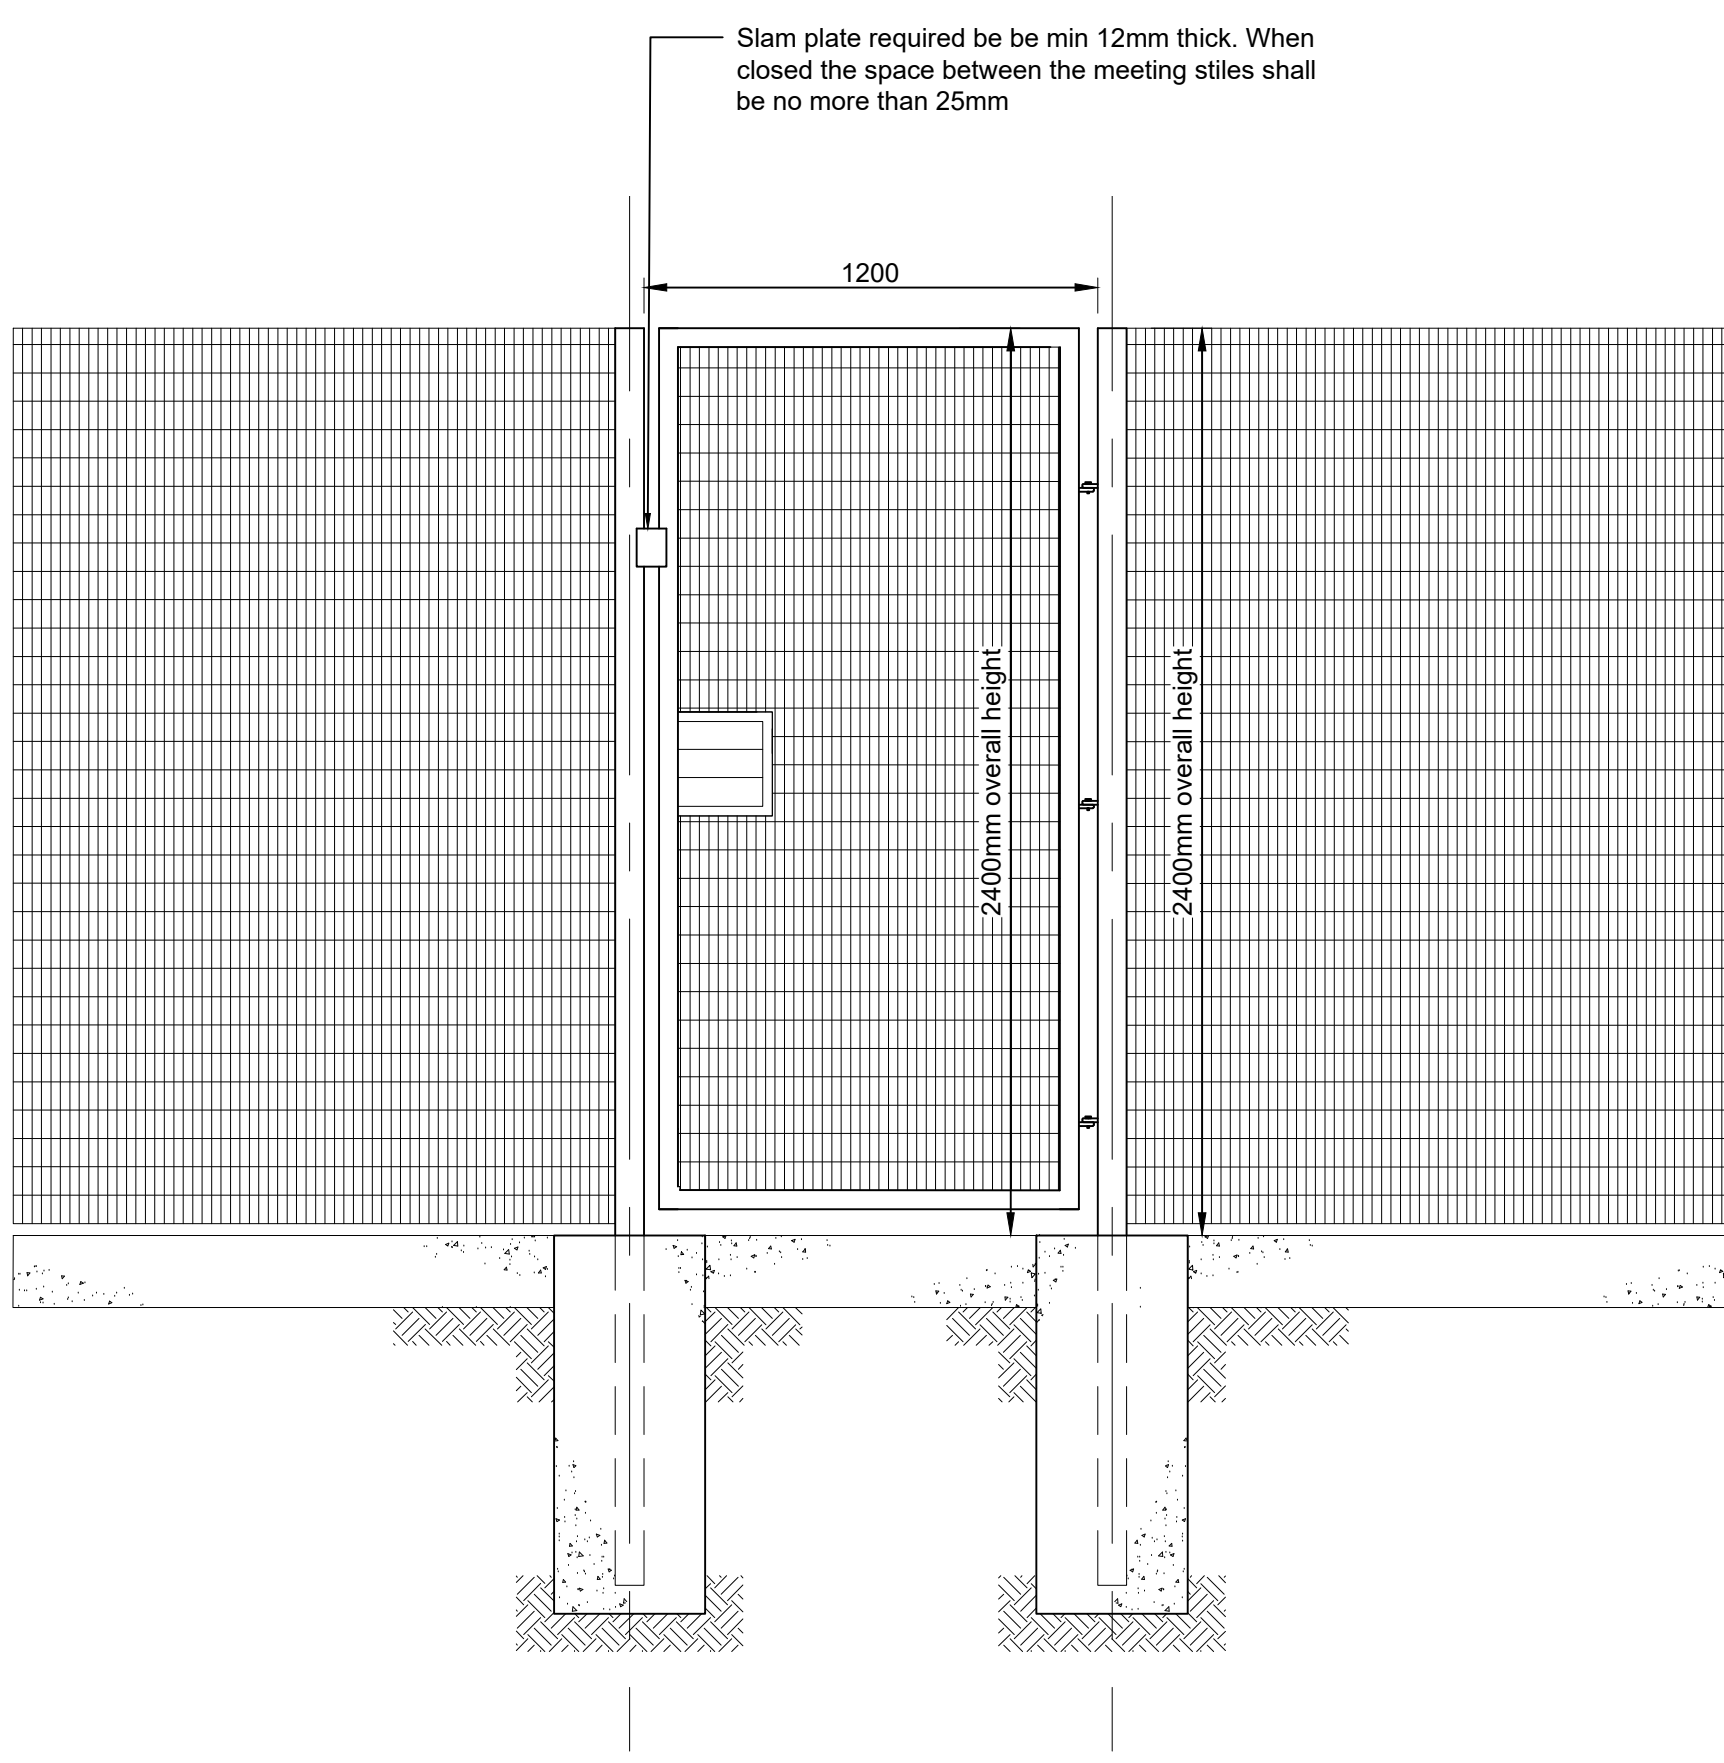

Personnel Gate Details Scale 1:20

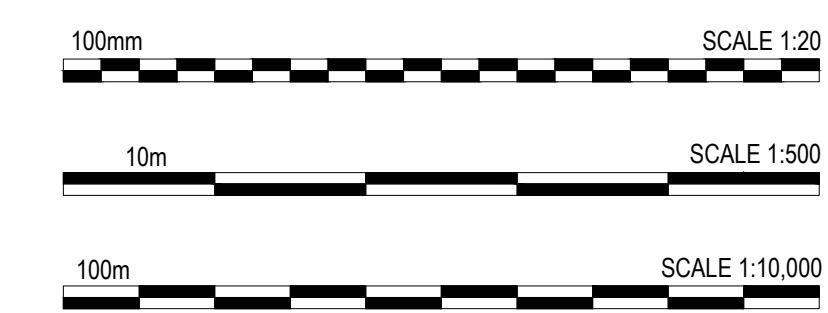

**PLANNING**

THIS DRAWING IS TO BE USED FOR THE STATED PURPOSE ONLY AND SHOULD NOT BE USED FOR ANY OTHER

Unit 02, Symmetry Park, Merseyside

Unit 02 Fencing Details

LOD 2 LOI 2

**TRITAX SYMMETRY**  
A TRITAX BIG BOX COMPANY

**umc architects**

3rd Floor, Manchester Club, 81 King Street, Manchester, M2 4AA  
+44 (0)161 413 0590 info@umcarchitects.com

RIBA PoW Stage: 2 - Concept Design  
Document Suitability: S2  
Drawn / Checked: MY / DEB  
Date: 08/05/2024  
Scale: As Noted @ A0  
UMC Project Number: 02514 - U02 Planning - U02 NMA - UMC

Triflex Reference: 02514 - U02 Planning - U02 NMA - UMC

Document Reference: 22604 - UMC - SI02 - SI - DR - A 0702 Drawing no: Revision: P06