


- Dimensions are in millimeters, unless stated otherwise.
- Scaling of this drawing is not recommended.
- It is the recipients responsibility to print this document to the correct scale.
- All relevant drawings and specifications should be read in conjunction with this drawing.

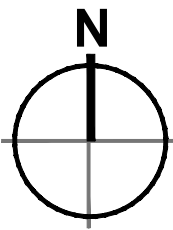

Masterplan Boundary
Application Boundary

Refer to Signage (Estate & Building) Blueprint
Design Guide July 2023 - Version 3

Type 1 Elevation Architectural Feature - 2No.
Refer to Drawing: Page 4,7 and 8

Type 2 Elevation Architectural Feature - 2No.
Refer to Drawing: Page 4,9 and 10

Type 3B Roof Architectural Feature - 2No.
Refer to Drawing: Page 4,13 and 14

Type 5A On Site Tenant/Directional Signage
- 1No.
Refer to Drawing: Page 22,23,24 and 25

Type 7A Building Specific / Tenant Branded
Signage - 3No.
Refer to Drawing: Page 27,28, 29 and 30

NOTE:

Prior to procuring signage client to confirm position and signage types required.

Prior to providing setting out coordinate for Totem Signage UMC require underground service drawings to prevent clash.

This drawing is to be read in conjunction to Tritax Symmetry Signage (Estate & Building) Blueprint Design Guide June 2023.

All Architectural Features are Non-Illuminated.

rev	amendments	by	ckd	date
-----	------------	----	-----	------

Unit 02, Symmetry Park, Merseyside

Unit 02 Site Advertisement Plan

LOD 2	LOI 2
-------	-------

TRITAX SYMMETRY
A TRITAX BIG BOX COMPANY



3rd Floor, Manchester Club, 81 King Street, Manchester, M2 4AH
+44 (0)161 413 0590 info@umcarchitects.com

RIBA PoW Stage:	2 - Concept Design
Document Suitability:	S2
Drawn / Checked:	MY / DEB
Date:	08/05/2024
Scale:	As Noted @ A1
UMC Project Number:	22604

Tritax Reference:


02514 - U02 Planning - U02 NMA - UMC

Document Reference:

22604 - UMC - SI02 - SI - DR - A 0706 P02

PLANNING

THIS DRAWING IS TO BE USED FOR THE STATED PURPOSE
ONLY AND SHOULD NOT BE USED FOR ANY OTHER

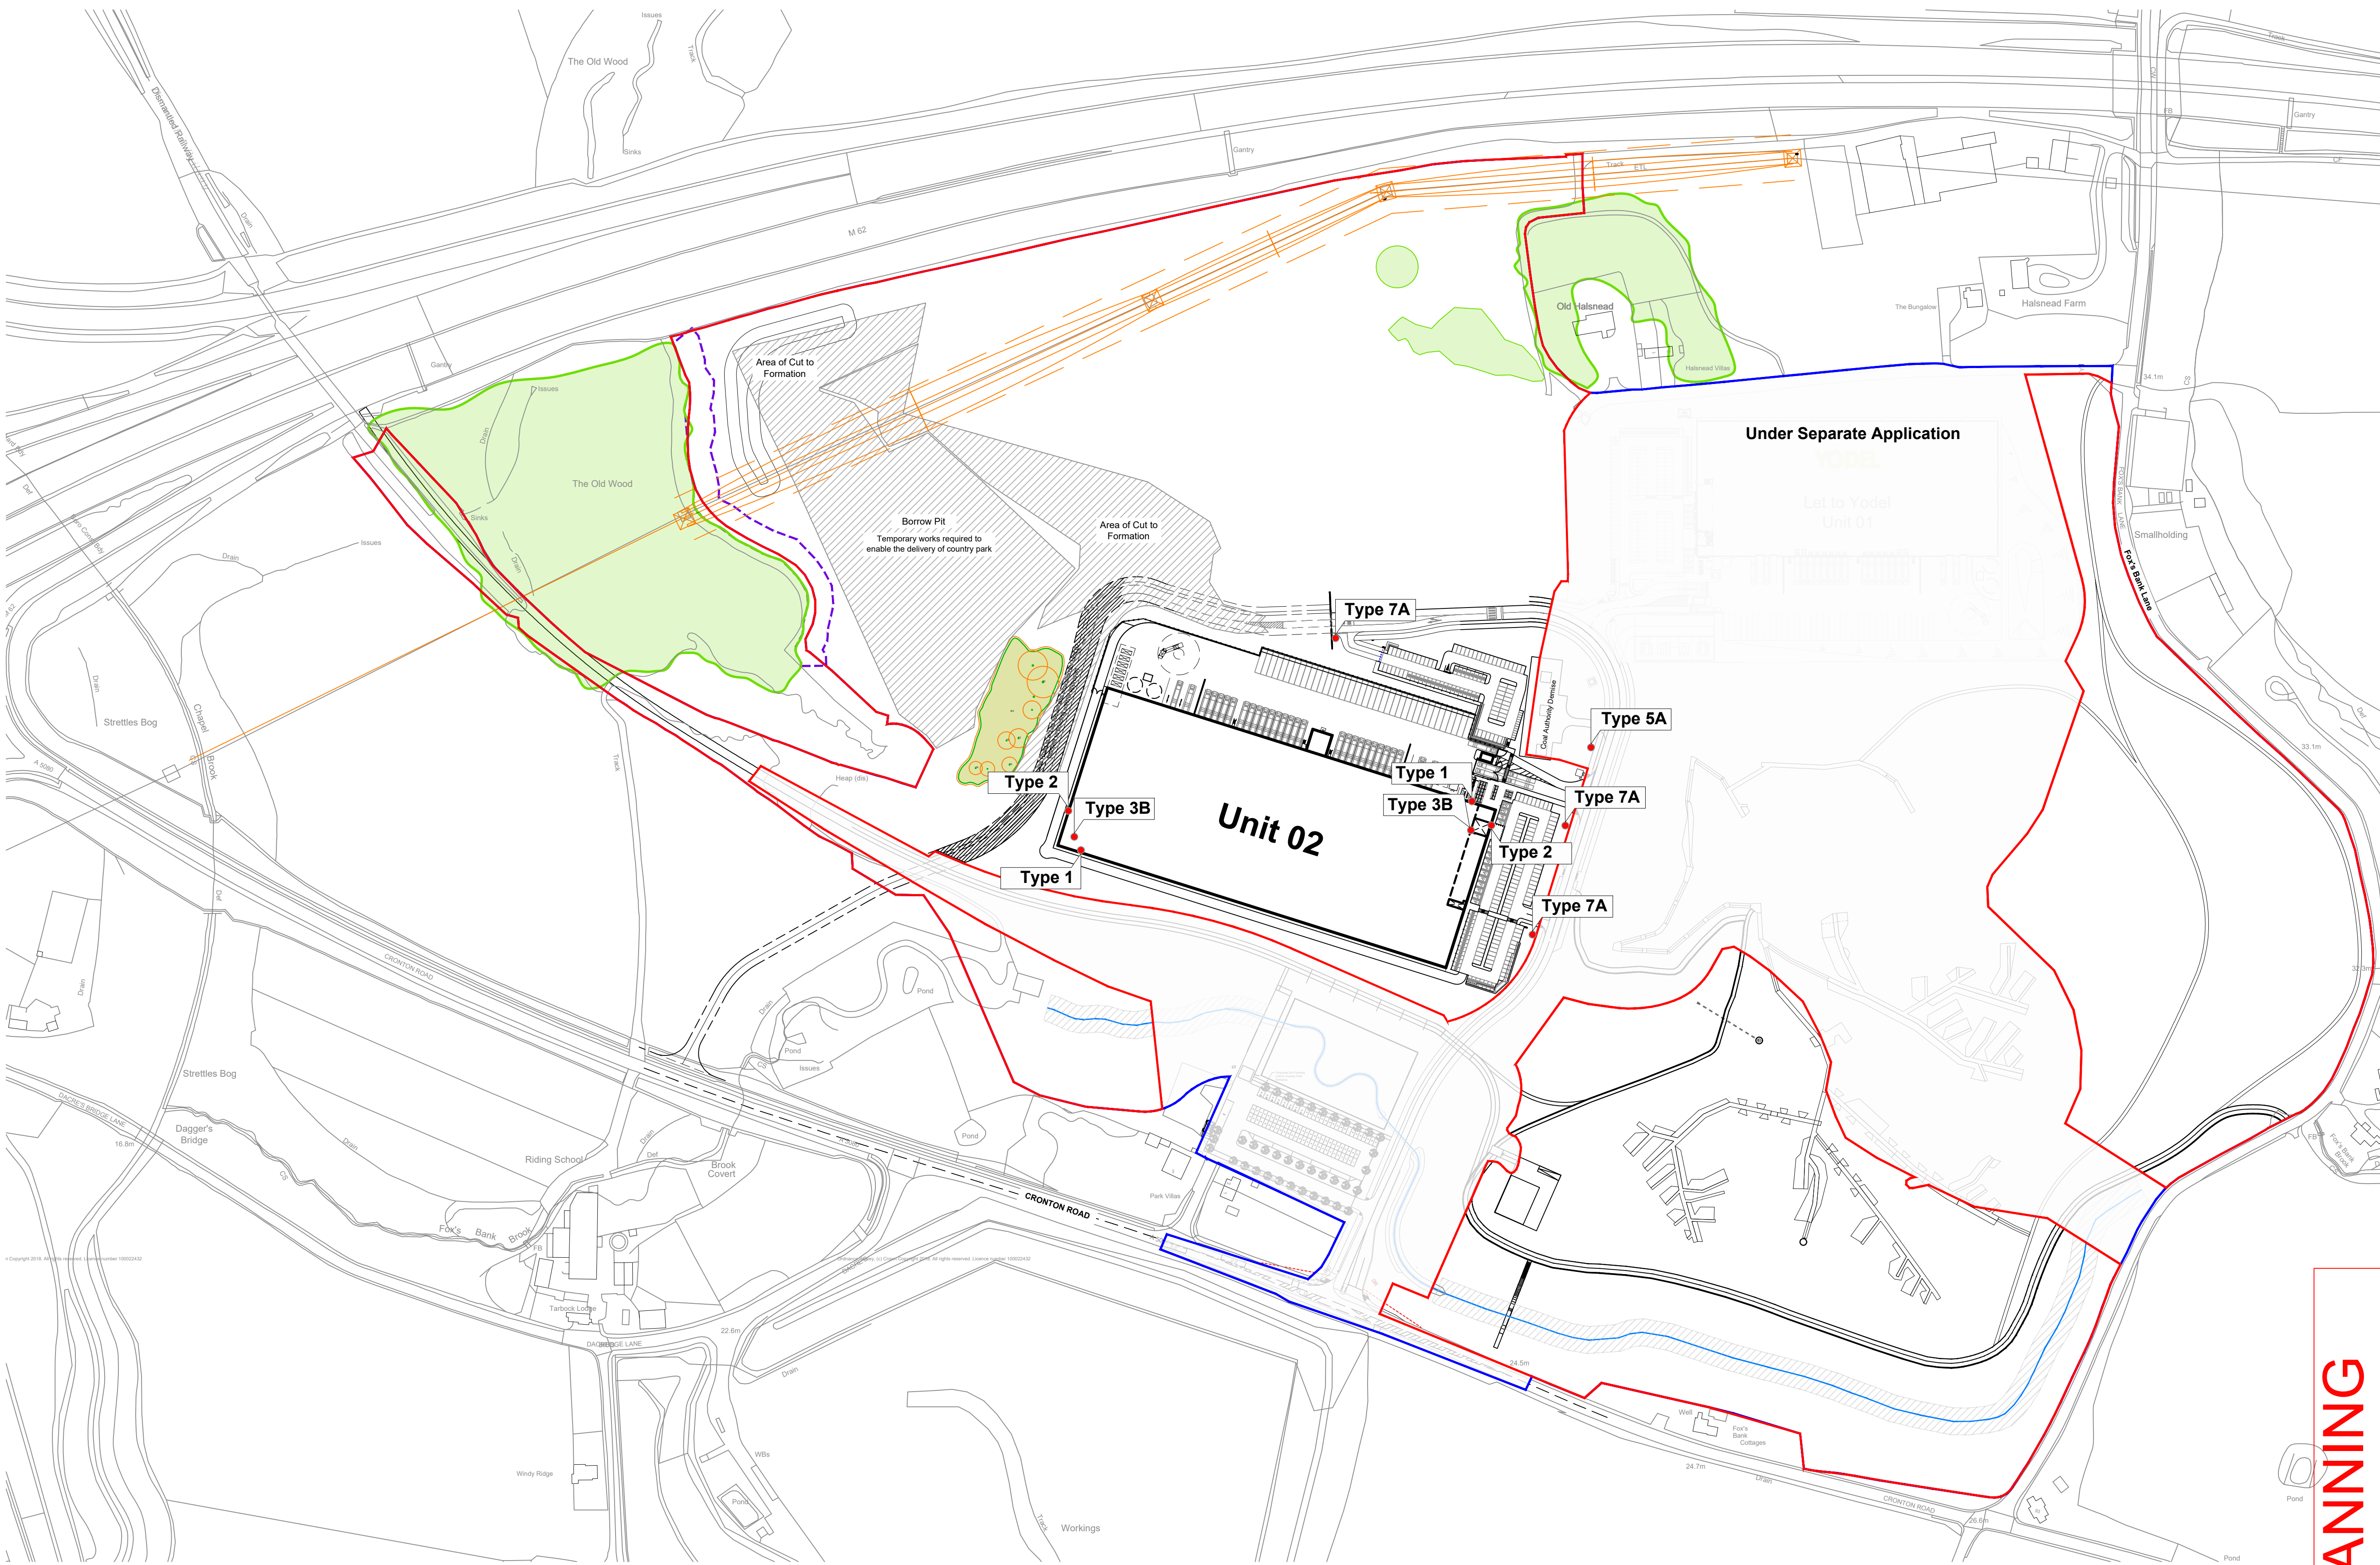

Site Advertisement Plan
Scale 1:2000

10m SCALE 1:2000