


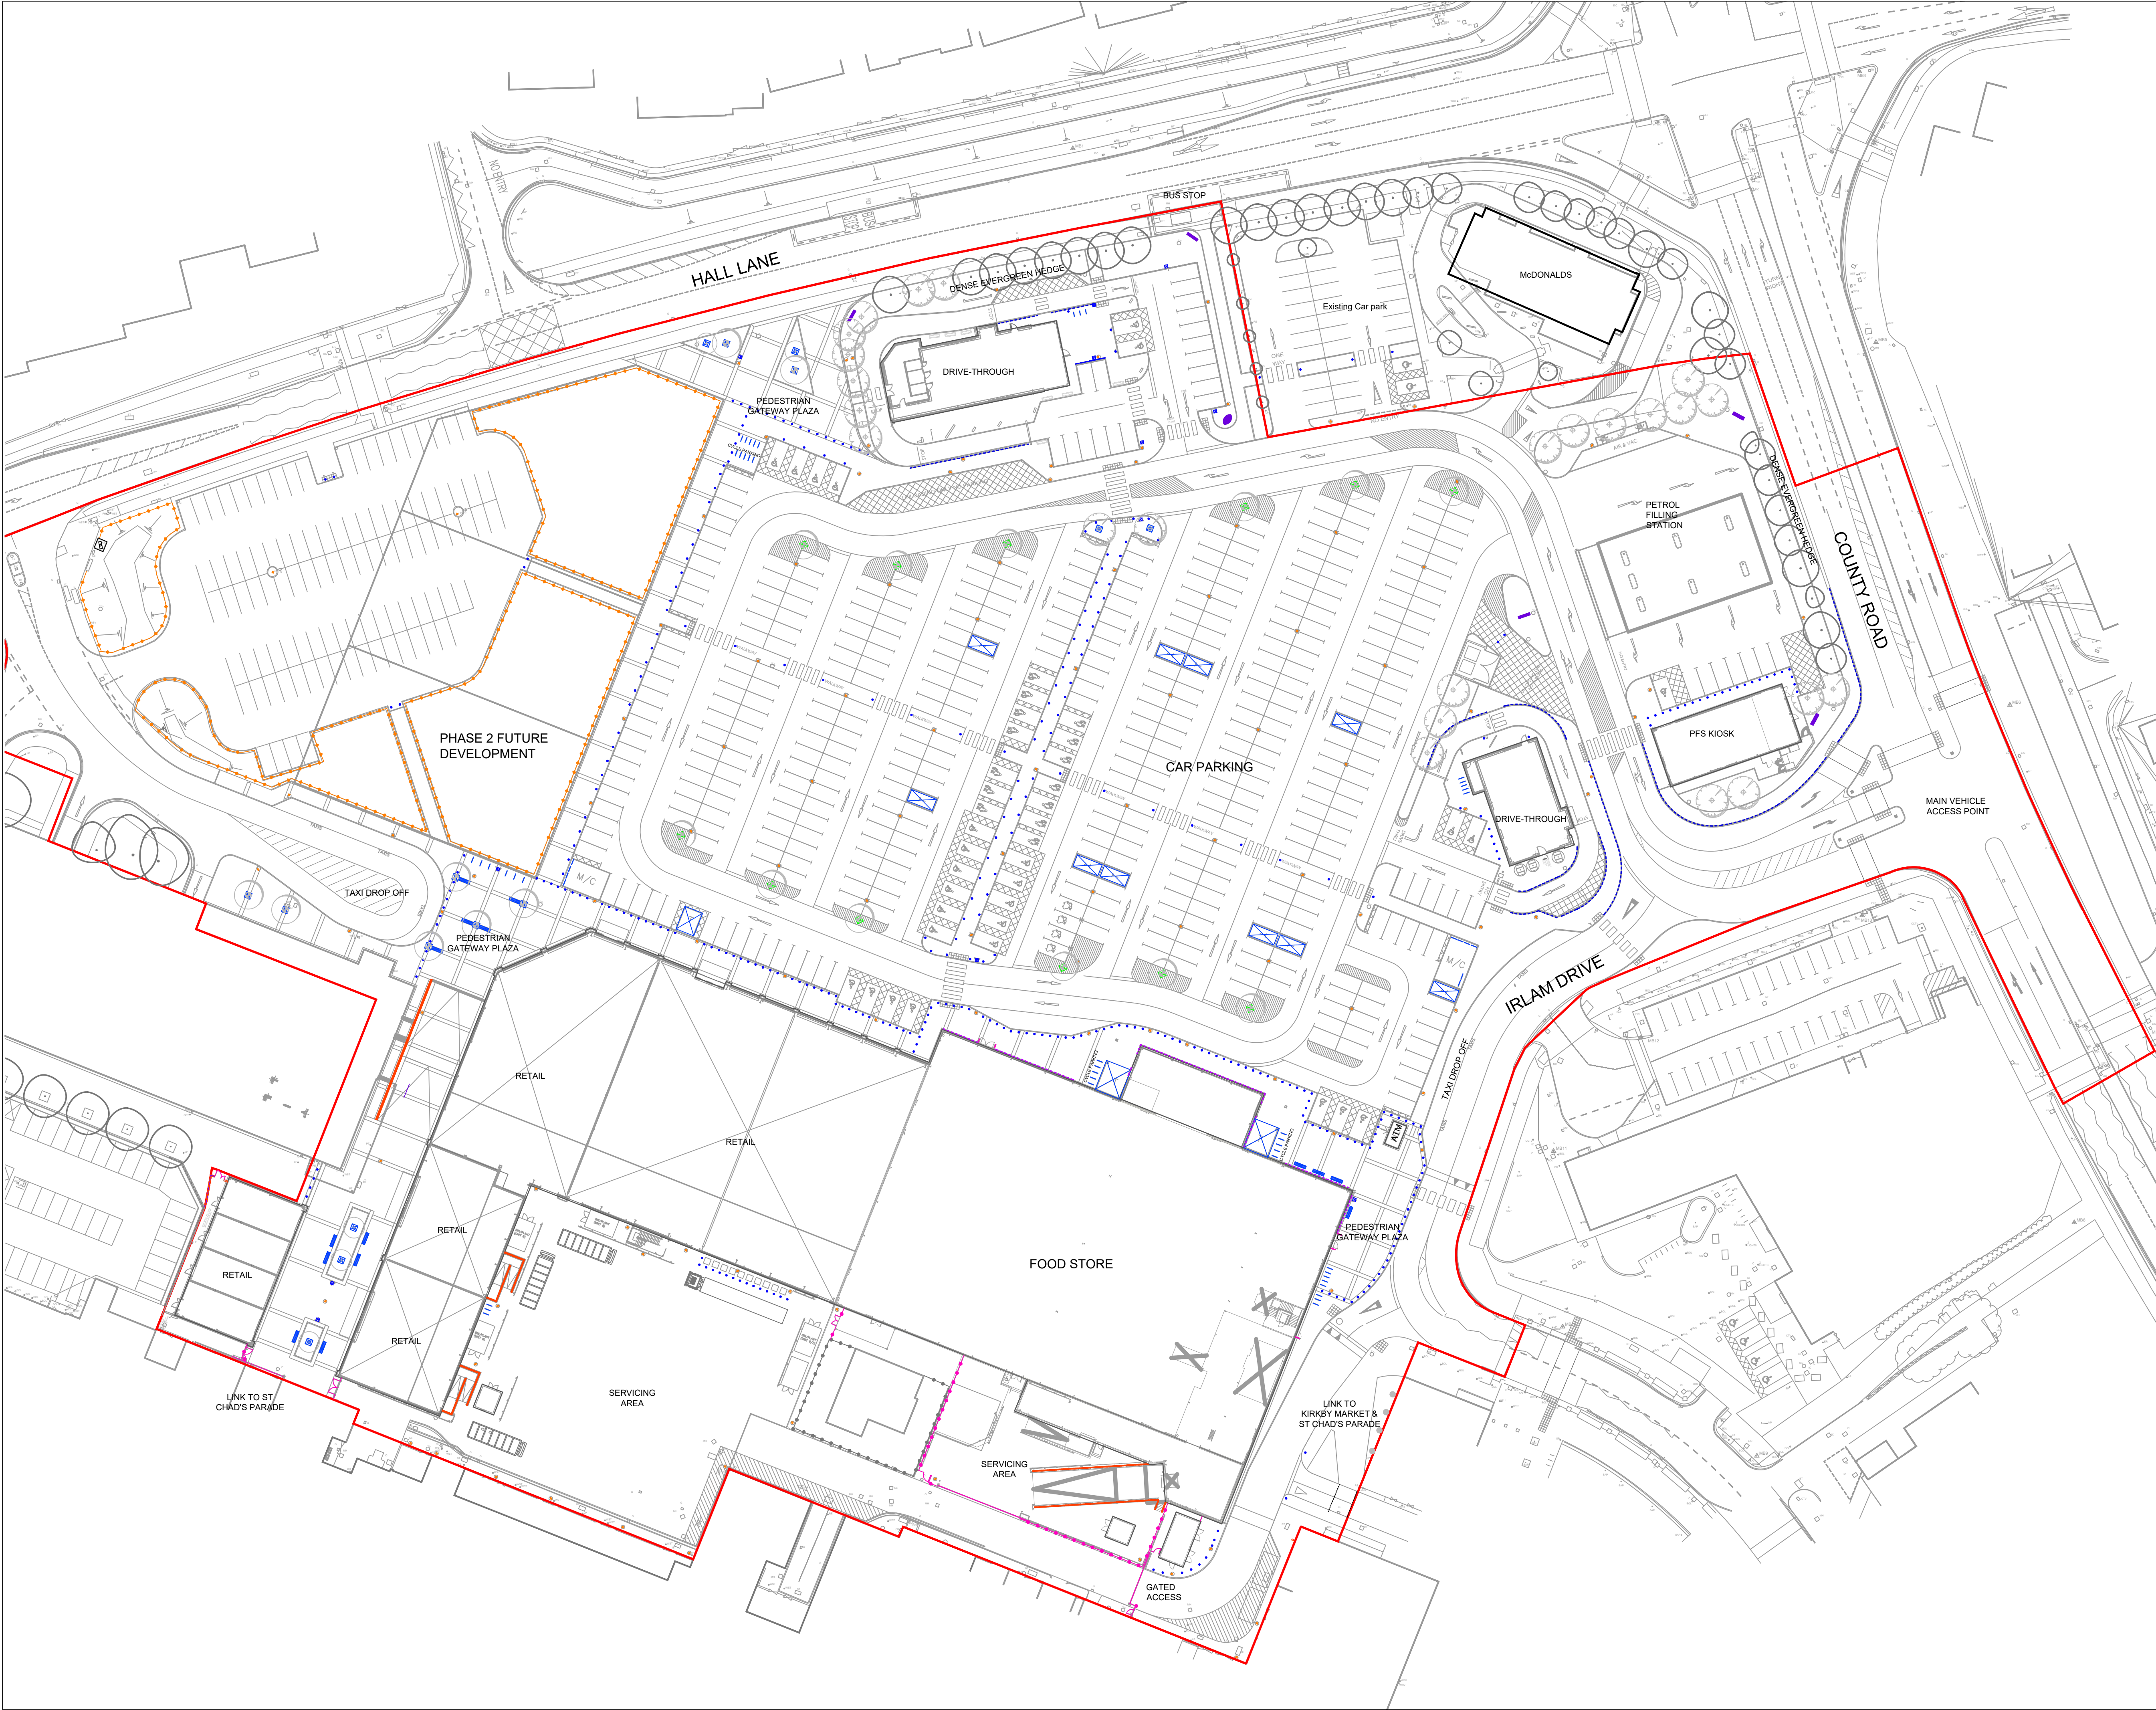

Do not scale this drawing (printed or electronic version).

Contractors must check all dimensions from site.

This drawing is copyright and is for use on this site only. This drawing should be read in conjunction with all relevant consultants drawings and specialist subcontractors / supply chain drawings and specifications.

All works to be carried out in accordance with the latest British Standards / Codes of Practice unless specifically directed otherwise in the specification.

Responsibility for the reproduction of this drawing in paper form, or issued in electronic format, lies with the recipient to check that all information has been replicated in full and is correct when compared to the original paper or electronic image.

Graphical representations of equipment on this drawing have been co-ordinated, but are approximations only. Please refer to the specifications and / or details for actual sizes and / or specific contractor construction information.

Notes:-

KEY

Planning application boundary

Fencing and Furniture

1.2m high brick wall and 900mm high railing

Detail as per architect design

Colour to be confirmed

Retaining wall

Detail as per architect design

Existing fencing to be retained and made good

3.0m high palisade fence

Gates to match

Colour: RAL 7012

450mm high timber knee rail

Vehicle barrier / guard rail

Detail as per architect design

Trolley bump rail

Detail as per architect design

Greengate bench without backrest

410 x 1800 x 450 mm

Supplied by Bailey Streetscene

Fortress Tree Grille 1000 x 1000 mm

Supplied by Green Tech

Berlin Tree Grille 1000 x 1000 mm

Supplied by Logic Street & Park Furniture

Stainless steel cycle hoops

Detail as per architect specification

Stainless steel bollards

Detail as per architect specification

Stainless steel litter bin

Detail as per architect specification

Lighting column

Detail as per architect specification

Door Guards

Detail as per architect specification

Trolley store

Detail as per architect specification

Signage

Detail as per architect specification

P12	26/02/21	PLANNING	MS	ME
P11	22/02/21	PLANNING	MS	ME
P10	06/11/19	PLANNING	MS	ME
P09	04/11/19	PLANNING	MS	ME
P08	11/10/19	PLANNING	MS	ME
P07	11/04/18	PLANNING	MS	PL
P06	07/11/17	PLANNING	MS	AT
P05	22/08/17	PLANNING	MS	AT
P04	29/06/17	PLANNING	MS	MT
P03	08/02/17	PLANNING	AL	MT
P02	30/01/17	PLANNING	AL	MT
P01	15/12/16	PLANNING	MS	AG
REV.	DATE	DESCRIPTION	DRAWN	CHKD

URBAN
GREEN

A: Ground Floor, The Tower,
Deva City Office Park, Trinity Way,
Manchester M3 7BF

T: +44 (0) 161 312 3131

weareurbangreen.co.uk

Client:

St Modwen

Project:

Kirkby Shopping Centre

Title:

Fencing & Furniture Plan

Issue:

PLANNING

Drawn:	MS	Checked:	AG	Approved:	MT
Project:	11277	Scale @ A1:	1:500	Date:	15/12/16
Dwg No:	UG_11277_LAN_FF_DRW_03	Revision:	P12		