

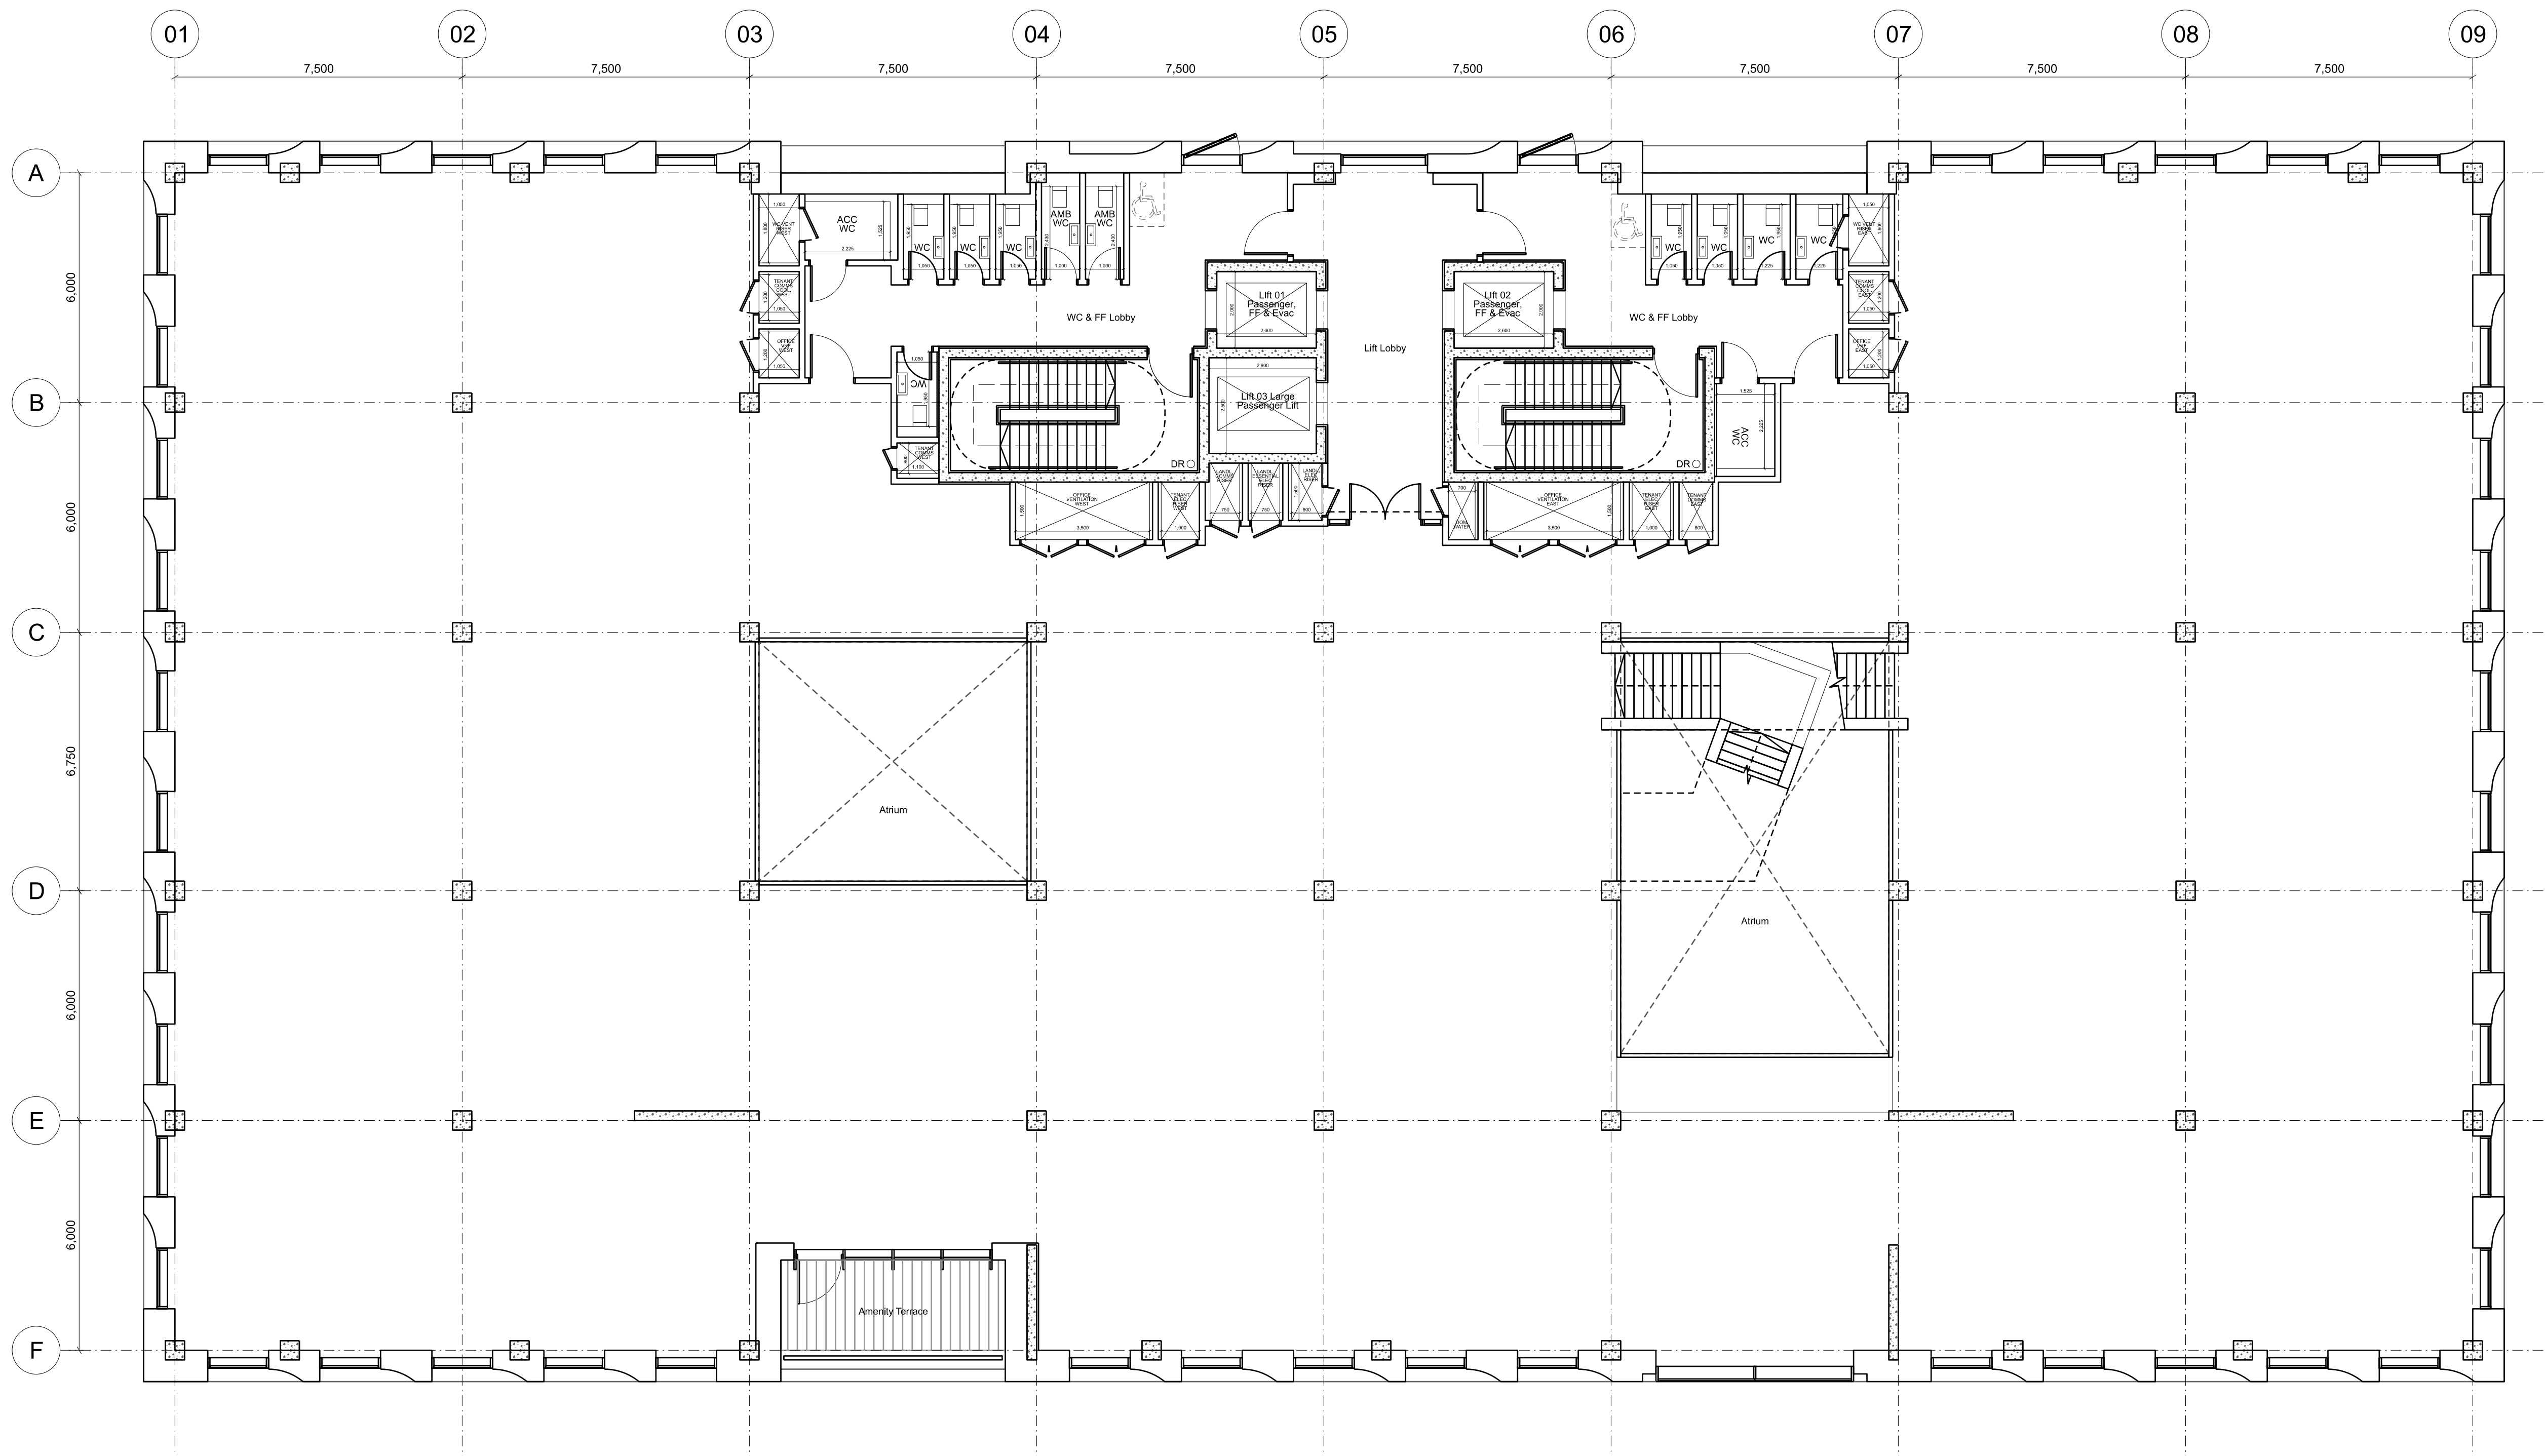


Copyright of this drawing is vested in 5plus Architects and it must not be copied, reproduced, stored in a retrieval system, or transmitted in any form or by any means, electronic, mechanical, photocopying, recording, or by any information storage and retrieval system, without the prior written permission of 5plus Architects. All rights reserved. Any person who infringes this copyright may be liable to criminal sanctions and/or civil proceedings for damages. This drawing is to be used only for the purposes for which it is intended and is not to be used for any other purpose. It is the responsibility of the user to ensure that the drawing is used in accordance with its intended purpose. It is not to be used for any other purpose. It is not to be used for any other purpose. It is not to be used for any other purpose.

KEY PLAN:

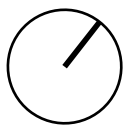

P05 25/07/25 Planning (Stage 2) Issue
P04 23/05/25 Stage 2 frozen design issue
P03 06/05/25 Structural coordination & design development.
P02 25/03/25 Review of building areas Incorporated.

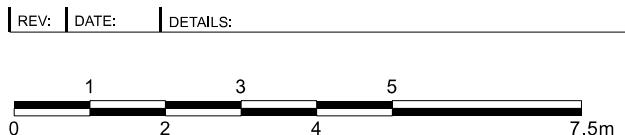

5plus

Manchester, 0161 228 0211
Fourth Floor, The Hive, 47 Lever Street,
Manchester, M1 1FN

London, 0207 253 7644
The Leather Market, Weston Street,
London SE1 3ER

PROJECT: www.5plusarchitects.com

KMBC Council Headquarters
Huyton

TITLE:
Level 01
General Arrangement Plan

SCALE: 1:100 @ A1 ORIGIN DATE: 12/03/2025 DRAWN: HF CHECKED: PN

STATUS:
Planning (Stage 2)

PROJECT DRAWING NO: 06147 5PA-B1-01-DR-A-022201

REV: P05