



Copyright of this drawing is vested in 5plus Architects and it must not be copied, reproduced, stored, or transmitted in any form or by any means, electronic, mechanical, photocopying, recording, or by any information storage and retrieval system, without the prior written permission of 5plus Architects. All rights reserved. Any use of this drawing for any purpose other than that for which it was prepared is prohibited. The user of this drawing is to be advised of any variation between drawings and the construction. The user is to be advised that this drawing is not to be used for any purpose other than that for which it was prepared. All dimensions and levels should be read only from those values stated in text, or the drawings.

KEY PLAN:

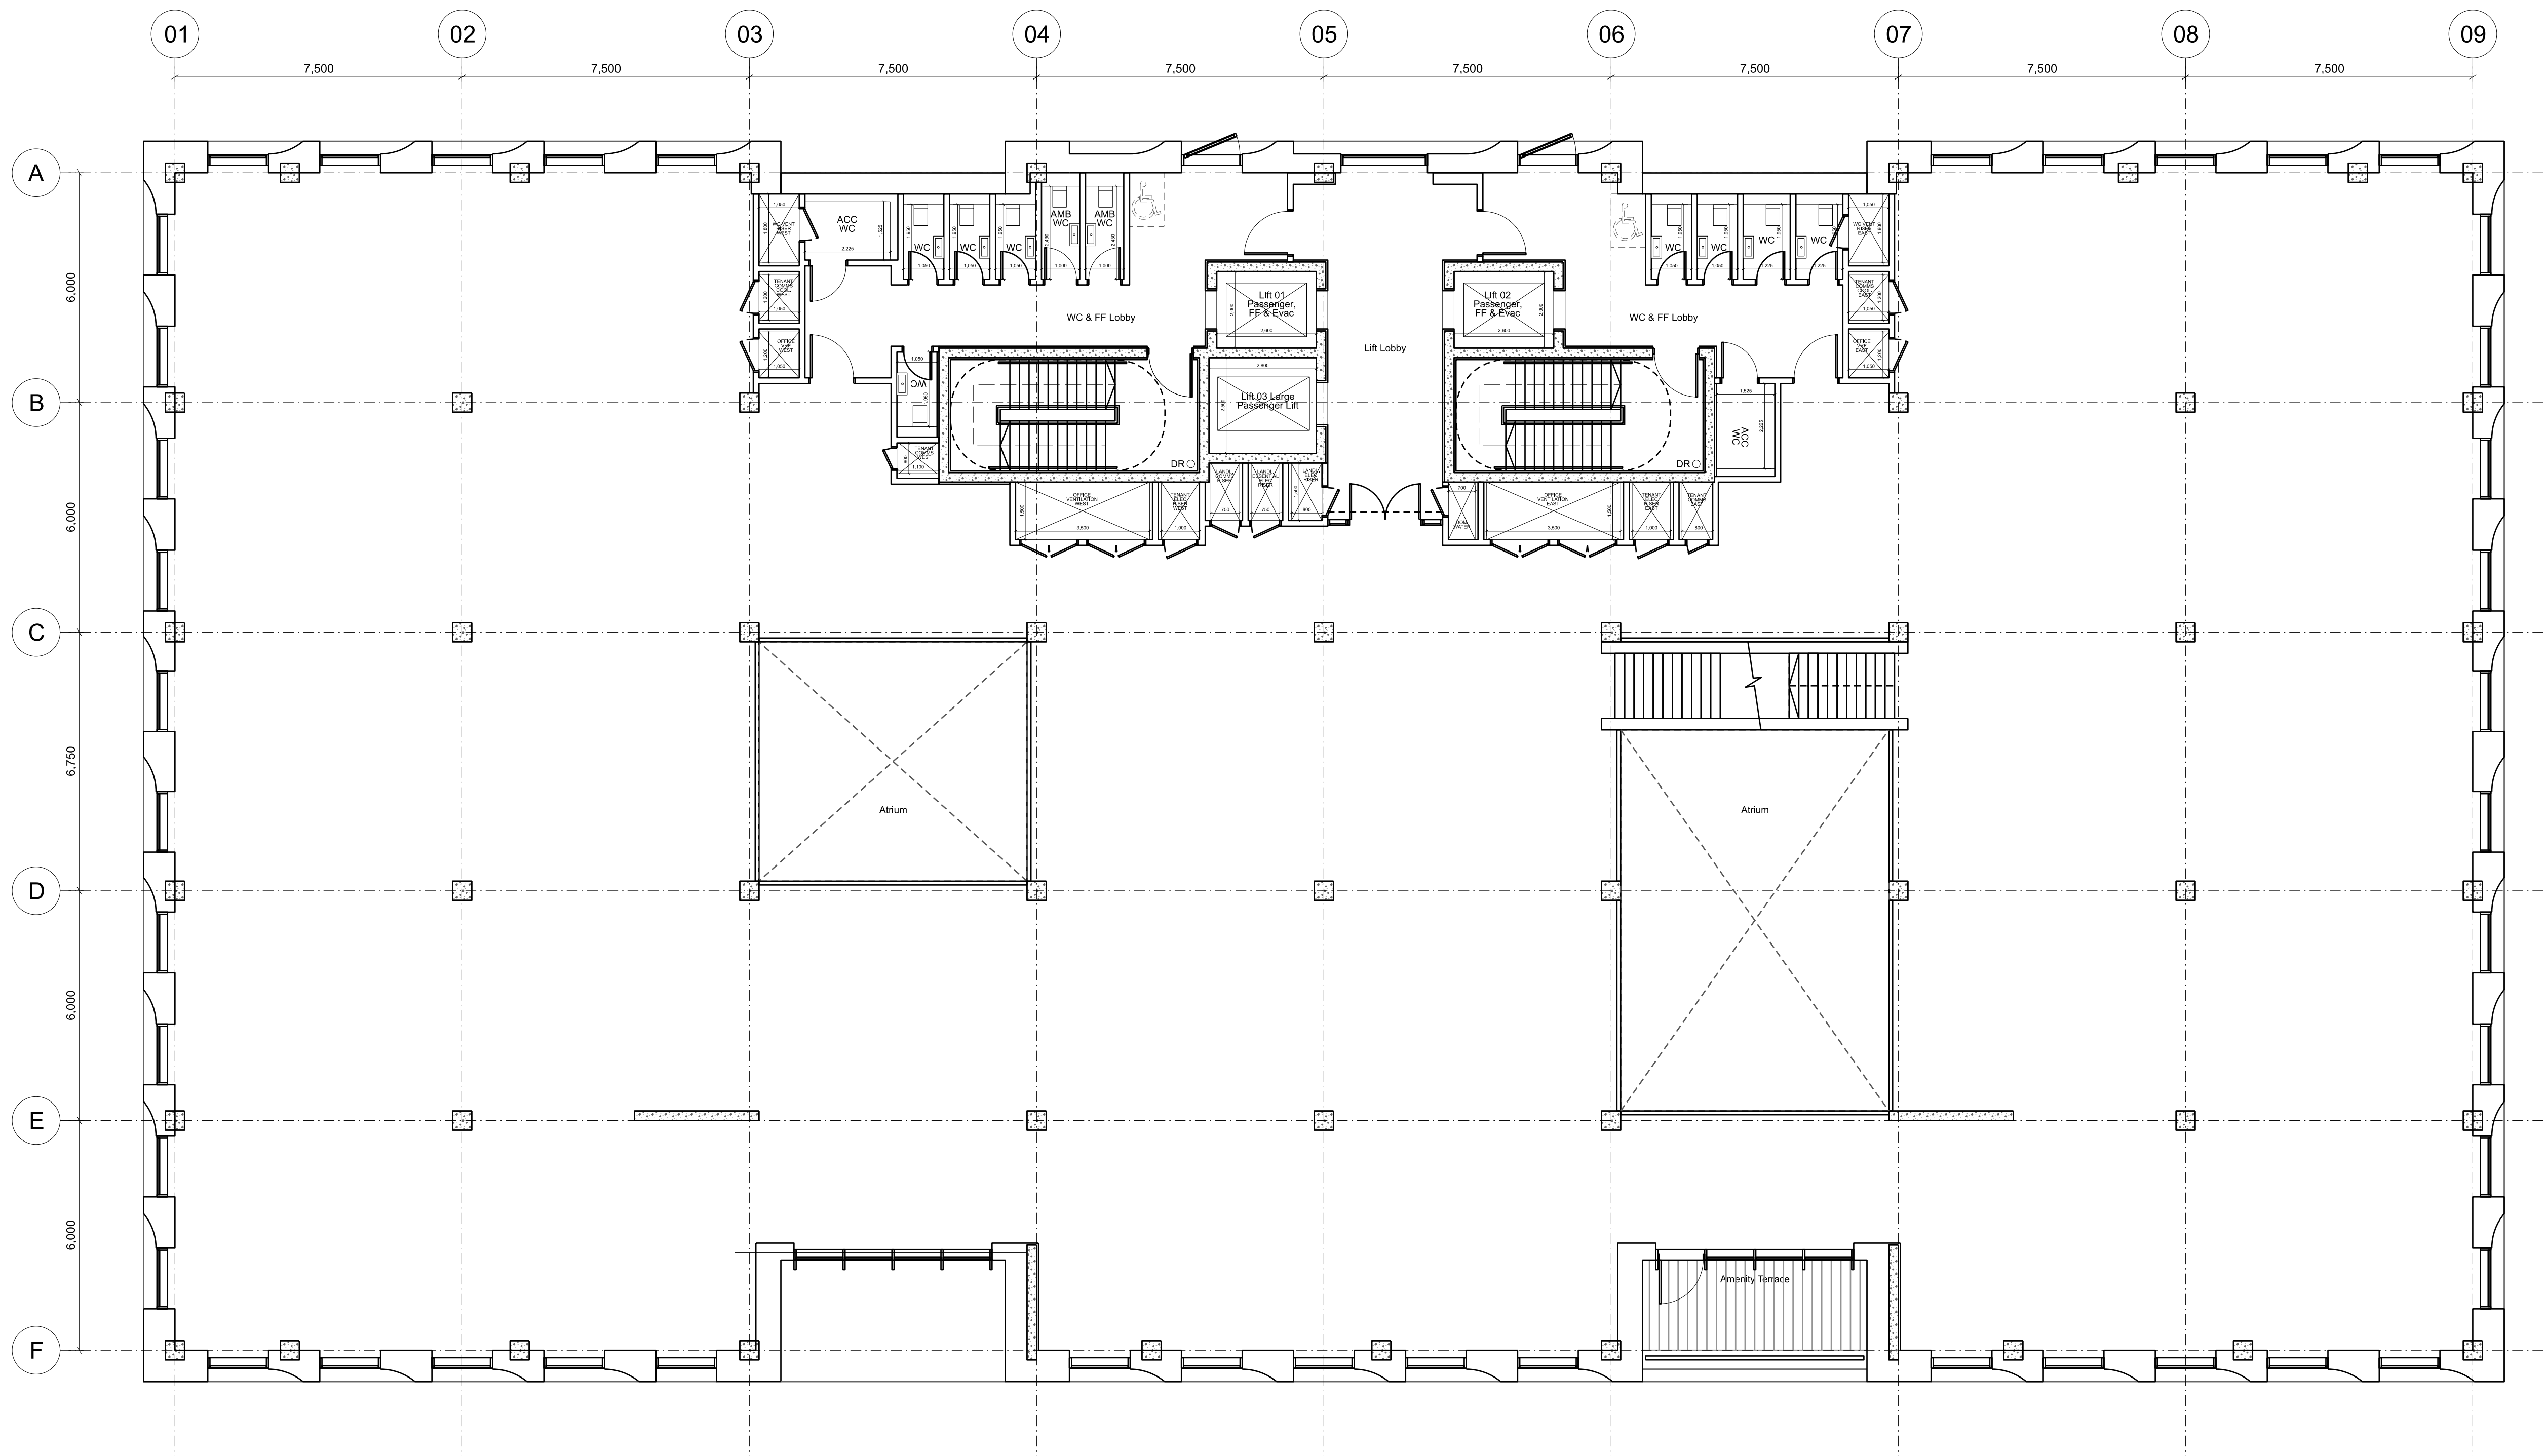

P05 25/07/25 Planning (Stage 2) Issue
P04 23/05/25 Stage 2 frozen design issue
P03 06/05/25 Structural coordination & design development.
P02 25/03/25 Review of building areas Incorporated.

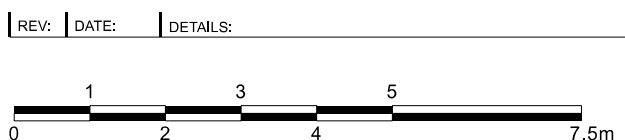

5plus

Manchester, 0161 228 0211
Fourth Floor, The Hive, 47 Lever Street,
Manchester, M1 1FN
London, 0207 253 7644
The Leather Market, Weston Street,
London SE1 3ER

PROJECT: www.5plusarchitects.com

KMBC Council Headquarters
Huyton

TITLE:
Level 03

General Arrangement Plan

SCALE: 1:100 @ A1 ORIGIN DATE: 12/03/2025 DRAWN: HF CHECKED: PN

STATUS:
Planning (Stage 2)

PROJECT: 06147 DRAWING NO: 5PA-B1-03-DR-A-022203

REV: P05