




Copyright of this drawing is vested in 5plus Architects and it must not be copied or reproduced without written consent.
All dimensions are to be taken from the drawing, not the other way round.
All construction must be to the satisfaction of the client and the architect.
This drawing is to be used for the purpose of the design and construction of the building.
The client must ensure that the building is constructed in accordance with the design and construction.
All dimensions and levels should be read only from those values stated in text, or the drawings.

KEY PLAN:

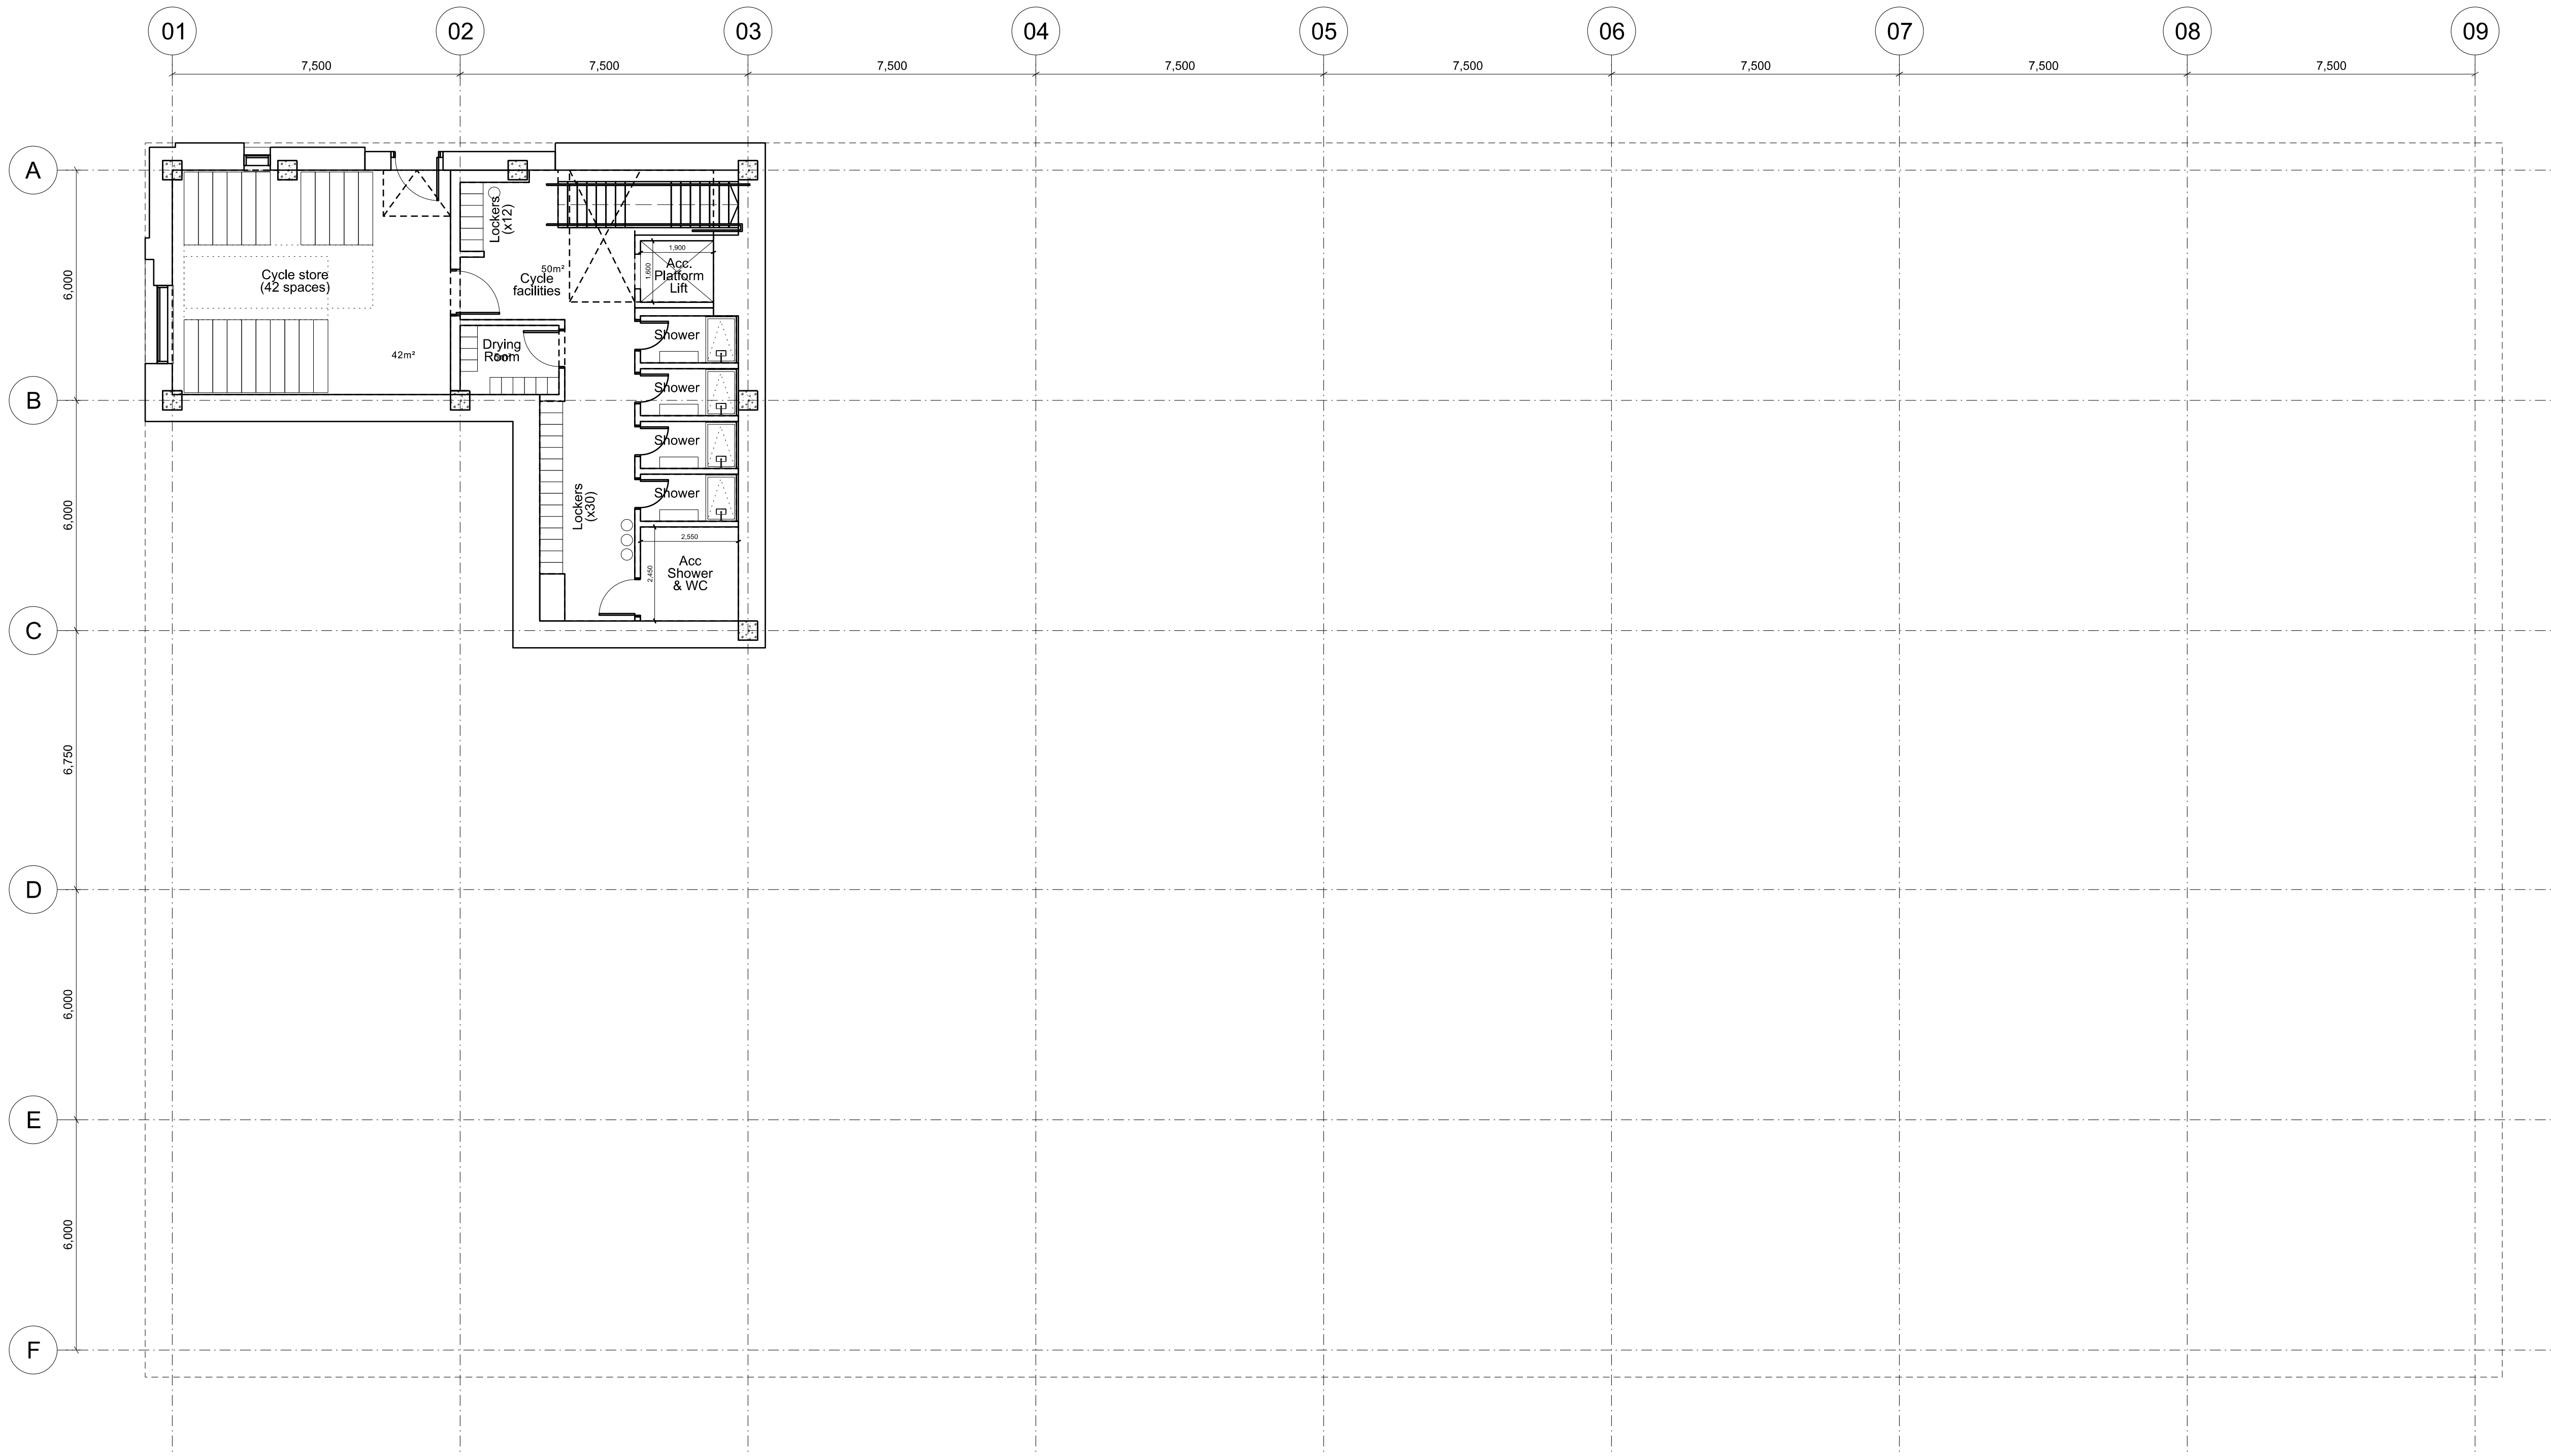

P04 25/07/25 Planning (Stage 2) Issue
P03 23/05/25 Stage 2 frozen design issue
P02 25/03/25 Review of building areas incorporated.

REV: DATE: DETAILS:

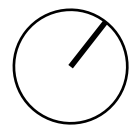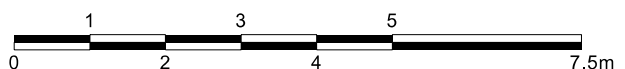

5plus

Manchester, 0161 228 0211
Fourth Floor, The Hive, 27 Lower Street,
Manchester, M1 1FN

London, 0207 253 7644
The Leather Market, Weston Street,
London SE1 3ER

PROJECT: www.5plusarchitects.com

KMBC Council Headquarters
Huyton

TITLE:
Lower Ground Level
General Arrangement Plan

SCALE: 1:100 @ A1 ORIGIN DATE: 12/03/2025 DRAWN: HF CHECKED: PN

STATUS:
Planning (Stage 2)

PROJECT: 06147 DRAWING NO: 5PA-B1-LG-DR-A-022199

REV: P04