


Copyright of this drawing is vested in 5plus Architects and it must not be copied or reproduced without written consent.
All dimensions are to be taken from the drawing. DO NOT SCALE UP OR DOWN FROM THE DRAWING.
All construction must be the site and be responsible for safety and ensuring all dependencies relative to trade work.
This drawing is to be used as a guide only and should not be taken as a guarantee of performance.
All dimensions and levels should be read only from those values stated in text, or the drawings.


KEY PLAN:

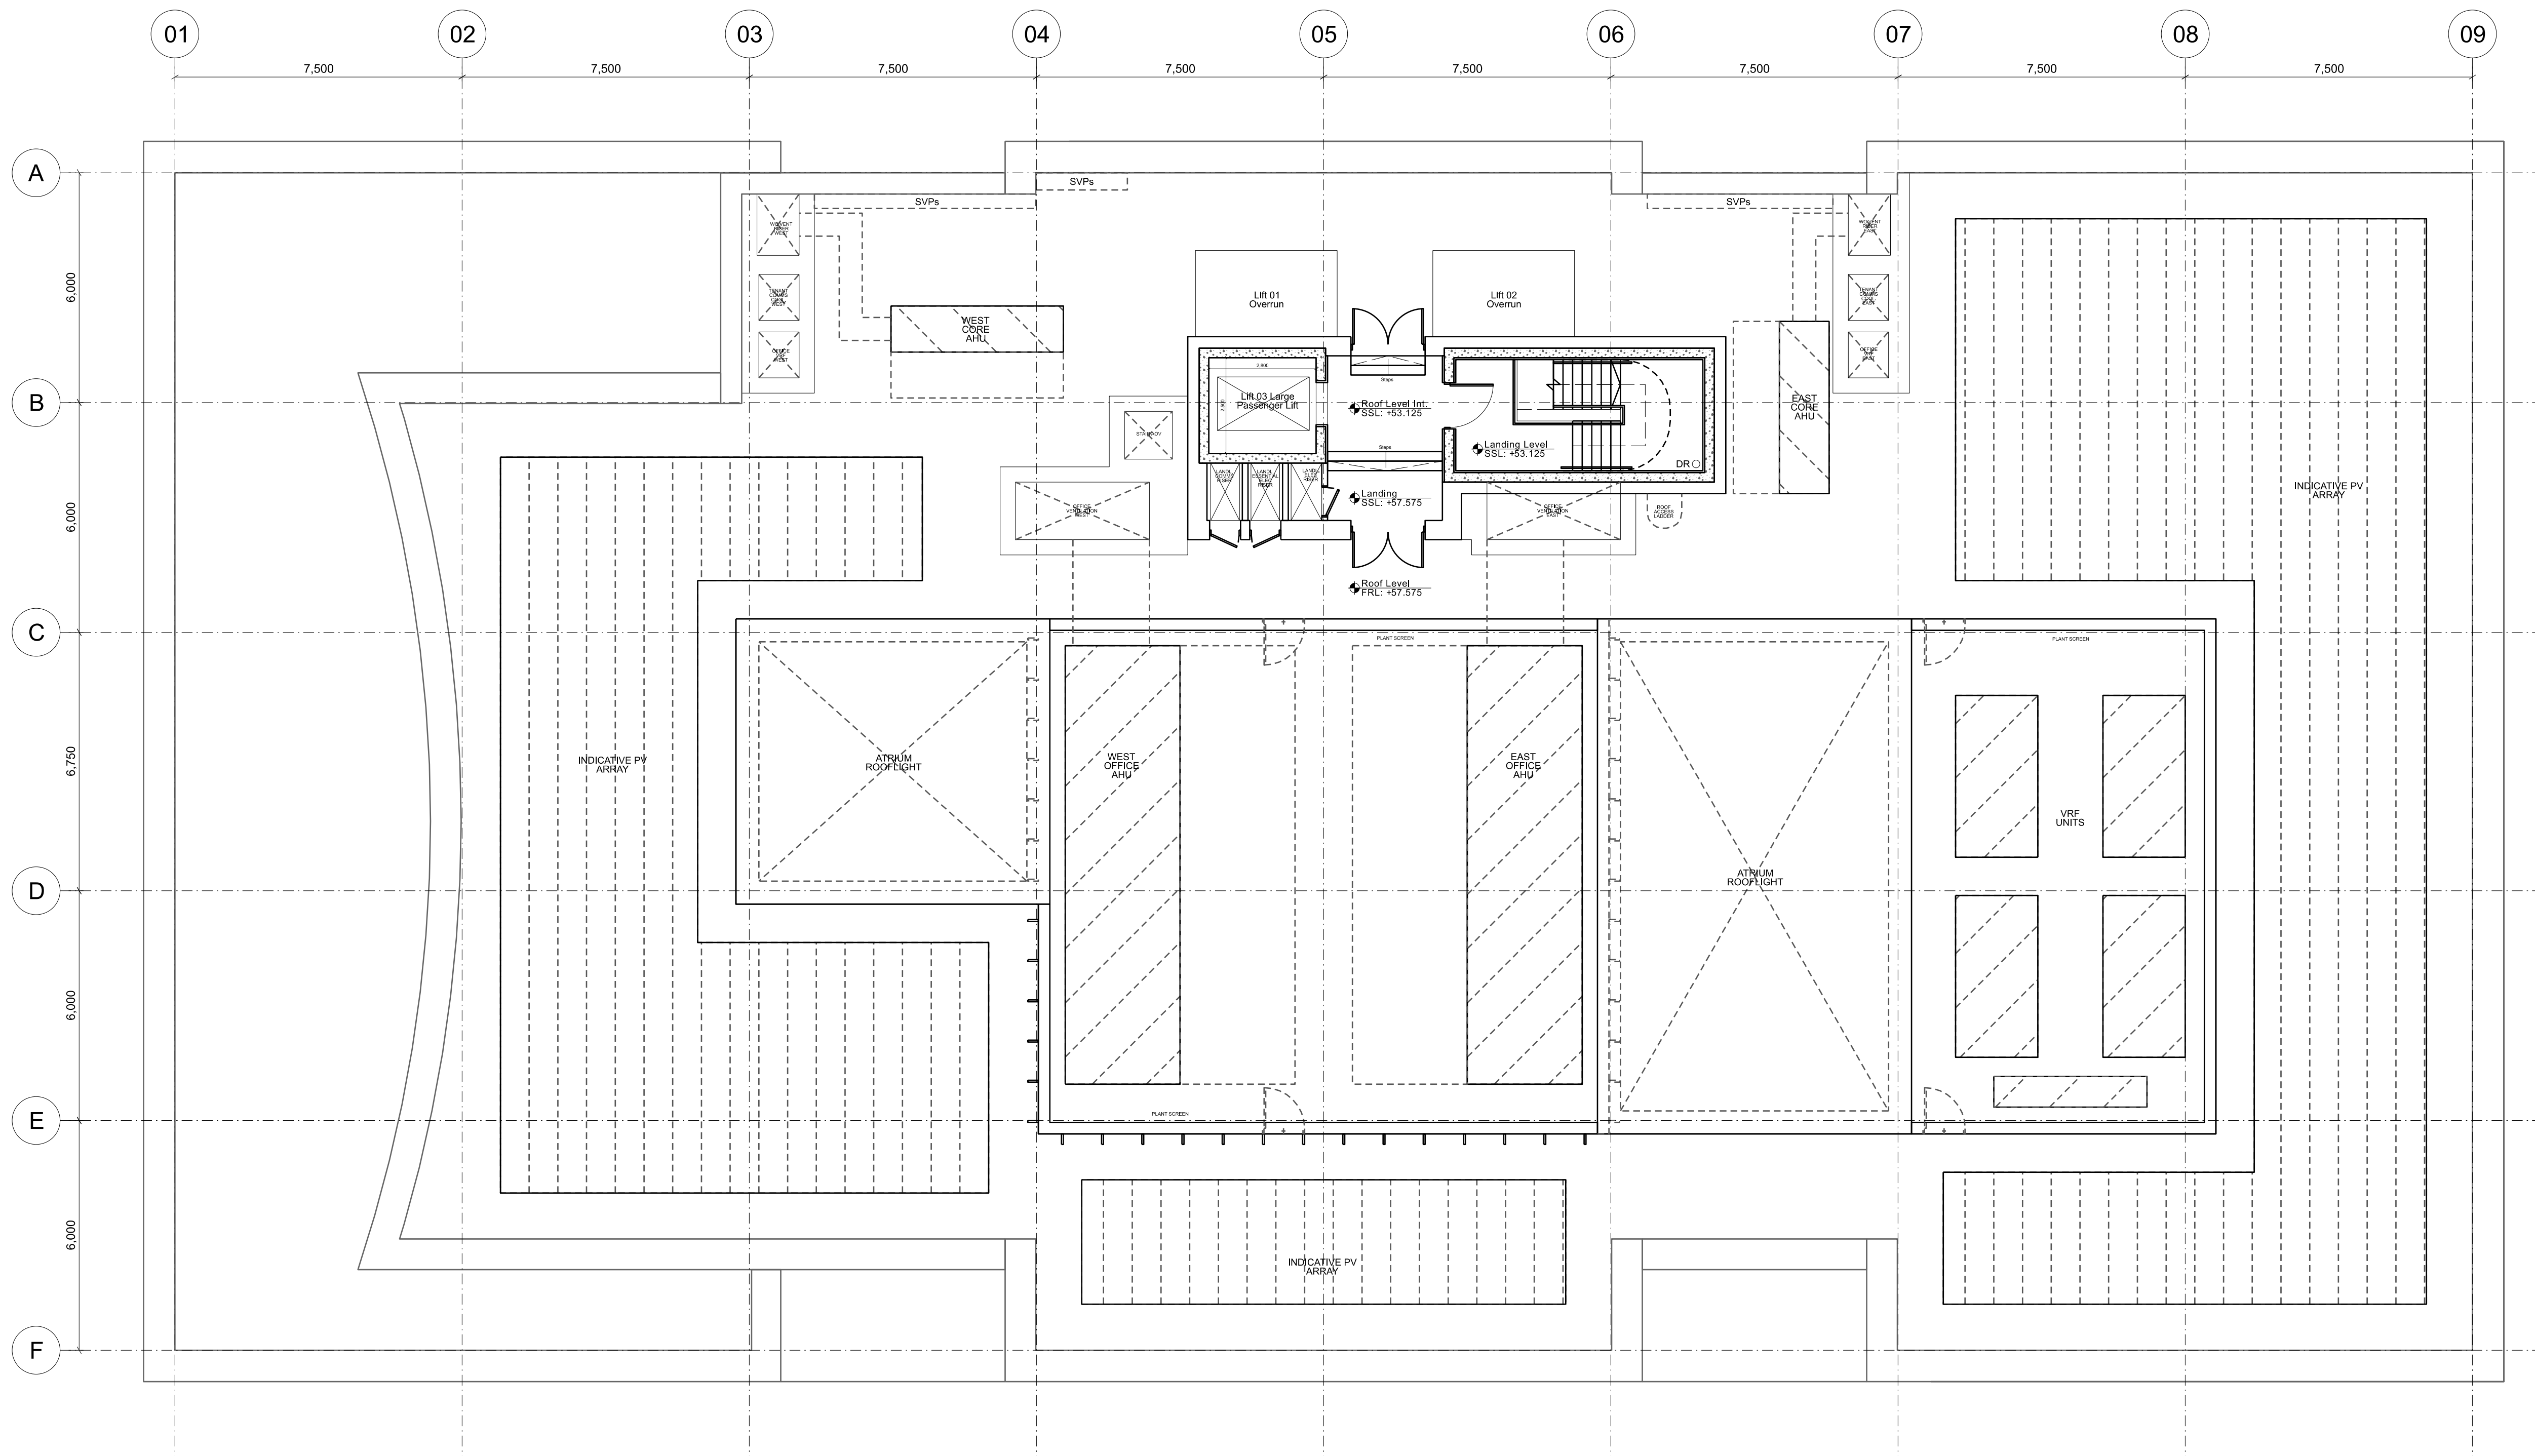

P03 25/07/25 Planning (Stage 2) Issue
P02 16/06/25 Plant equipment & screening amended

REV: DATE: DETAILS:

0 1 2 3 4 5 6 7.5m

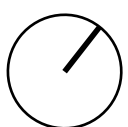

5plus

Manchester: 0161 228 0211
Fourth Floor, The Hive, 47 Lever Street,
Manchester, M1 1FN

London: 0207 253 7644
The Leather Market, Weston Street,
London SE1 3ER

PROJECT: KMBC Council Headquarters
Huyton

TITLE: Roof Level (Level 05)
General Arrangement Plan

SCALE: 1:100 @ A1

ORIGIN DATE: 23/05/2025

DRAWN: HF

CHECKED: PN

STATUS: Planning (Stage 2)

PROJECT: 06147

DRAWING NO: 5PA-B1-R1-DR-A-022205

REV: P03