


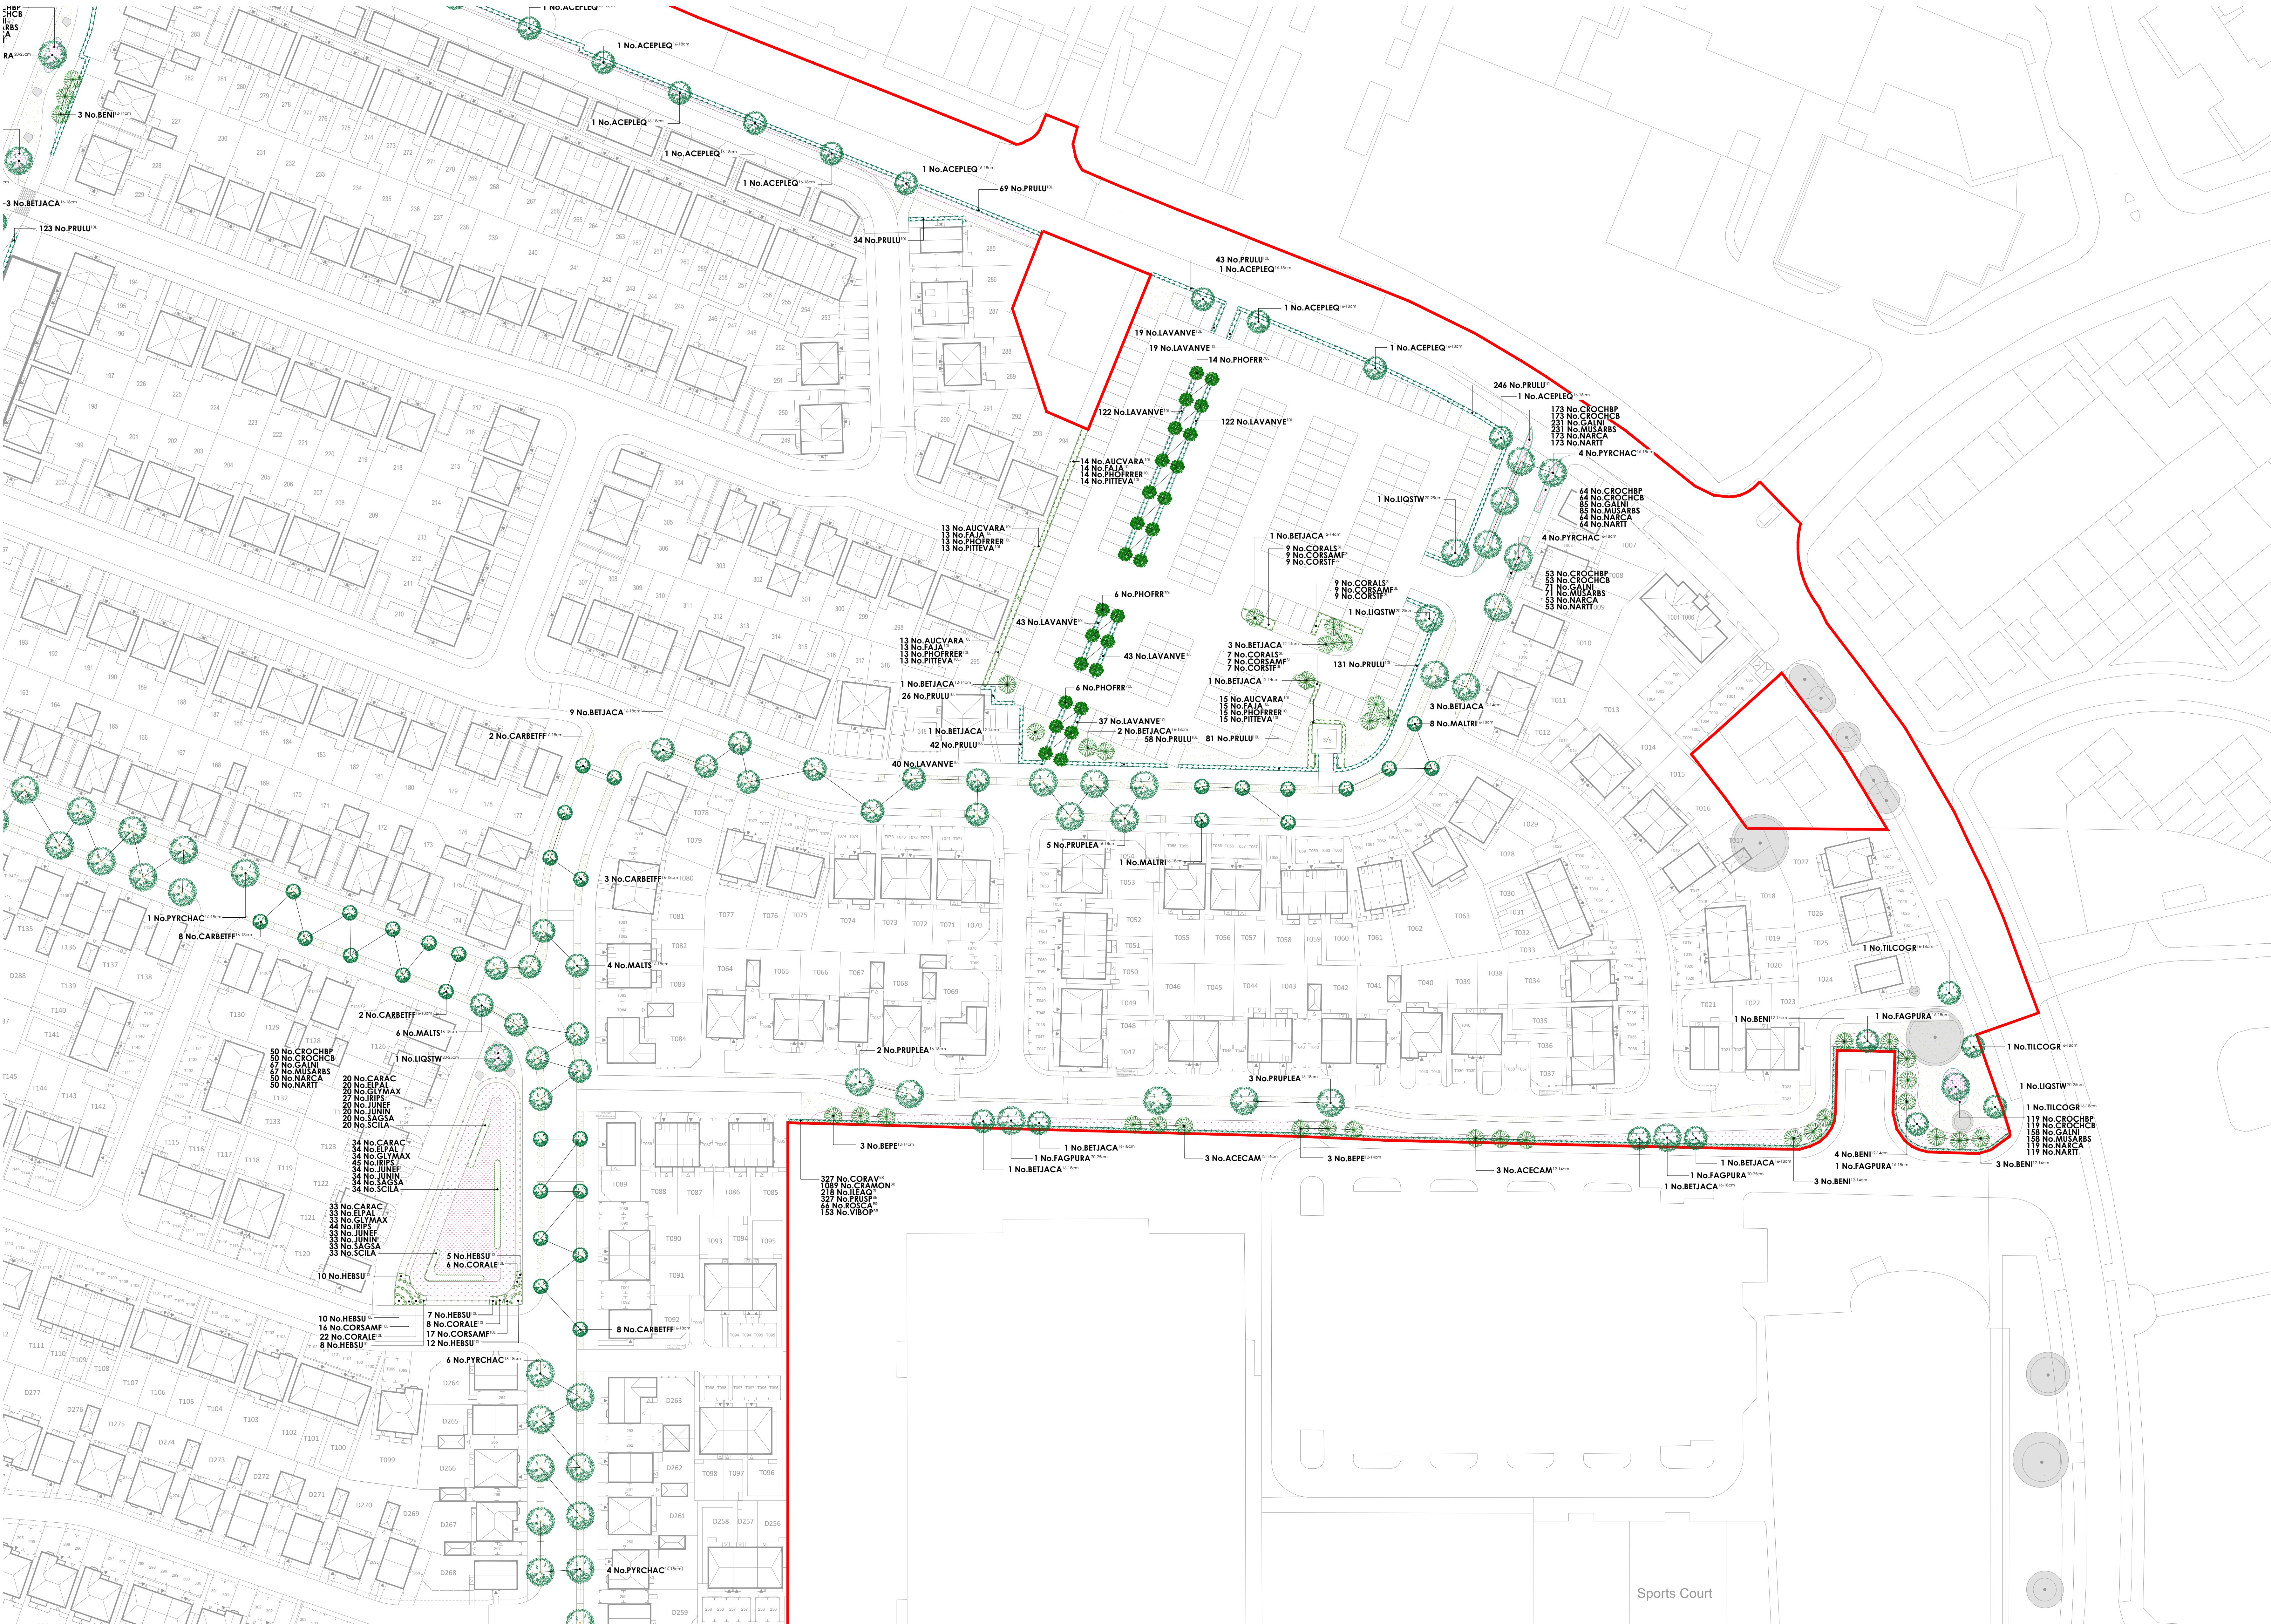

PLANT SCHEDULE

Trees	Abbr	Species	Supply	Size	Girth	Number
ACECAM	ACECAM	Acer campestre	HStd: BR	350-425cm	12-14cm	12
ACEPLEQ	ACEPLEQ	Acer platanoides 'Emerald Queen'	HStd: RB	450-425cm	16-18cm	15
BENI	BENI	Betula nigra	HStd: RB	350-425cm	12-14cm	14
BEPE	BEPE	Betula pendula	HStd: RB	350-425cm	12-14cm	18
BETJACA	BETJACA	Betula utilis jacquemontii	HStd: RB	450-425cm	16-18cm	44
BETJACA	BETJACA	Betula utilis jacquemontii	HStd: RB	350-425cm	12-14cm	10
CARBETIF	CARBETIF	Carpinus betulus 'Frans Fontaine'	HStd: RB	450-425cm	16-18cm	35
FAGPURA	FAGPURA	Fagus sylvatica 'Purpurea'	SM: RB	400cm+	20-25cm	3
FAGPURA	FAGPURA	Fagus sylvatica 'Purpurea'	HStd: RB	450-425cm	16-18cm	2
LIGSTW	LIGSTW	Liquidambar styraciflua 'Worplesdon'	SM: RB	600cm+	20-25cm	7
MAGKO	MAGKO	Magnolia kobus	HStd: RB	450-425cm	16-18cm	1
MALTI	MALTI	Malus 'Hedera'	HStd: RB	450-425cm	16-18cm	23
MALTS	MALTS	Malus tschonoskii	HStd: RB	450-425cm	16-18cm	14
PRUAV	PRUAV	Prunus avium	HStd: BR	350-425cm	12-14cm	4
PRUPLA	PRUPLA	Prunus avium 'Plena'	HStd: RB	450-425cm	16-18cm	33
PRUPLA	PRUPLA	Prunus avium 'Plena'	HStd: RB	425-400cm	14-16cm	11
PYRCHAC	PYRCHAC	Pyrus calleryana 'Charicleer'	HStd: RB	450-425cm	16-18cm	50
SORAU	SORAU	Sorbus aucuparia	HStd: BR	350-425cm	12-14cm	5
TILCOGR	TILCOGR	Tilia cordata 'Green Spike'	HStd: RB	450-425cm	16-18cm	3
						Total :304

Specimen Shrubs & Climbers	Abbr	Species	Pot Size	Height	Habit	Number
PHOFRR	PHOFRR	Photinia x fraseri 'Red Robin'	70L	225-250cm	Std: 12-14cm girth	26
						Total :26



Single Species Hedgerows

Abbr	Species	Pot Size	Height	Habit	Density	Number
LAVANVE	Lavandula angustifolia 'Vera'	10L	30-40cm	Bushy	0.35Cfr	445
PRULU	Prunus lusitanica	10L	80-100cm	Bushy	0.4Cfr	2328
						Total :2773

Native Hedgerow Mix	Abbr	Species	Supply	Height	Density	Number
CORAV	CORAV	Corylus avellana	BR	60-80cm	0.4Cfr Triple Staggered at 0.25m offset	327
CORAMON	CORAMON	Cornus sanguinea 'Midwinter Fire'	BR	125-150cm	0.4Cfr Triple Staggered at 0.25m offset	218
HEAQ	HEAQ	Ilex aquifolium	2L	40-60cm	0.4Cfr Triple Staggered at 0.25m offset	218
PRUSP	PRUSP	Prunus spinosa	BR	60-80cm	0.4Cfr Triple Staggered at 0.25m offset	327
ROSCA	ROSCA	Rosa canina	BR	40-60cm	0.4Cfr Triple Staggered at 0.25m offset	66
VIBOP	VIBOP	Viburnum opulus	BR	40-60cm	0.4Cfr Triple Staggered at 0.25m offset	153
						Total :2180

Shrubs	Abbr	Species	Pot Size	Height	Habit	Density	Number
	AUCYARA	Aucuba japonica 'Variegata'	10L	40-80cm	Bushy	0.7Cfr	100
	CORALE	Cornus alba 'Elegantissima'	10L	80-100cm	Bushy	0.7Cfr	36
	CORSAMF	Cornus sanguinea 'Midwinter Fire'	10L	40-60cm	Bushy	0.7Cfr	33
	FAJA	Fatsia japonica	10L	60-80cm	Bushy	0.7Cfr	100
	HEBSU	Hebe 'Sutherlandii'	10L	30-40cm	Bushy	0.7Cfr	52
	HEBRVA	Hebe franciscana 'Variegata'	10L	40-60cm	Bushy	0.7Cfr	11
	LAVANVE	Lavandula angustifolia 'Vero'	10L	30-40cm	Bushy	0.7Cfr	12
	PHOFRR	Photinia fraseri 'Red Robin'	10L	80-100cm	Bushy	0.7Cfr	100
	PITEVA	Pittosporum tenuifolium 'Variegatum'	10L	40-60cm	Bushy	0.7Cfr	100
	PRULAL	Prunus laurocerasus 'Otto Luyken'	10L	60-80cm	Bushy	0.7Cfr	11
							Total :555



Amenity Shrubs - Cornus Mix

Abbr	Species	Pot Size	Height	Habit	Density	Number
CORALS	Cornus alba 'Sibirica'	3L	60-80cm	Branched	0.8Cfr	25
CORSAMF	Cornus sanguinea 'Midwinter Fire'	3L	60-80cm	Branched	0.8Cfr	25
CORSIF	Cornus stolonifera 'Flaviramea'	3L	60-80cm	Branched	0.8Cfr	25
						Total :75

Marginal / Aquatics	Abbr	Species	Supply	Density	Area	Number
CARAC	CARAC	Carex acutula	Plug 100cc	10/m²	17.37m²	176
ELPAL	ELPAL	Eleocharis palustris	Plug 100cc	10/m²	17.37m²	176
GLYMAX	GLYMAX	Glyceria maxima	Plug 100cc	10/m²	17.37m²	176
IRIPS	IRIPS	Iris pseudacorus	Plug 100cc	10/m²	23.16m²	235
JUNEF	JUNEF	Juncus effusus	Plug 100cc	10/m²	17.37m²	176
JUNIF	JUNIF	Juncus inflexus	Plug 100cc	10/m²	17.37m²	176
SAGSA	SAGSA	Sagittaria sagittifolia	Plug 100cc	10/m²	17.37m²	176
SCILA	SCILA	Scirpus lacustris	Plug 100cc	10/m²	17.37m²	176
						Total :144.75m² Total :1467

	Bulbs					
	Abbr	Species	Supply	Density	Number	
	CROCHBP	Crocus chrysanthus 'Blue Pearl'	Bulb	25/m²	813	
	CROCHCB	Crocus chrysanthus 'Cream Beauty'	Bulb	25/m²	813	
	GAINI	Galanthus nivalis	Bulb	25/m²	1085	
	MUSARBS	Muscari armeniacum 'Blue Spike'	Bulb	25/m²	1085	
	NARCA	Narcissus 'Conciliatorus'	Bulb	25/m²	813	
	NARTI	Narcissus 'Tete a Tete'	Bulb	25/m²	813	
				Total :5422		

KEY

- Application site boundary.
- Existing vegetation. Refer to approved tree survey for exact details on tree retention and removal.
- Turf & Seeding
 - Turf to gardens to be laid as Rolawn 'Medallion', or similar approved.
- Amenity Grassland
 - EL1 Flowering Lawn Mix, as supplied by Emorsgate Seeds (www.wildseed.co.uk) or similar approved.
- Meadow Grassland
 - EM1 General Purpose Meadow Mix, as supplied by Emorsgate Seeds (www.wildseed.co.uk) or similar approved.
- Wet Meadow Grassland
 - EW6 Seed mixture for wetlands, as supplied by Emorsgate Seeds (www.wildseed.co.uk) or similar approved.

Drawing to be read in conjunction with GL1859 00 Landscape Specification & Designer's Risk Assessment.