


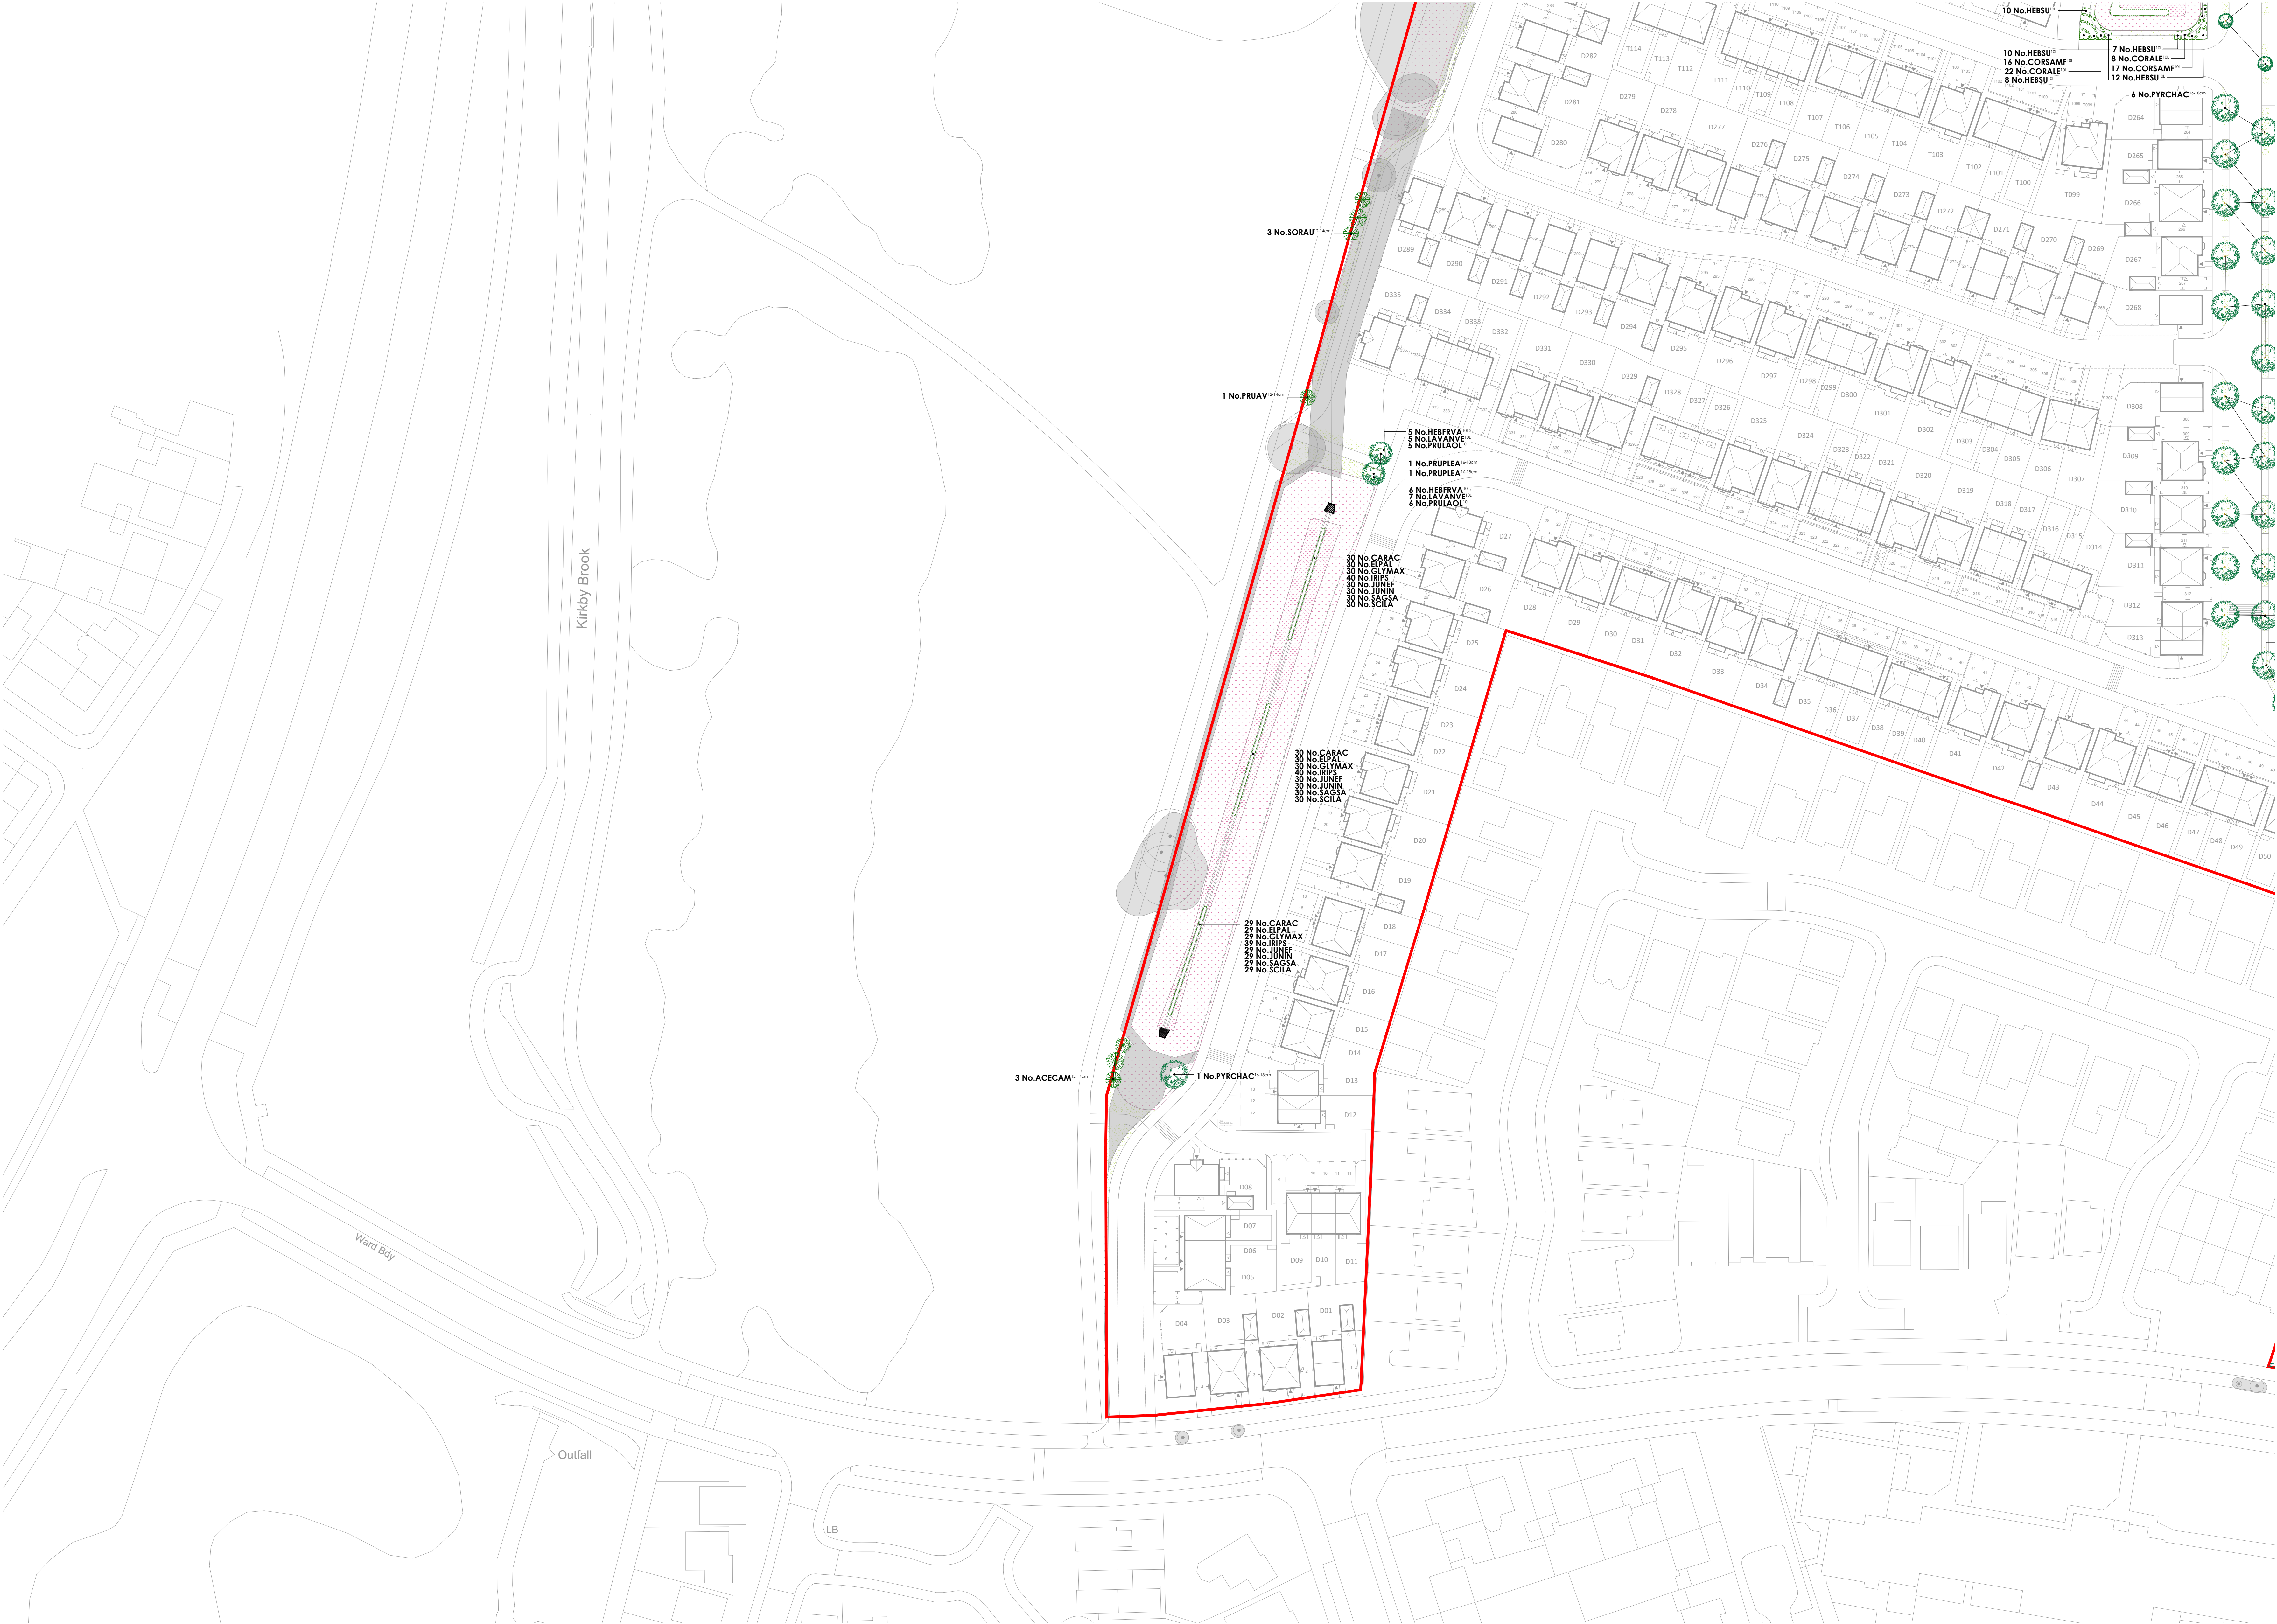

PLANT SCHEDULE

Trees					
Abbr	Species	Supply	Size	Girth	Number
ACECAM	Acer campestre	HStId: BR	350-425cm	12-14cm	12
ACELEQ	Acer platanoides 'Emerald Queen'	EHStId: RB	450-425cm	16-18cm	15
BENI	Betula nigra	HStId: RB	350-425cm	12-14cm	14
BPE	Betula pendula	HStId: RB	350-425cm	12-14cm	18
BEIJACA	Betula utilis jacquemontii	EHStId: RB	450-425cm	16-18cm	44
BEIJACA	Betula utilis jacquemontii	HStId: RB	350-425cm	12-14cm	10
CABEHTF	Carpinus betulus 'Frans Fontaine'	EHStId: RB	450-425cm	16-18cm	35
FAGPIRA	Fagus sylvatica 'Purpurea'	SM: RB	400cm+	20-25cm	3
FAGPIRA	Fagus sylvatica 'Purpurea'	EHStId: RB	450-425cm	16-18cm	2
LIGSTW	Liquidambar styracillua 'Worplesdon'	SM: RB	600cm+	20-25cm	7
MAGKO	Magnolia kobus	EHStId: RB	450-425cm	16-18cm	1
MALTIH	Malus tchonoskii	EHStId: RB	450-425cm	16-18cm	23
MALTS	Malus tchonoskii	EHStId: RB	450-425cm	16-18cm	14
PRUAV	Prunus avium	HStId: BR	350-425cm	12-14cm	4
PRUPEA	Prunus avium 'Piena'	EHStId: RB	450-425cm	16-18cm	33
PRUPEA	Prunus avium 'Piena'	EHStId: RB	425-400cm	14-16cm	11
PYRCHAC	Pyrus calleryana 'Charifleece'	EHStId: RB	450-425cm	16-18cm	50
SORAU	Sorbus aucuparia	HStId: BR	350-425cm	12-14cm	5
TILCOGR	Tilia cordata 'Green Spire'	EHStId: RB	450-425cm	16-18cm	3
					Total :304

Specimen Shrubs & Climbers					
Abbr	Species	Pot Size	Height	Habit	Number
PHOFRR	Photinia x fraseri 'Red Robin'	70L	225-250cm	StId: 12-14cm girth	26
					Total :26

Single Species Hedgerows					
Abbr	Species	Pot Size	Height	Habit	Density Number
LAVANVE	Lavandula angustifolia 'Vera'	10L	30-40cm	Bushy	0.35Cfr 445
PRULU	Prunus laurifolia	10L	80-100cm	Bushy	0.4Cfr 2328
					Total :2773

Native Hedgerow Mix					
Abbr	Species	Supply	Height	Density	Number
CORAV	Corylus avellana	BR	60-80cm	0.4Cfr Triple Staggered at 0.25m offset	327
CRAMON	Crotaegus monogyna	BR	125-150cm	0.4Cfr Triple Staggered at 0.25m offset	1089
ILLEAQ	Ilex aquifolium	2L	40-60cm	0.4Cfr Triple Staggered at 0.25m offset	218
PRUSP	Prunus spinosa	BR	60-80cm	0.4Cfr Triple Staggered at 0.25m offset	327
ROSCA	Rosa canina	BR	40-60cm	0.4Cfr Triple Staggered at 0.25m offset	66
VIBOP	Viburnum opulus	BR	40-60cm	0.4Cfr Triple Staggered at 0.25m offset	153
					Total :2180

Shrubs					
Abbr	Species	Pot Size	Height	Habit	Density Number
ANCVARA	Aucuba japonica 'Variegata'	10L	60-80cm	Bushy 0.7Cfr	100
CORALE	Cornus alba 'Biegantissima'	10L	80-100cm	Bushy 0.7Cfr	36
CORSAMF	Cornus sanguinea 'Midwinter Fire'	10L	40-60cm	Bushy 0.7Cfr	33
FAJIA	Fatsia japonica	10L	60-80cm	Bushy 0.7Cfr	100
HESBU	Hebe Sutherlandii	10L	30-40cm	Bushy 0.7Cfr	52
HEBFIVA	Hebe franciscana 'Variegata'	10L	40-60cm	Bushy 0.7Cfr	11
LAVANVE	Lavandula angustifolia 'Vera'	10L	30-40cm	Bushy 0.7Cfr	12
PHOFRRER	Photinia fraseri 'Red Robin'	10L	80-100cm	Bushy 0.7Cfr	100
PITEVA	Pittosporum tenuifolium 'Variegatum'	10L	40-60cm	Bushy 0.7Cfr	100
PRULUOL	Prunus laurocerasus 'Otto Luyken'	10L	60-80cm	Bushy 0.7Cfr	11
					Total :555

Amenity Shrubs - Cornus Mix					
Abbr	Species	Pot Size	Height	Habit	Density Number
CORALS	Cornus alba 'Sibirica'	3L	60-80cm	Branched 0.8Cfr	25
CORSAMF	Cornus sanguinea 'Midwinter Fire'	3L	60-80cm	Branched 0.8Cfr	25
CORSTF	Cornus stolonifera 'Flavamea'	3L	60-80cm	Branched 0.8Cfr	25
					Total :75

Marginal / Aquatics					
Abbr	Species	Supply	Density	Area	Number
CARAC	Carex acutula	Plug 100cc	10/m²	17.37m²	176
ELPAL	Eleocharis palustris	Plug 100cc	10/m²	17.37m²	176
GLYMAX	Glyceria maxima	Plug 100cc	10/m²	17.37m²	176
IRIPFS	Iris pseudacorus	Plug 100cc	10/m²	23.16m²	235
JUNEF	Juncus effusus	Plug 100cc	10/m²	17.37m²	176
JUNIN	Juncus inflexus	Plug 100cc	10/m²	17.37m²	176
SAGSA	Sagittaria sagittifolia	Plug 100cc	10/m²	17.37m²	176
SCILA	Scirpus lacustris	Plug 100cc	10/m²	17.37m²	176
					Total :144.75m² Total :1467

Bulbs					
Abbr	Species	Supply	Density	Number	
CROCIBP	Crocus chrysanthus 'Blue Pearl'	Bulb	25/m²	813	
CROCICHA	Crocus chrysanthus 'Cream Beauty'	Bulb	25/m²	813	
GALNI	Galanthus nivalis	Bulb	25/m²	1085	
MUSARBS	Muscari armeniacum 'Blue Spire'	Bulb	25/m²	1085	
NARCA	Narcissus 'Candlelight'	Bulb	25/m²	813	
NARTT	Narcissus 'Tete a Tete'	Bulb	25/m²	813	
					Total :5422

KEY

- Application site boundary.
- Existing vegetation. Refer to approved tree survey for exact details on tree retention and removal.
- Turf & Seeding
 - Turf: Turf to gardens to be laid as Rolawn 'Medallion', or similar approved.
- Amenity Grassland
 - EL1 Flowering Lawn Mix, as supplied by Emorsgate Seeds (www.wildseed.co.uk) or similar approved.
- Meadow Grassland
 - EM1 General Purpose Meadow Mix, as supplied by Emorsgate Seeds (www.wildseed.co.uk) or similar approved.
- Wet Meadow Grassland
 - EM6 Seed mixture for wetlands, as supplied by Emorsgate Seeds (www.wildseed.co.uk) or similar approved.

Drawing to be read in conjunction with GL1859 00 Landscape Specification & Designer's Risk Assessment.