




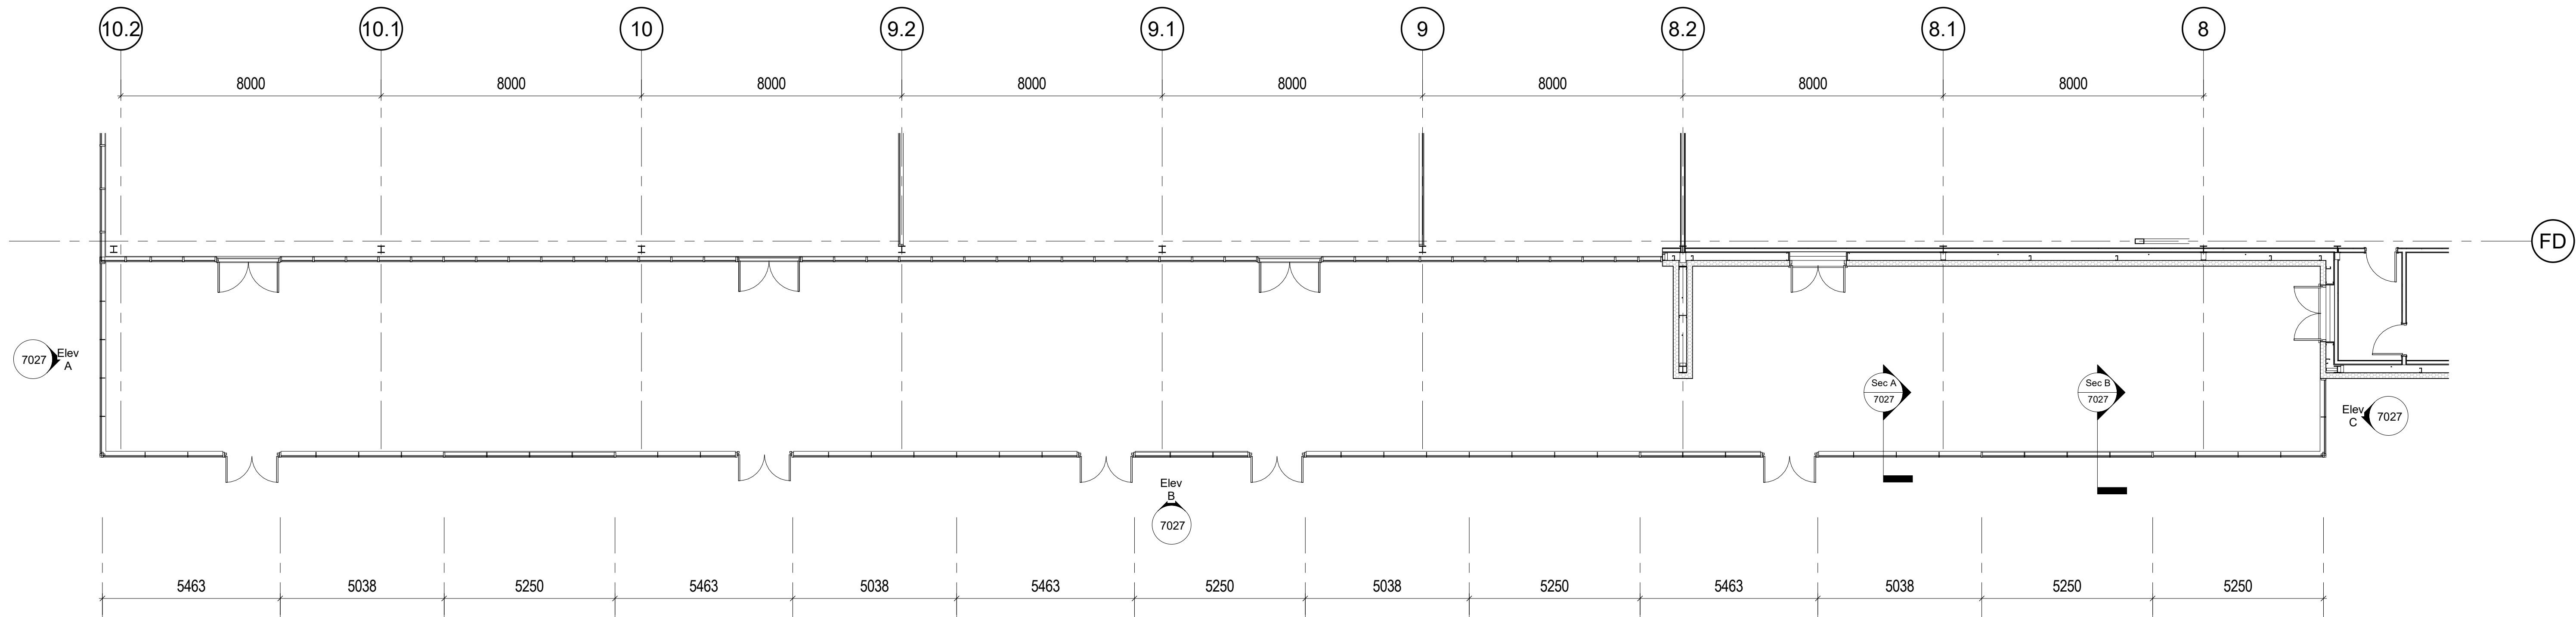


00_ External Break Area Plan
Scale @ 1 : 100

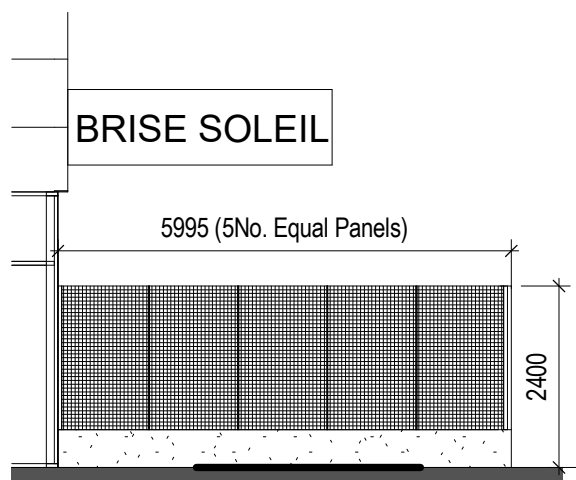


Ext Breakroom Elev A
Scale @ 1 : 100

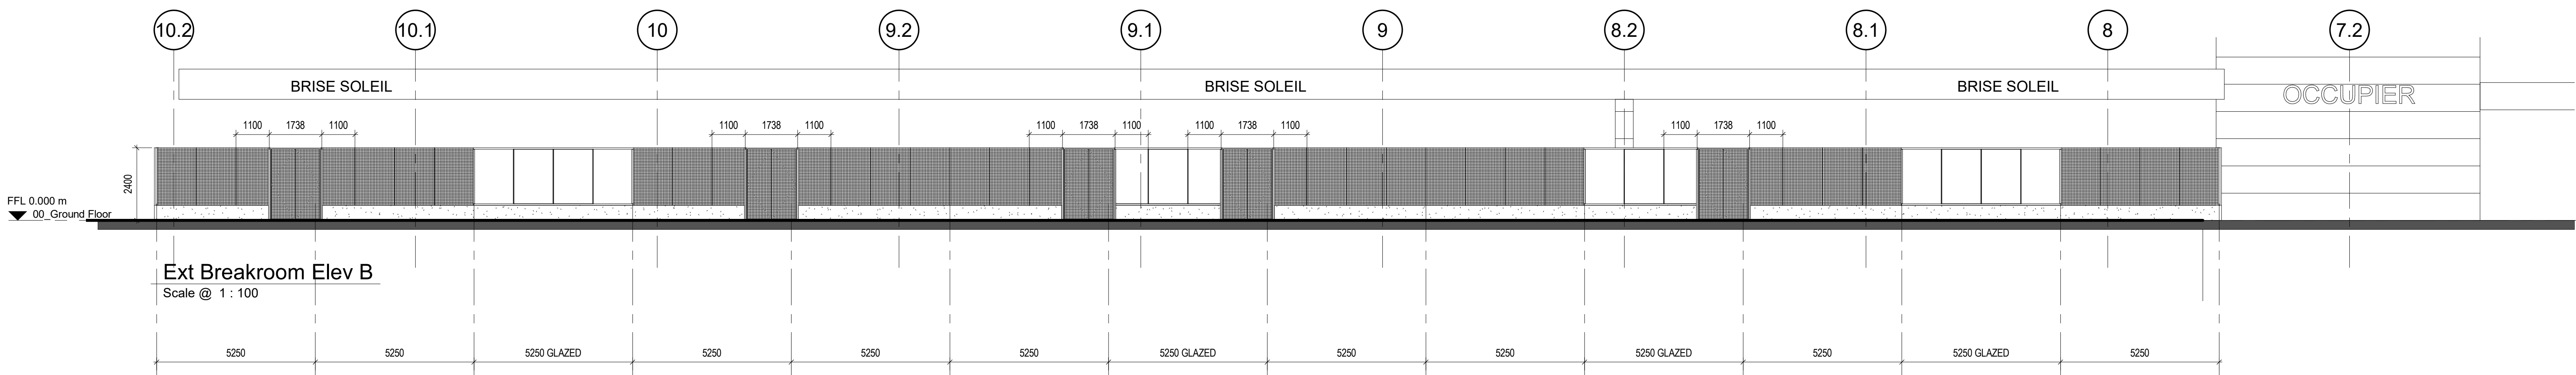


Ext Breakroom Elev B
Scale @ 1 : 100

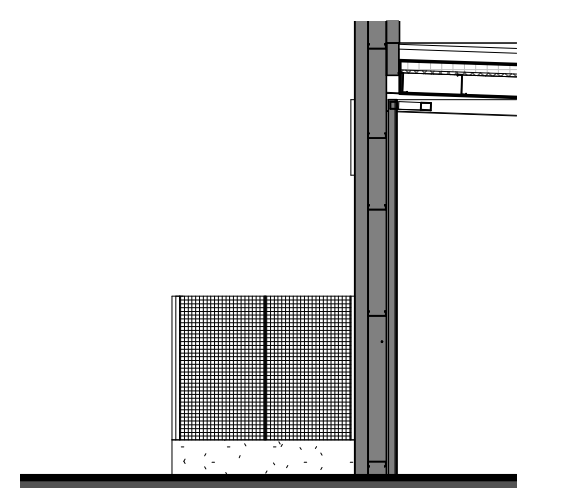


Ext Breakroom Elev A
Scale @ 1 : 100

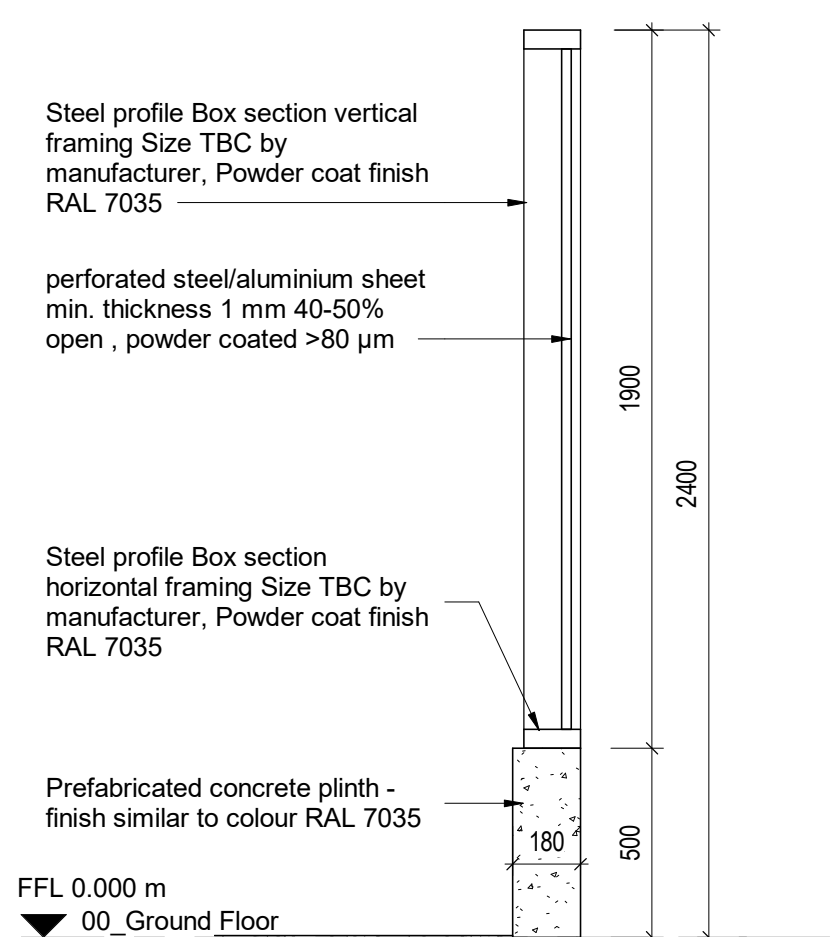


Section B - Glazed Panel Typical Section
Scale @ 1 : 20

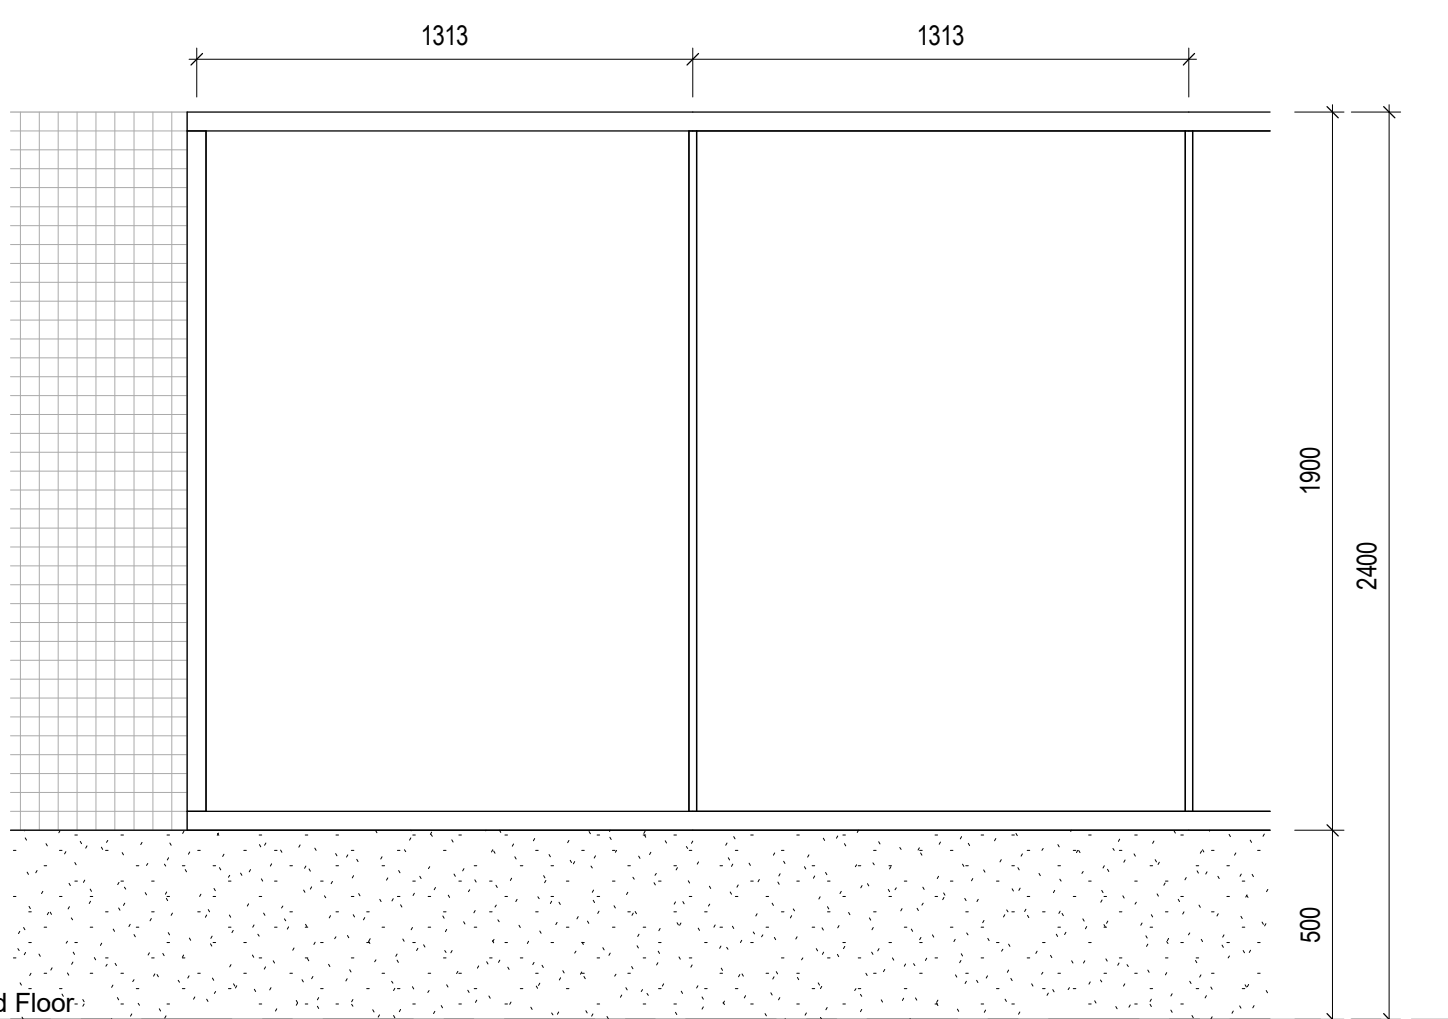


Glazed panel Typical Elevation
Scale @ 1 : 20

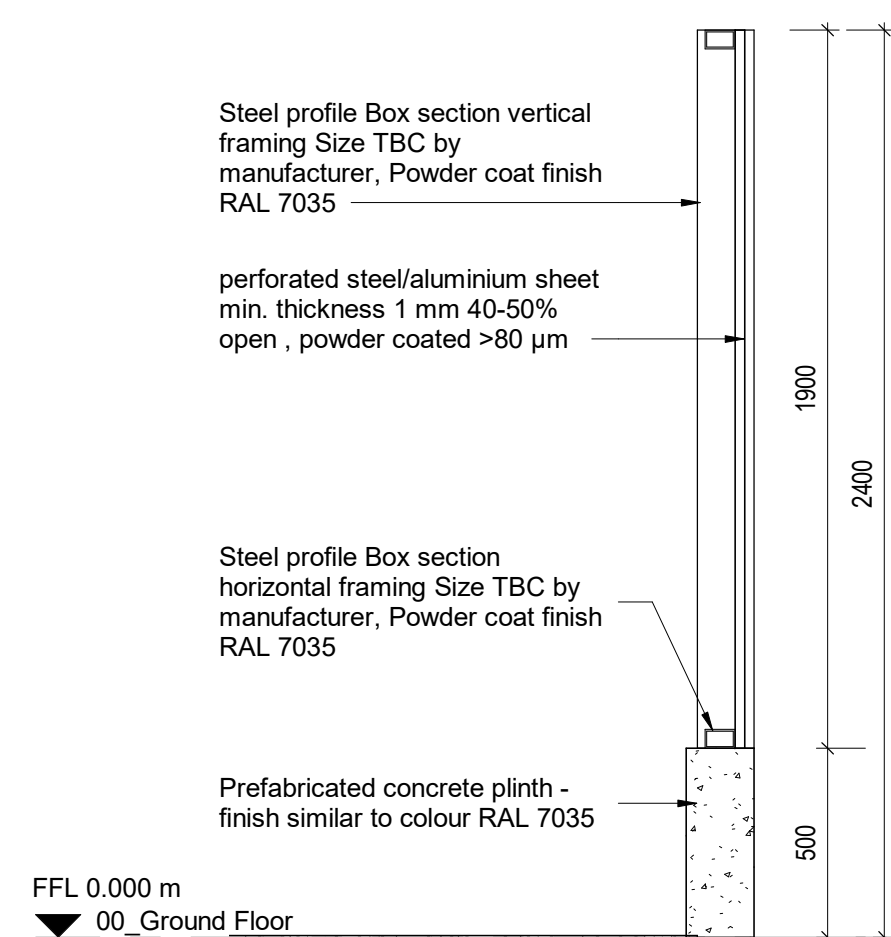

Section A - Mesh fencing panel Typical Section
Scale @ 1 : 20

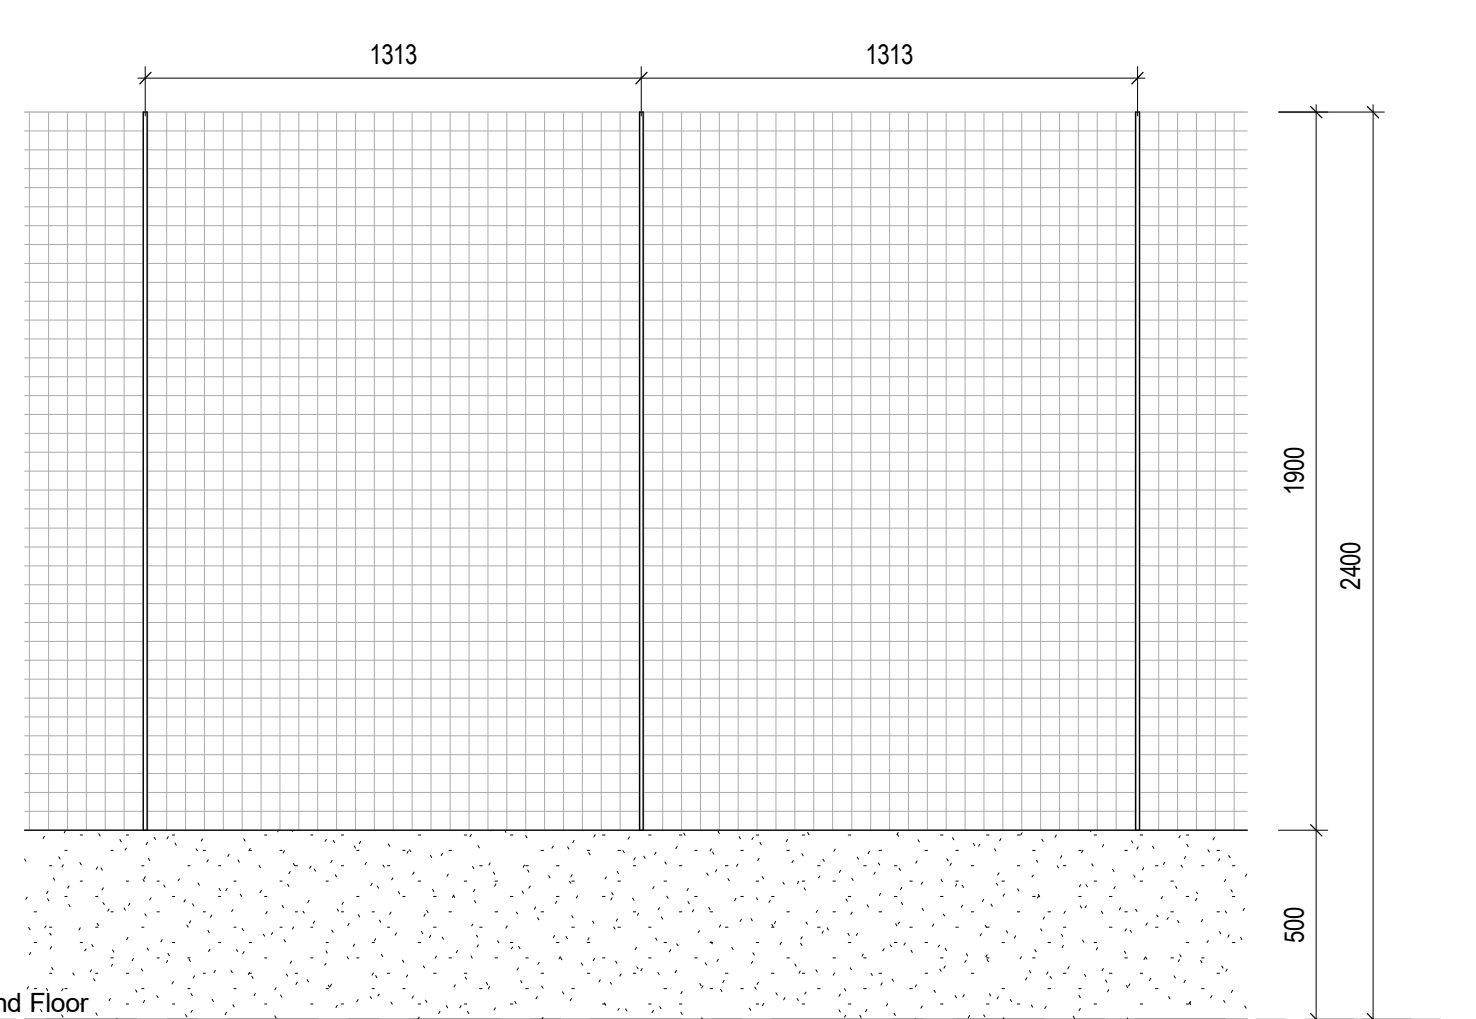

Mesh fencing panel Typical Elevation
Scale @ 1 : 20

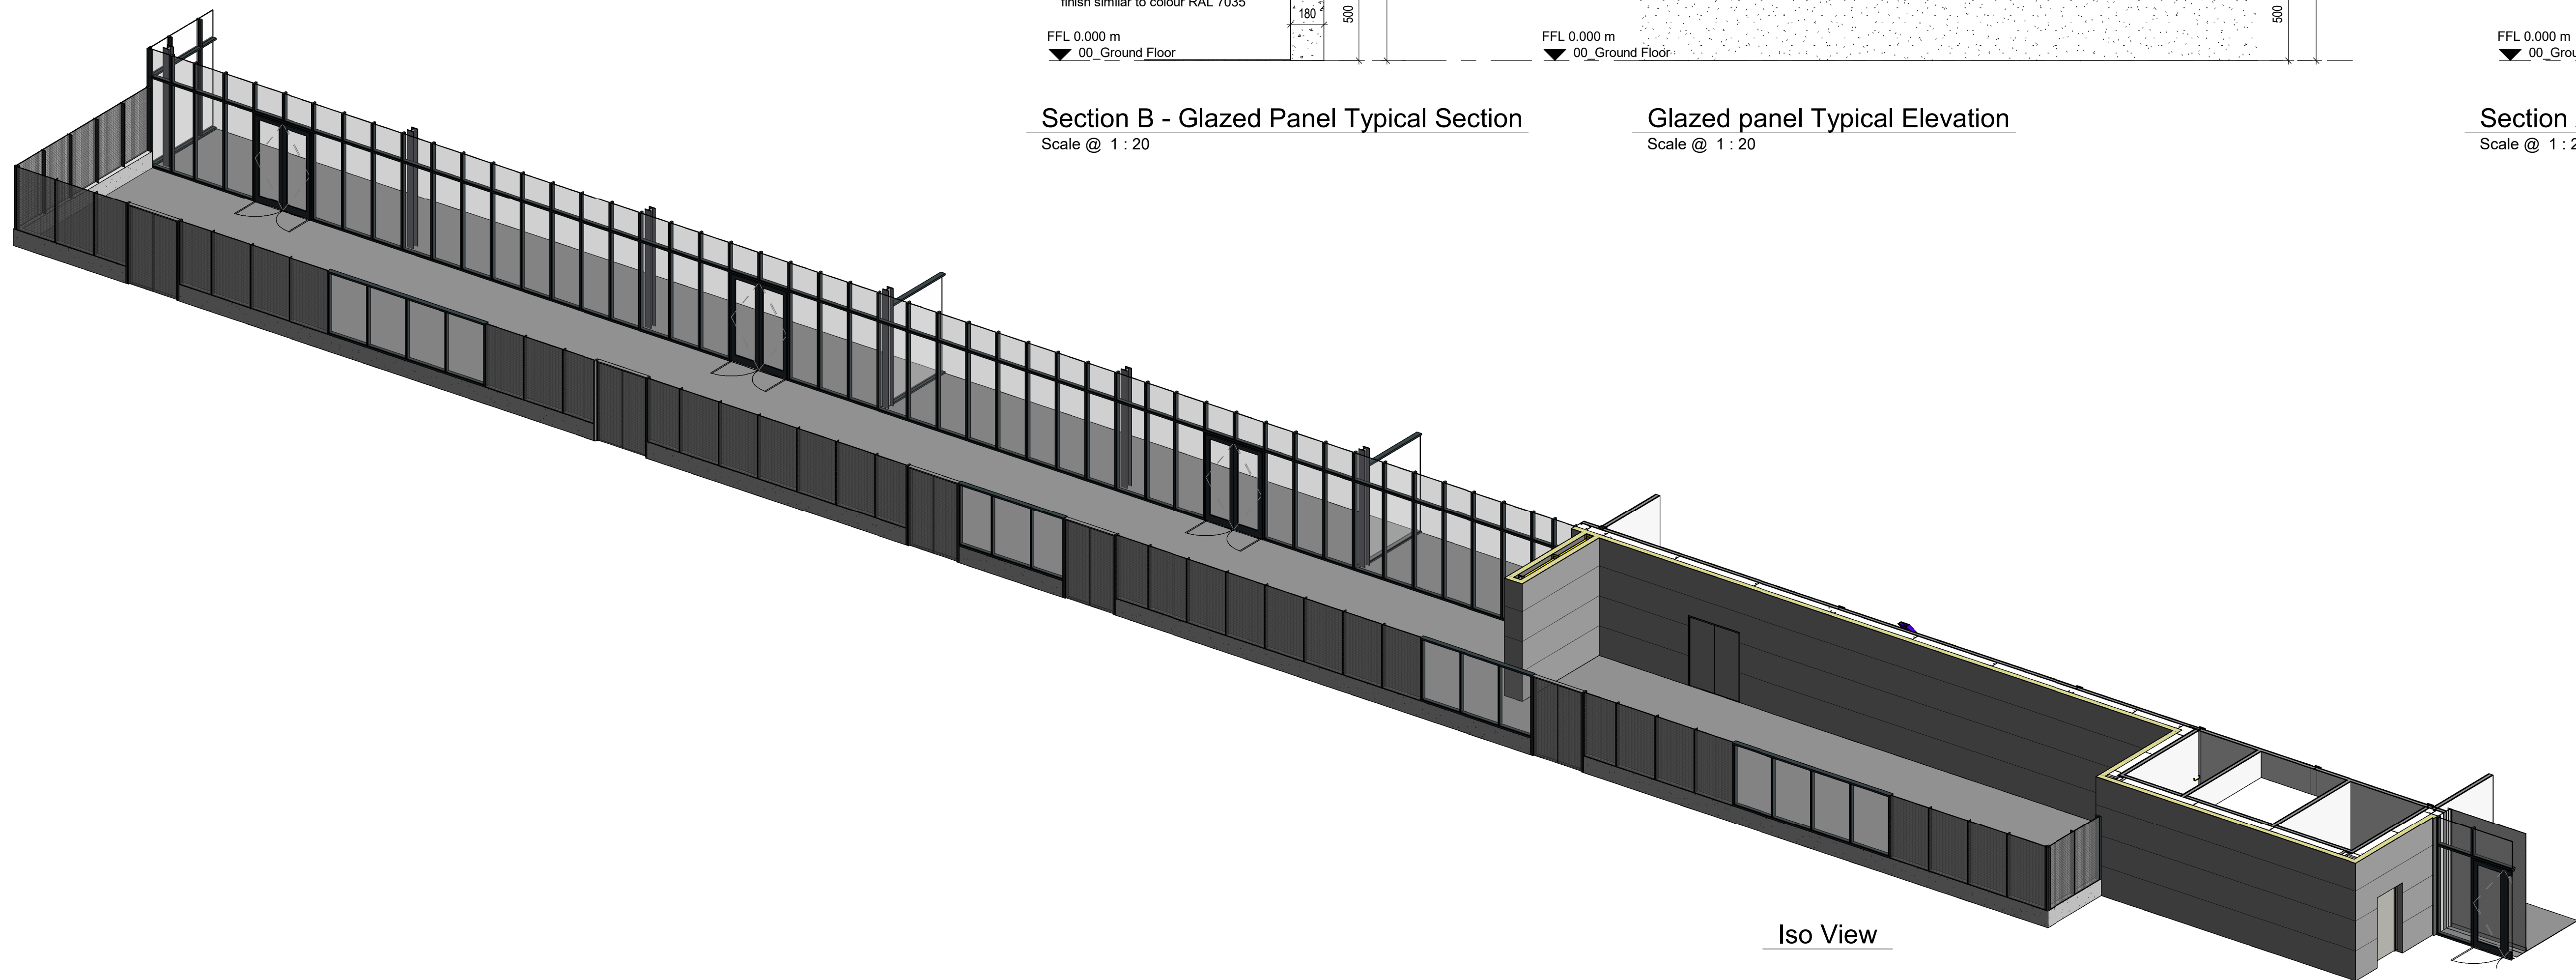

Iso View

NOTES

- All dimensions and levels are to be checked on site.
- Any discrepancies are to be reported to the architect before any work commences.
- This drawing shall not be scaled to ascertain any dimensions. Work to figured dimensions only.
- This drawing shall not be reproduced without express written permission from AEW.
- Title overlay drawings and ownership boundaries are produced using all reasonable endeavours. AEW cannot be responsible for the accuracy or scale discrepancy of base plans supplied to them.
- All works are to be undertaken in accordance with Building Regulations and the latest British Standards.
- All proprietary materials and products are to be used in accordance with the manufacturer's recommendations.

This drawing contains the following model files: -

RNWD01-AEW-B1-XX-M3-A-0001_Distribution Unit (P37.1)
[B1]
RNWD01-SGL-B1-XX-M3-S-0001_P06
RNWD01-M3-B1-XX-M3-MEP_P01

CDM 2015

Client notified of duties: June 2019
Principal Designer: CDM Contract Services
Unless noted below, all known hazards have been highlighted on the drawing:

PD1	06.07.2021	PM	RD
Initial Issue			
REV	Date	Drawn by: -	Checked by: -
S2			
Status	Purpose of Issue		
drawing stage	Technical Design		
Client			
PLP			
project			
PLP Knowsley			
drawing title			
date	06.07.2021	drawn	PM
scale @ A0	As Indicated	checked	RD