


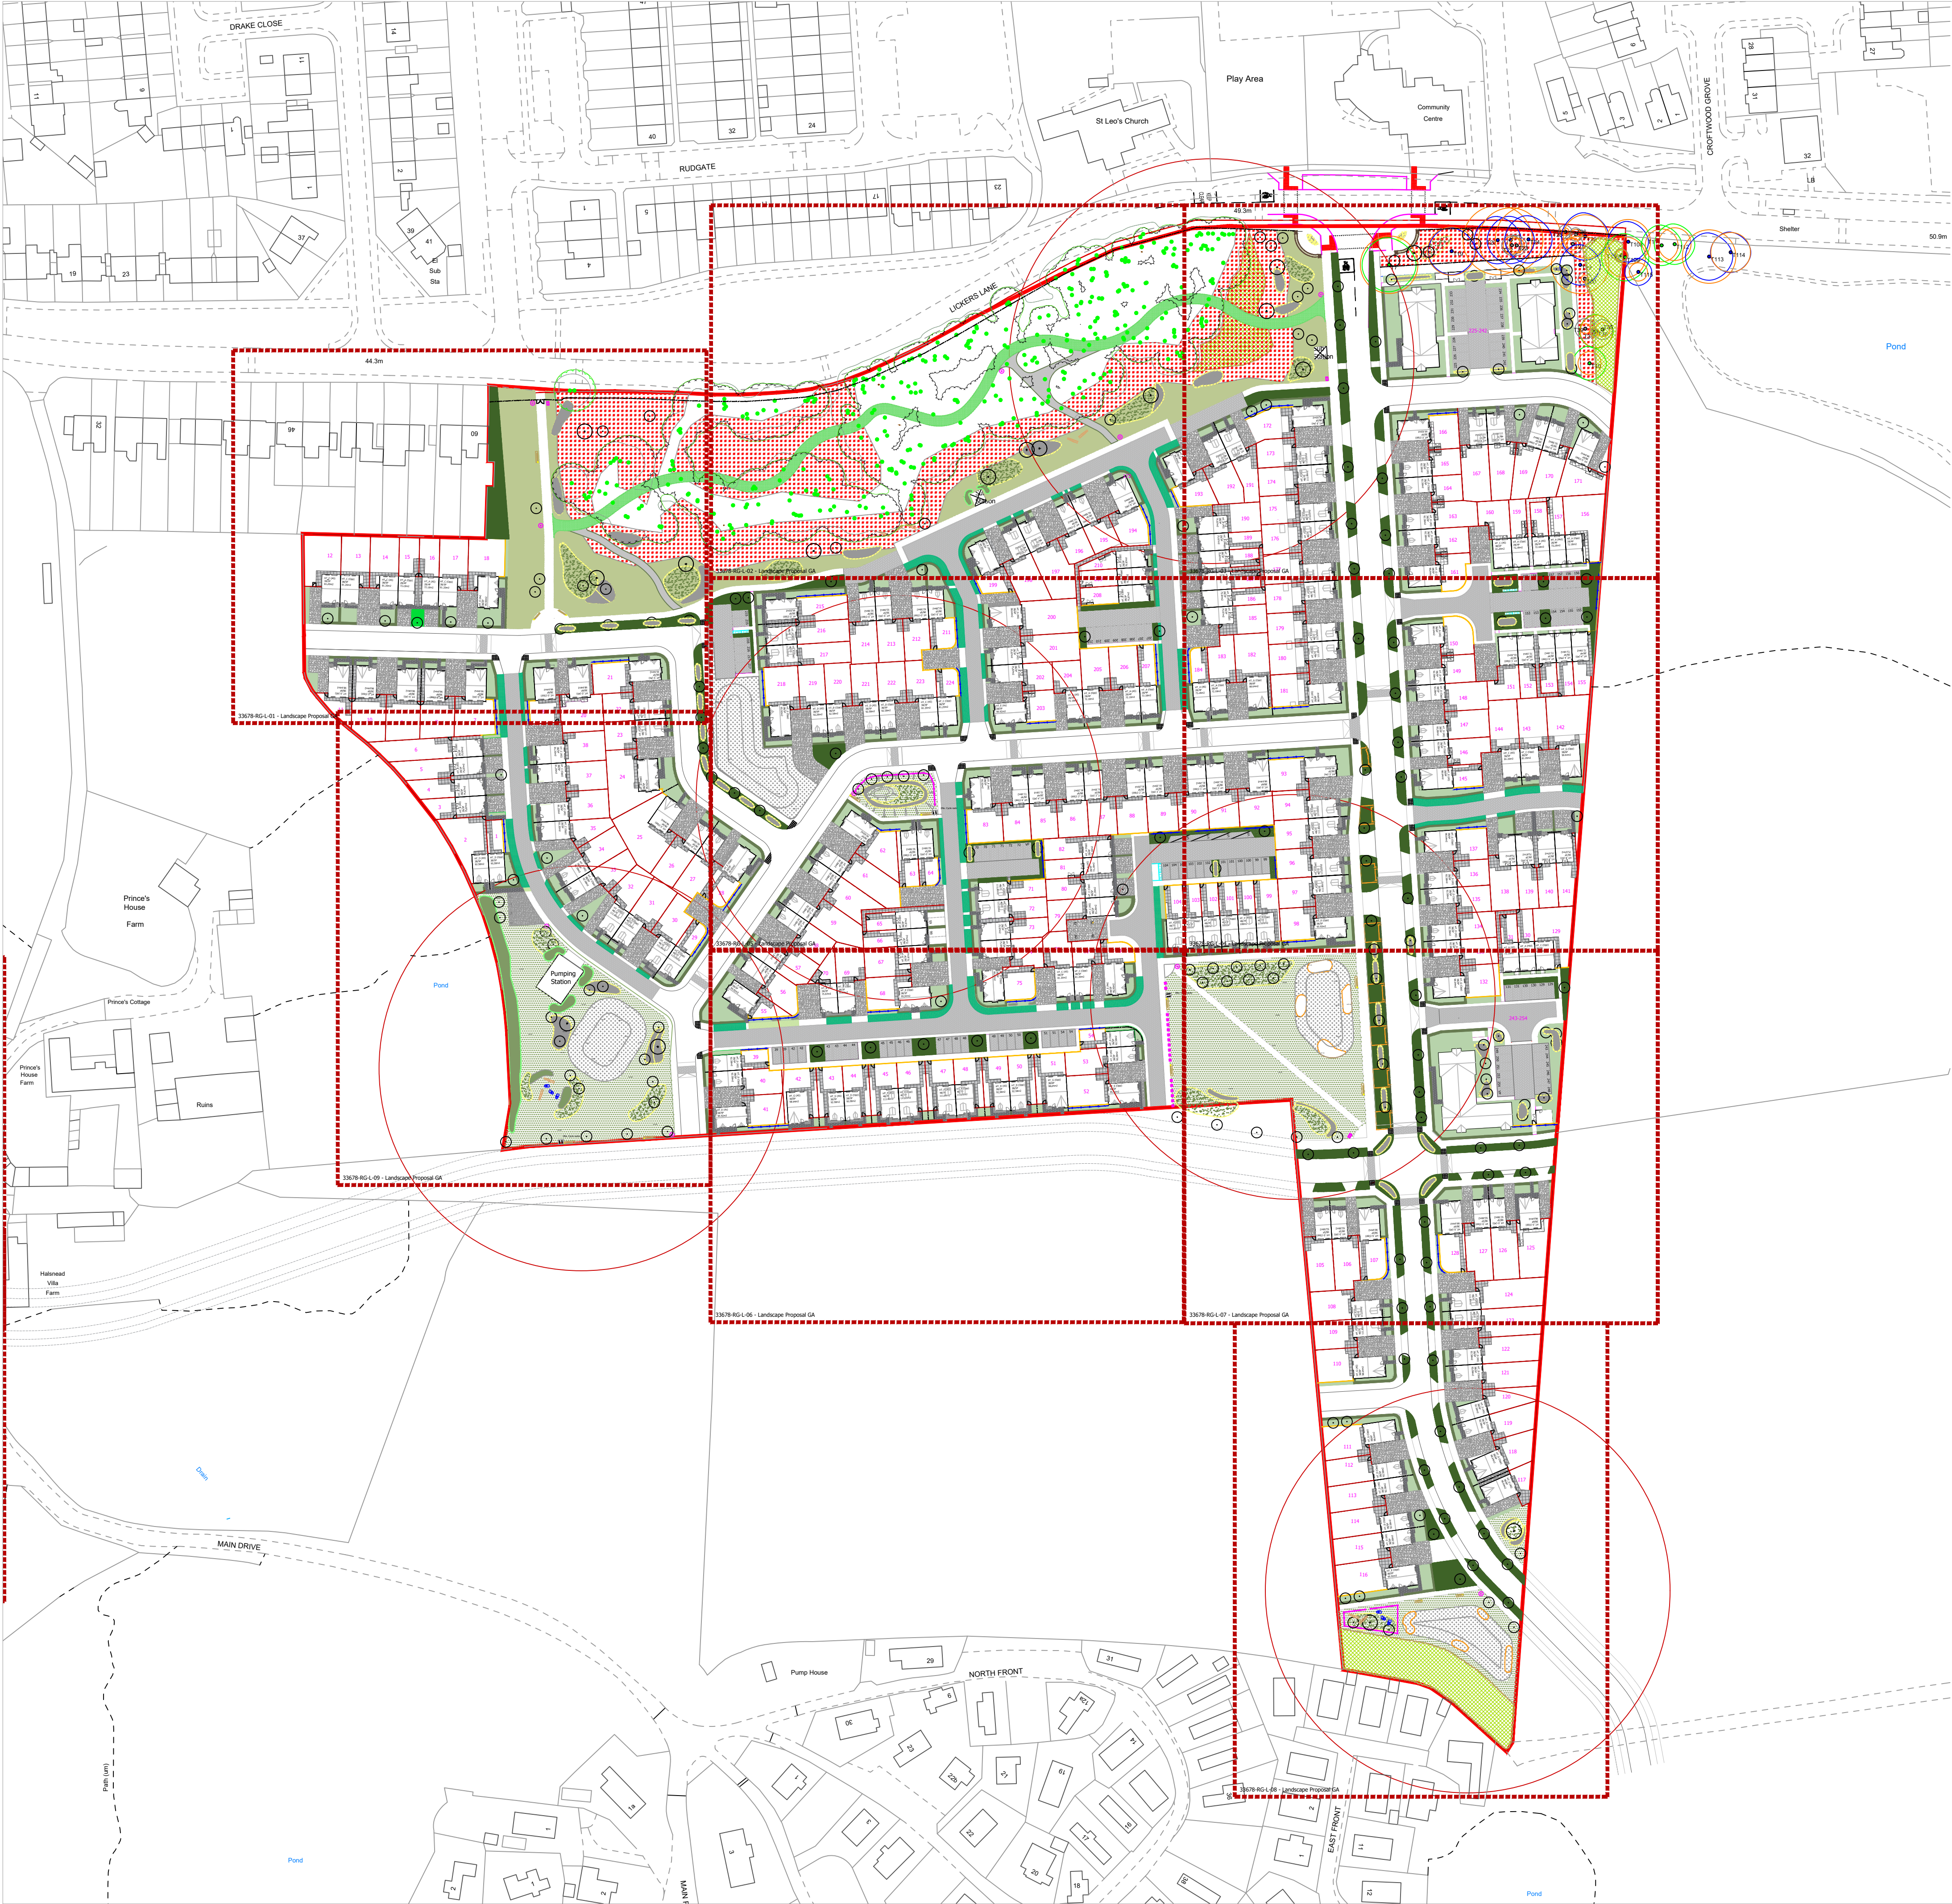

The scaling of this drawing cannot be assured

Revision	Date	Dwn	Ckd
C	07.02.23	BA	DS
D	07.08.23	BA	SC
E	18.08.23	BA	SC

- Application boundary
- SOFT LANDSCAPE**
- Existing vegetation retained and Rock Protection Area (RPA)
 - Proposed tree planting. Refer to plant schedule.
 - Woodland edge planting with temporary protective fencing. Refer to plant schedule for species mix.
 - Grass Mix - CODES:
 - AG1 Amenity Grass mix - Conservation Grassland and Golf Roughs
 - AG2 Road verge and embankments mix to Main Street, Access Street and Lanes
 - AG3 Supreme shade
 - AG4 Residential rear gardens - not hatched
 - Wildflower Mix - CODES:
 - WF1 wildflower Treasure Trove mix
 - WF2 Wildflower pond edge mix
 - WF3 Wildflower hedgerow/ shade tolerant mix
 - Mown Paths
 - HE1 - Attenuation area herbaceous mix
 - HE2 - Bio retention area / rain garden herbaceous mix with WF2 wildflower mix
 - Bulb mixes - CODES:
 - B1, B2, B3, B4, B5, B6, B7 and B8. See Plant schedule for mixes
 - Proposed shrub planting - Public Open Space. Mix 1 - Refer to plant schedule.
 - Proposed shrub planting - Residential Gardens and open space. Mix 2 - Refer to plant schedule.
 - Climbers - Residential Gardens. Refer to plant schedule.
 - H* Proposed hedge planting. Refer to plant schedule.
- FURNITURE**
- Timber Bollards (B)
 - Timber Waymarkers (WM)
 - Timber Sign Board (TSB) and Metal Litterbin (ML)
 - Timber Knee Rail
 - Benches and bins
 - Timber Logs informal play equipment
 - Stone boulders informal play equipment
- HARD LANDSCAPE**
- P1 Surface Material 'P1' Hot rolled asphalt - dark grey to carriageway with silver gres granite aggregate.
 - P2 Surface material 'P2' Bituminous surface - grey to KBC Specification
 - P3 Surface material 'P3' Black paving on carriageway.
 - P4 Surface material 'P4' Tegula setts - P4a Burnt Ochre and P4b Traditional
 - P5 Surface material 'P5' Coloured asphalt natural gravel - 6mm
 - P6 Surface material 'P6' Compacted Self-binding Gravel to Lickers Lane Wood
 - P7 Surface material 'P7' Yorkstone colour - Blue/grey with buff swashes
 - P8 Surface material 'P8' Concrete Flags - grey
 - P9 Surface material 'P9' Tactile paving - P9a - Grey and P9b - Buff
 - P10 Surface material 'P10' Pea gravel - buff 10mm.
- WALL, FENCES, RAILINGS, GATES**
- GW1 Sandstone Entrance / Gateway wall and Piers - GW1 and GW 2. Samples and coursing to be approved. Refer to dwgs 3367-RG-L-03 and 04.
 - W1 Wall/Brick. To match architects external finishes and boundary plan(s). 1.8m ht.
 - F1 Timber fence. Close boarded typ. 1.8m ht., with concrete post and kick board and matching timber single gate 'G1'
 - F2 'F2' Cheshire Estate Fence. Black steel fencing 1.2m ht. and matching single estate gates 'G2'
 - G1 'G1' Gate. 1.8m ht timber single gate.
 - G2 'G2' Gate. 1.2m ht metal single gate.
 - Play area walking distance

Note:
For all level information and retaining walls refer to Engineers Plans.

PLANNING

Project:
Halsnead Park, Knowsley

Drawing Title:
Landscape GA Plan
Sheet 00

Date:
07/10/22

Scale:
1:1,000 @A1

Drawn by:
PT

Check by:
SC/JH

Project No:
33678

Drawing No:
RG-L-00

Revision:
E

Stantec

Stantec UK Limited
7 Soho Square
London
W1D 3QD
T: 020 7446 6888

stantec.com\uk