


© SEP Drainage Surveys Ltd. 2017
Reproduction in whole or in part by any means is prohibited
without the prior permission of SEP Drainage Surveys Ltd.
T. 01695 729835 F. 01695 725566 W. www.sepdsl.com E. info@sepdsl.com

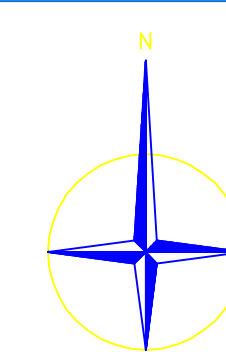


PLAN GRID NORTH

File Name: L5040-CCTV Manchester Road.dwg


LEGEND

[illegible]

NOTES:
All levels relate to O.S. (Newlyn) Datum. Established using network RTK. Survey plotted on a plane local grid, orientated to National Grid. As shown on "From Statutory Plans" the shires are taken from Statutory Records plans supplied by the relevant regional authority. These services were not located and are shown for indication purposes only.

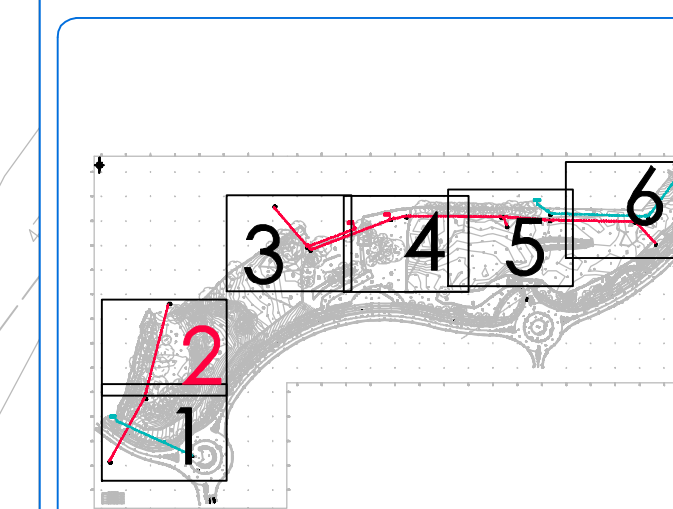

SHEET LAYOUT

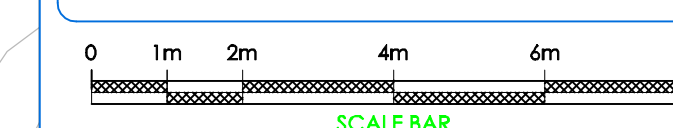

SCALE BAR

REV	DATE	DESCRIPTION
-----	------	-------------



SEP DRAINAGE SURVEYS

Client

SWF Consulting Ltd
Riverside Business Park

Willmslow

Cheshire
£99.181

JK7 109

[illegible]

Drainage Survey of La

Manchester Road
Preston

Merseyside

L34 1NQ


--	--	--


Surveyed	Dro
----------	-----


P. Forber	LS.

Scale	Date
1:100	Dec 17


1.100	DSC 17
-------	--------

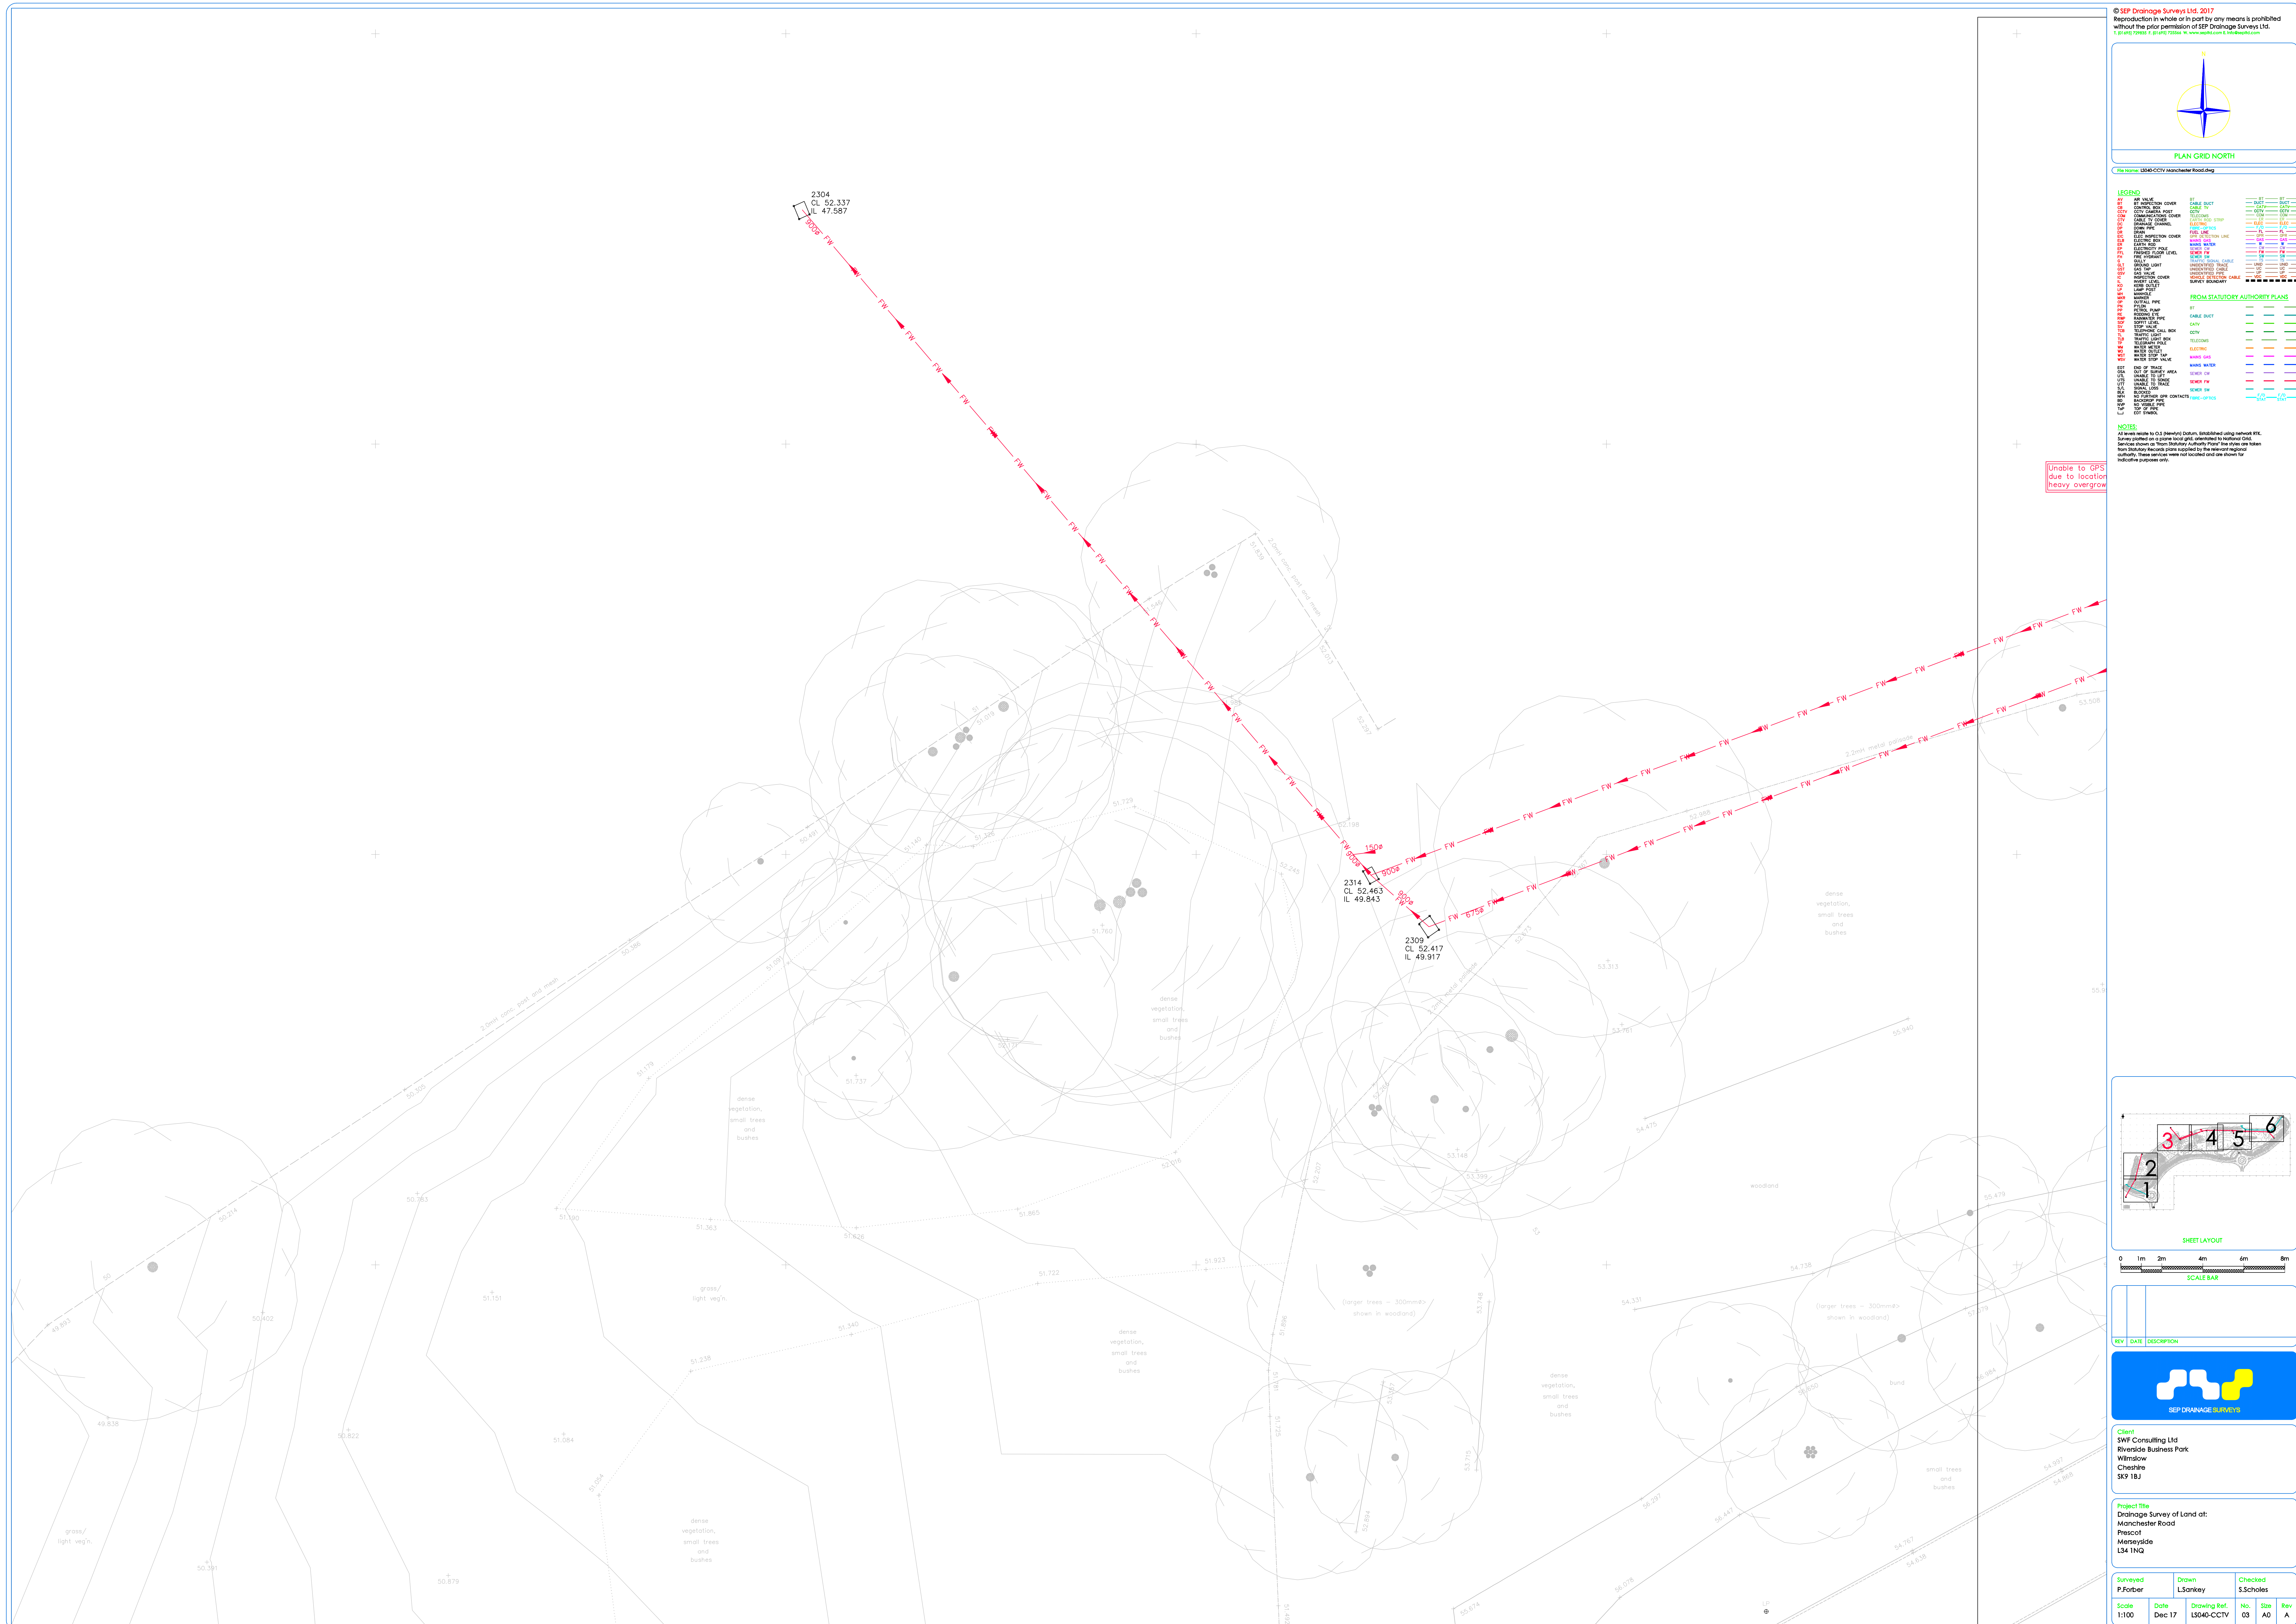

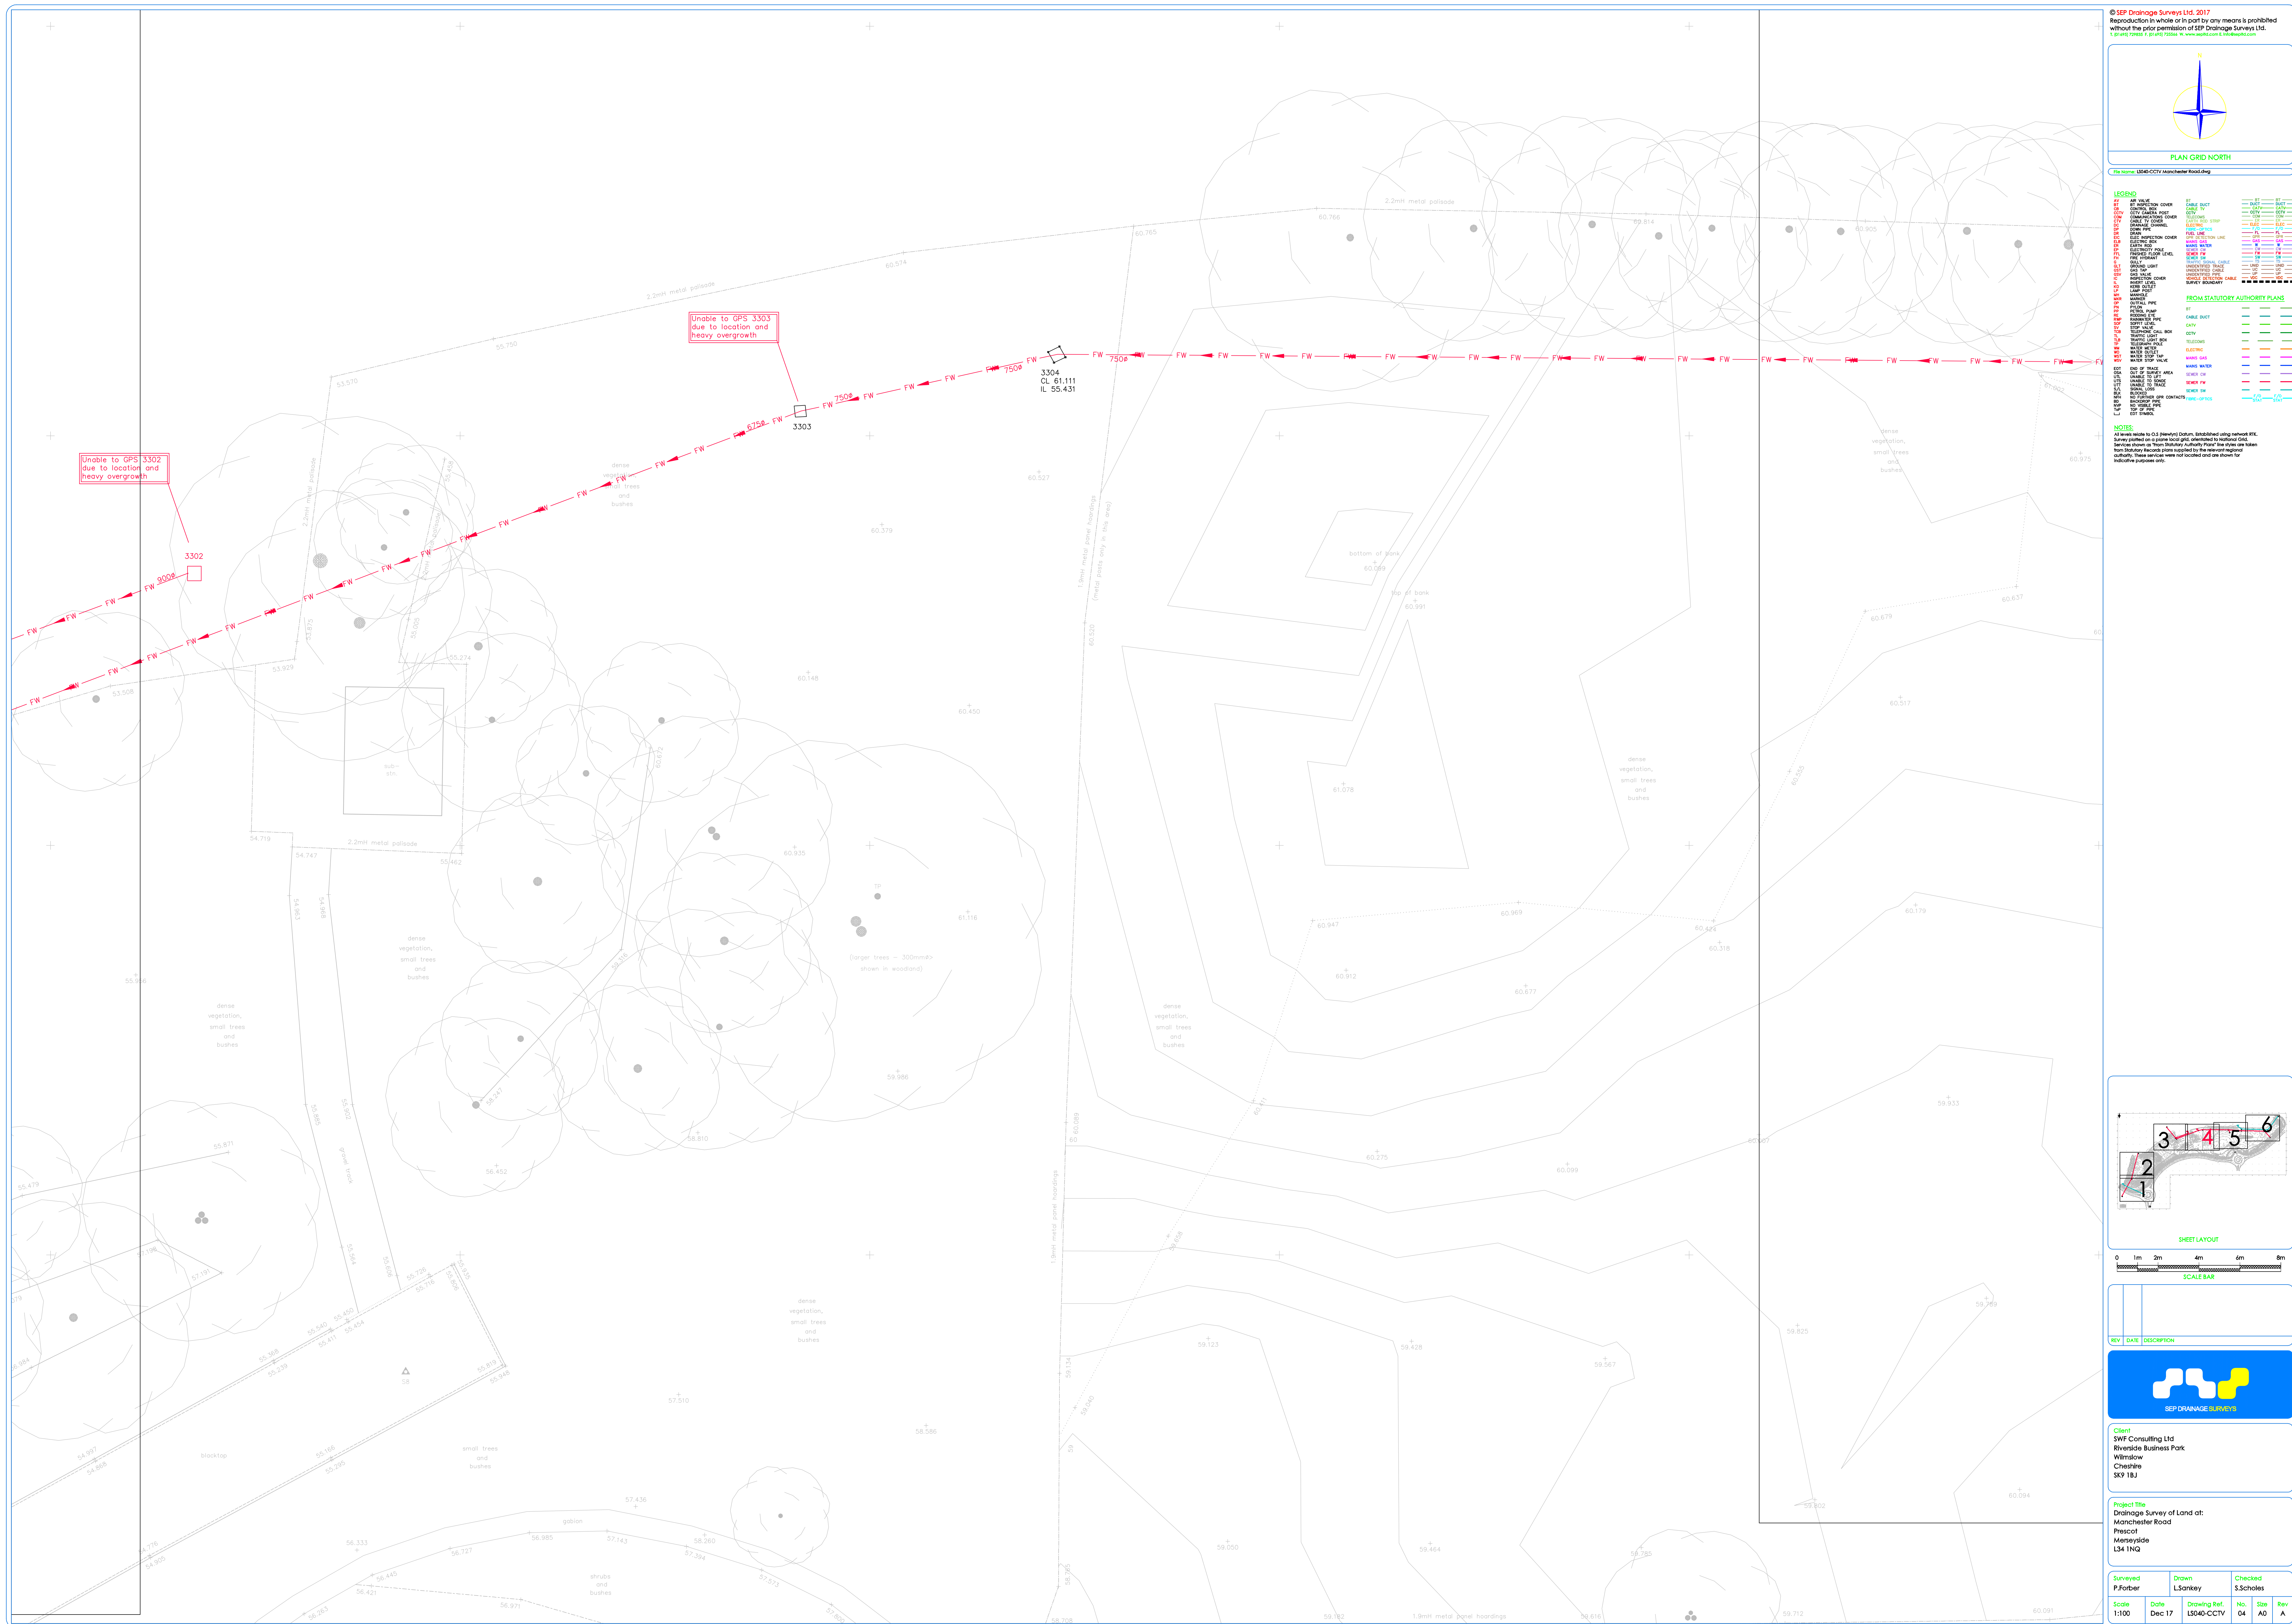

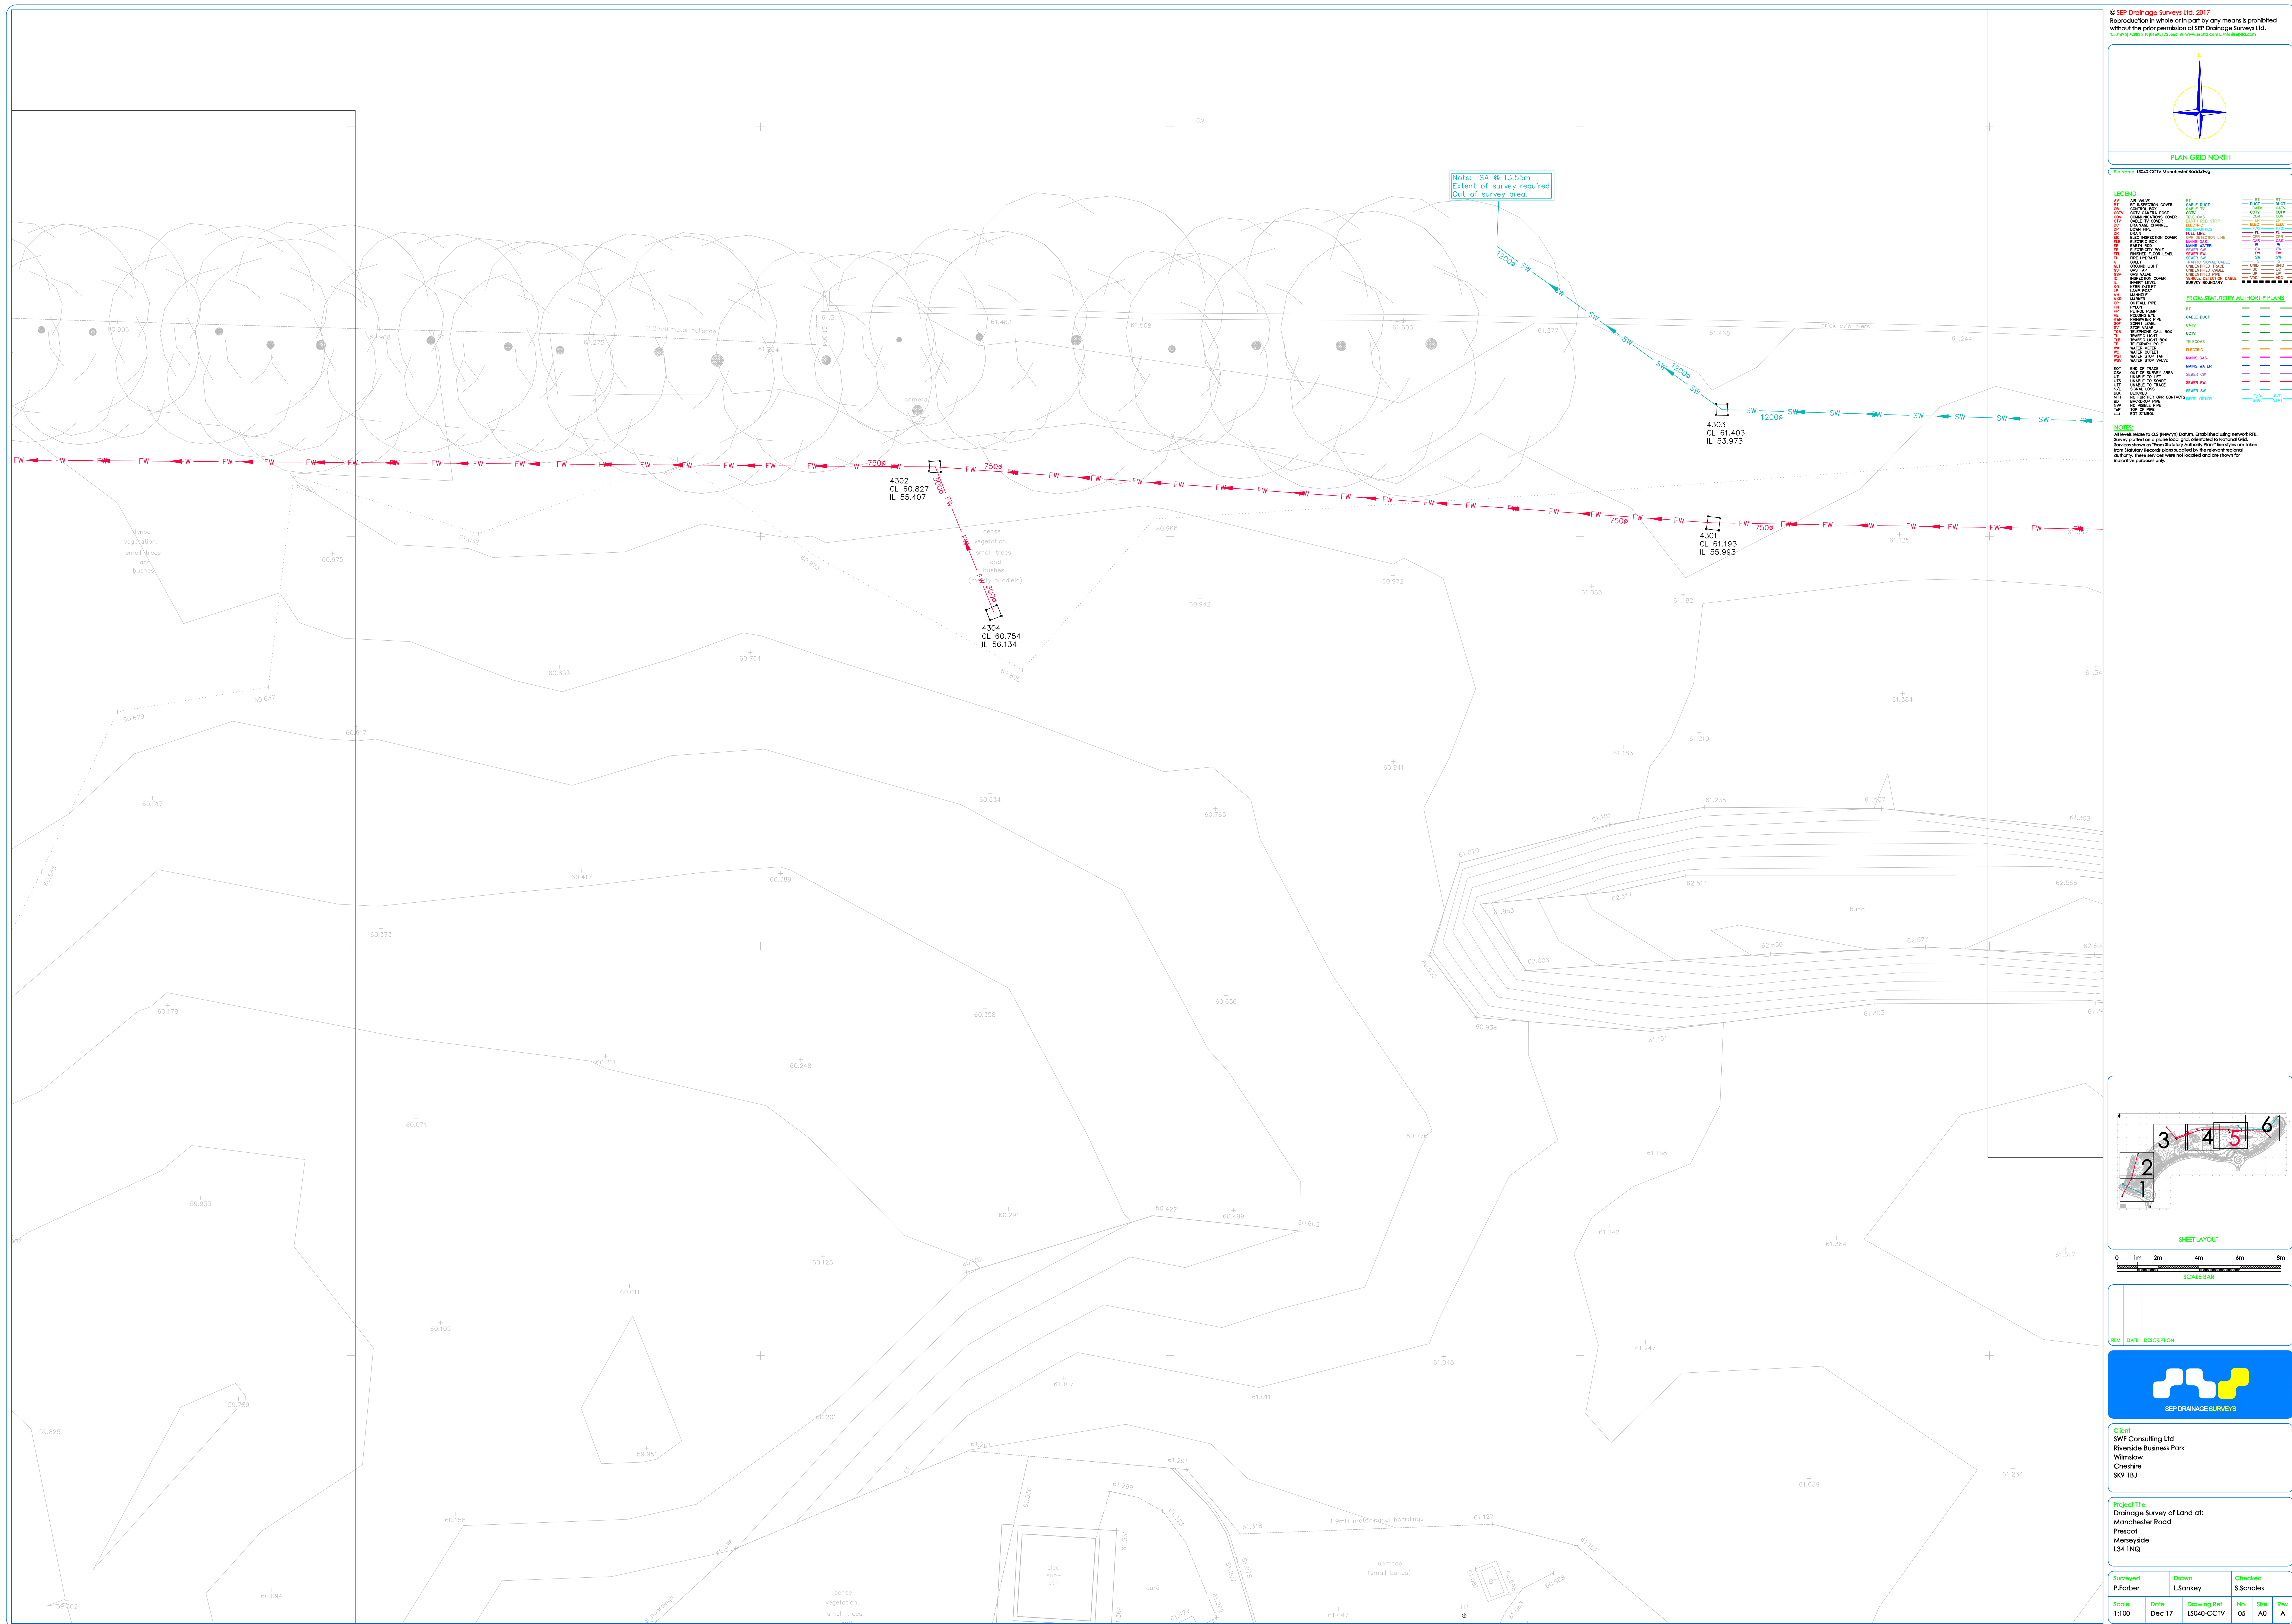

© SEP Drainage Surveys Ltd. 2017
Reproduction in whole or in part by any means is prohibited
without the prior permission of SEP Drainage Surveys Ltd.
T. 01693 729835 F. 01693 725566 W. www.sepdsl.com E. info@sepdsl.com

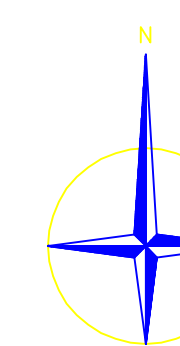

PLAN GRID NORTH

File Name: L5040-CCTV Manchester Road.dwg

LEGEND


[illegible]

FROM STATUTORY AUTHORITY PLUS


[illegible]

NOTE

All levels relate to O.S. (Newlyn) Datum. Established using network RTK. Survey plotted on a plane local grid, orientated to National Grid. Services shown as "From Statutory Authority Plans" line styles are taken from Statutory Records plans supplied by the relevant regional authority. These services were not located and are shown for indicative purposes only.

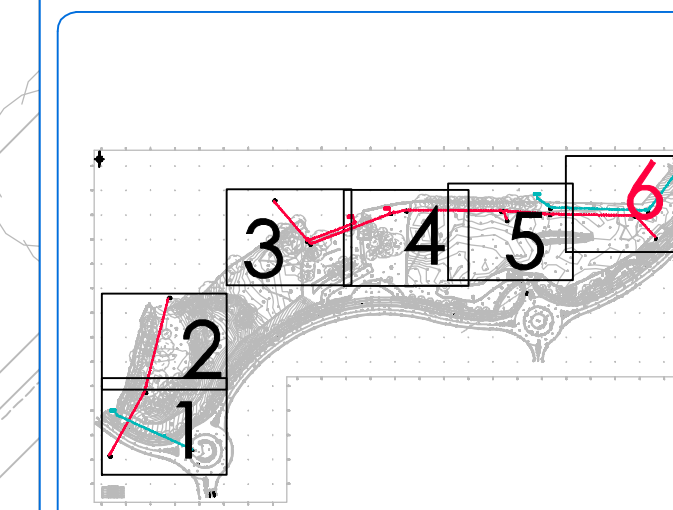


SHEET LAYOUT

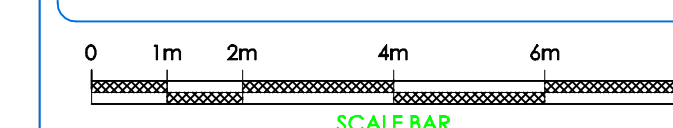

SCALE BAR

REV	DATE	DESCRIPTION
-----	------	-------------

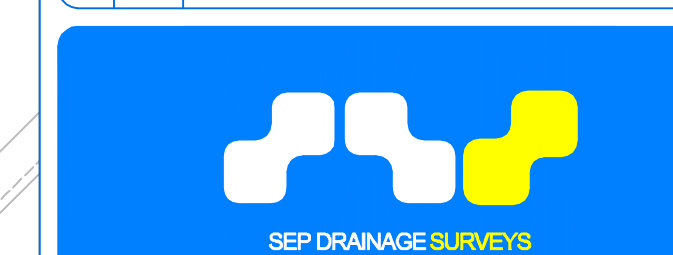

Client
SWF Consulting Ltd
Riverside Business Park
Wilmslow
Cheshire
SK9 1BJ

Project Title
Drainage Survey of Land at:
Manchester Road
Prescot
Merseyside
L34 1NQ

Surveyed P.Forber		Drawn LSankey		Checked S.Scholes	
Scale 1:100	Date Dec 17	Drawing Ref. LS040-CCTV		No. 06	Size A0