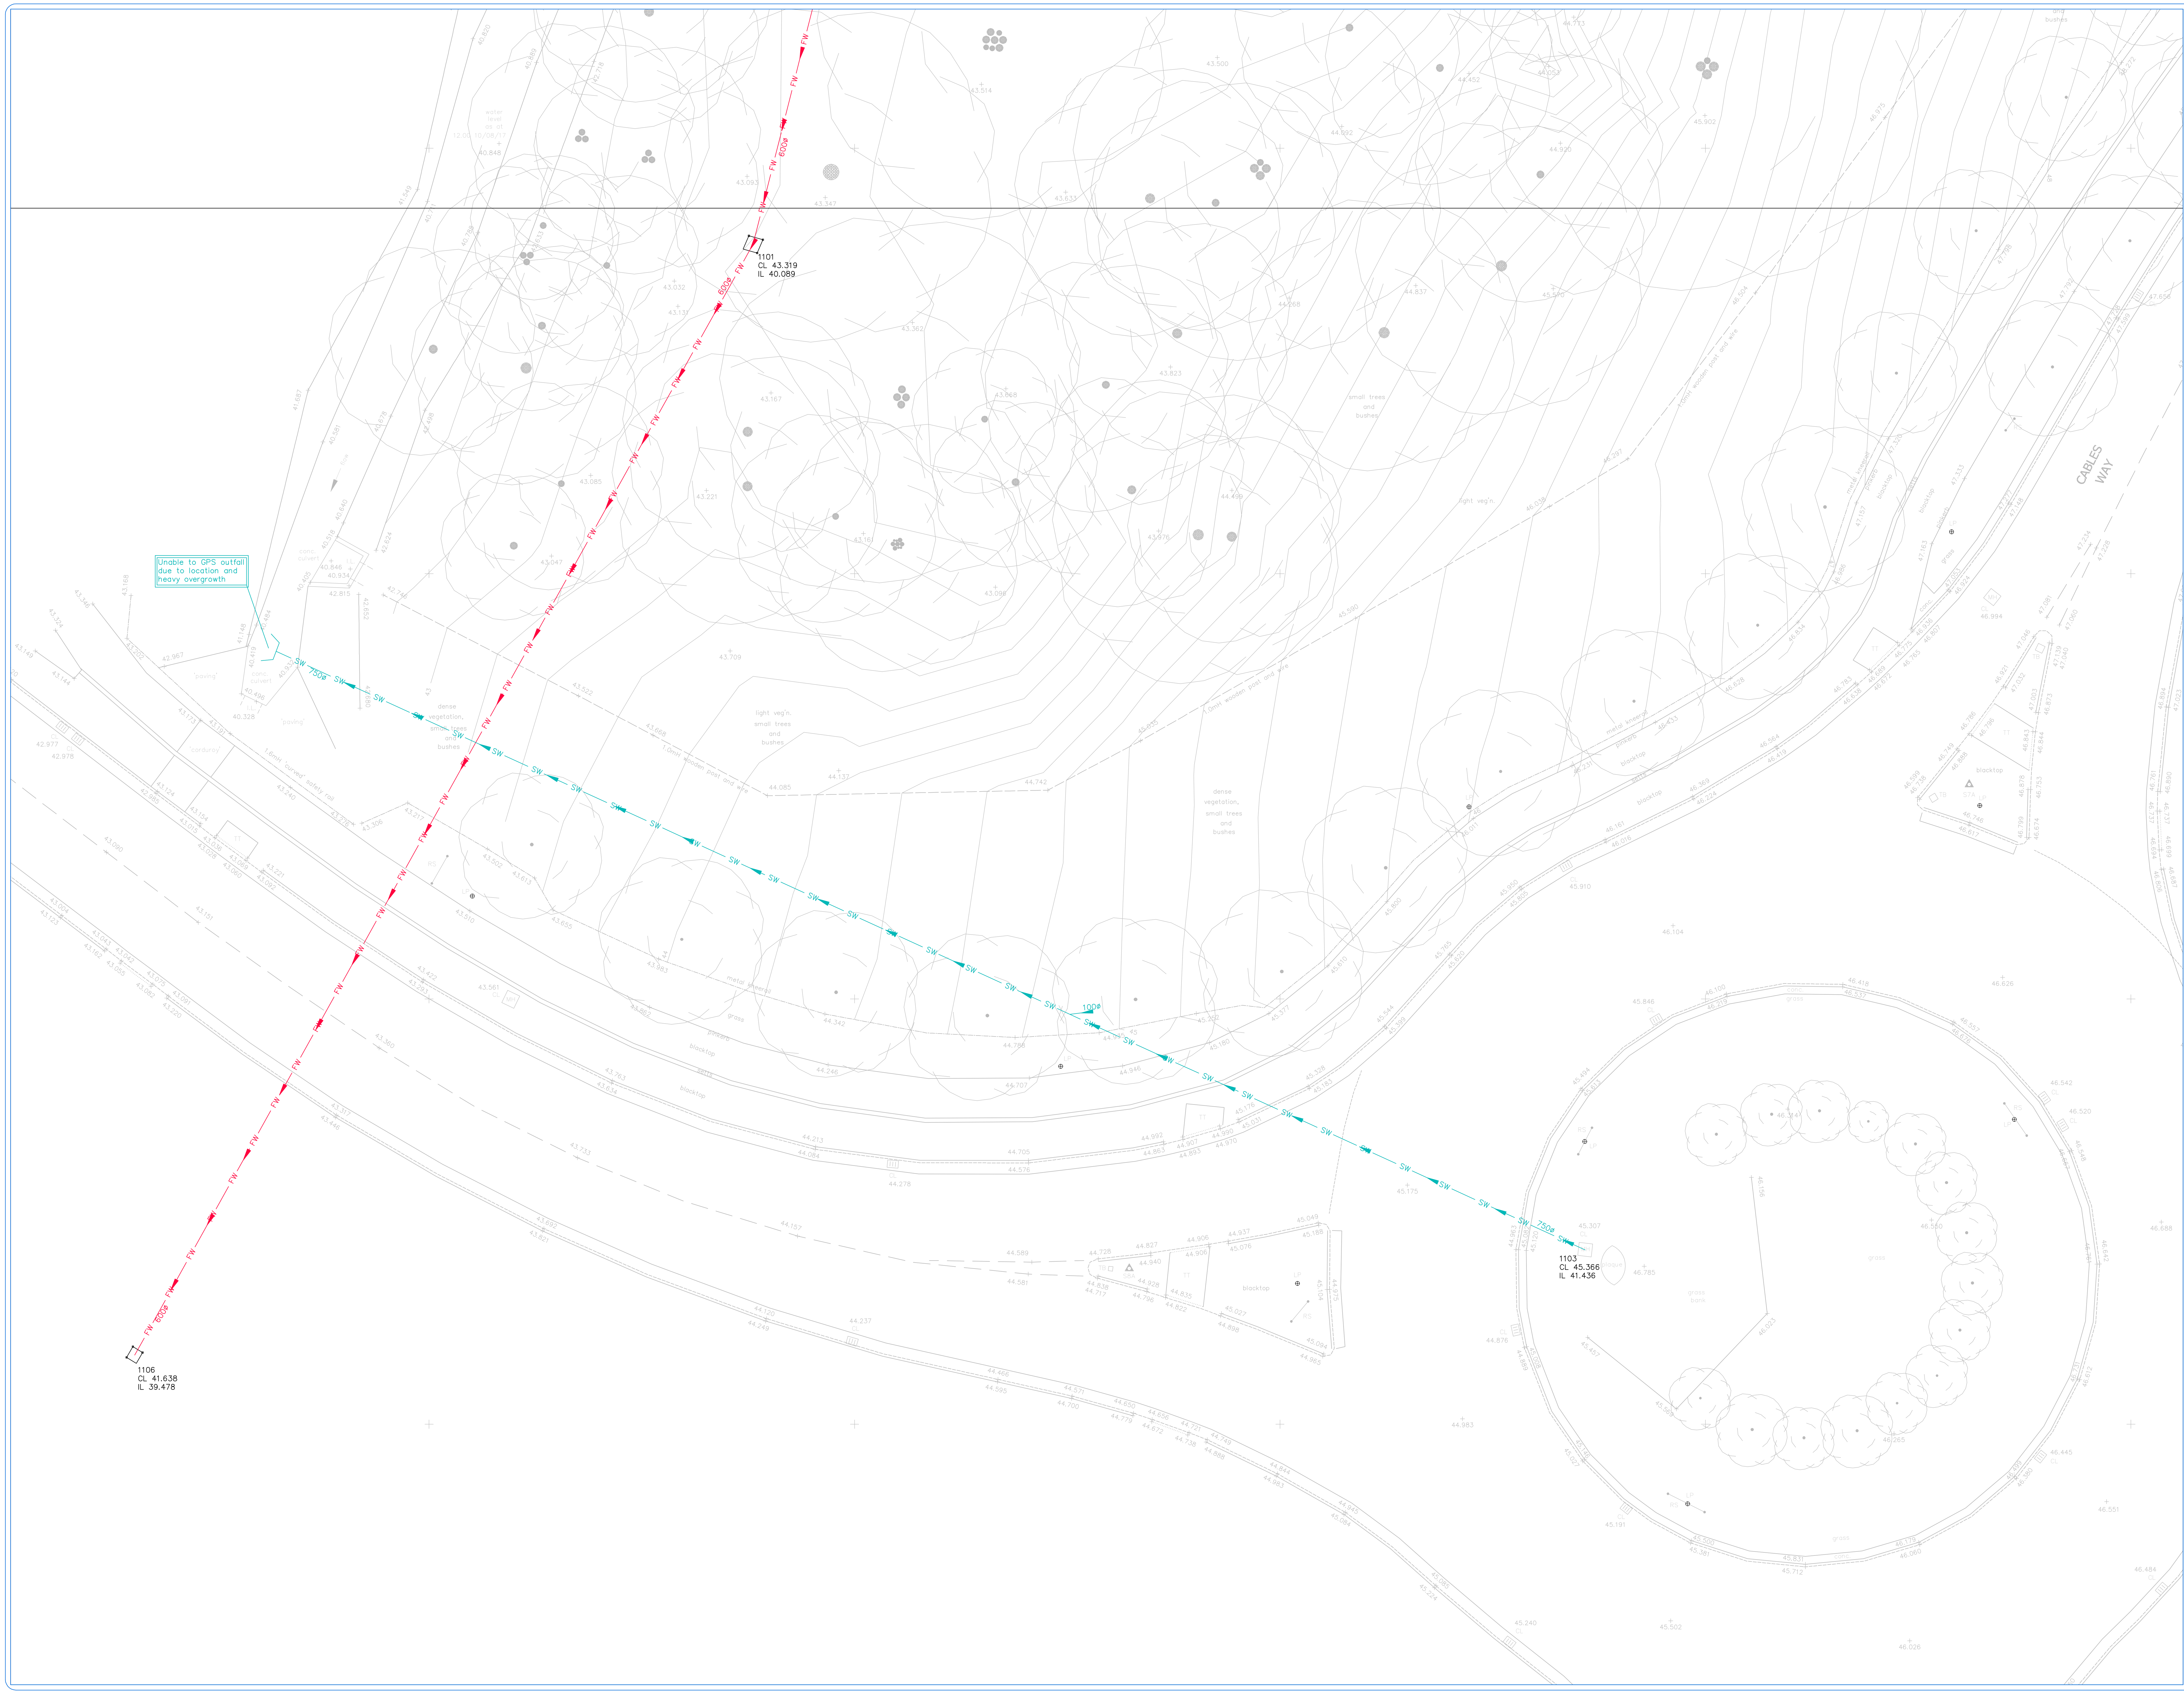


© SEP Drainage Surveys Ltd. 2017
Reproduction in whole or in part by any means is prohibited without the prior permission of SEP Drainage Surveys Ltd.

PLAN GRID NORTH

File Name: LS040-CCTV Manchester Road.dwg

LEGEND

AV AIR VALVE
BT BT INSPECTION COVER
CB CONTROL BOX
CCTV CCTV CAMERA POST
COM COMMUNICATIONS COVER
CTV CABLE TV COVER
DC DRAINAGE CHANNEL
DP DOWN PIPE
DR DRAIN
EIC ELEC INSPECTION COVER
ELB ELECTRIC BOX
ER EARTH ROD
EP ELECTRICITY POLE
FFL FINISHED FLOOR LEVEL
FH FIRE HYDRANT
G GULLY
GLT GROUND LIGHT
GST GAS TAP
GSV GAS VALVE
IC INSPECTION COVER
IL INVERT LEVEL
KO KERB OUTLET
LP LAMP POST
MH MANHOLE
MKR MARKER
OP OUTFALL PIPE
PYL PYLON
PP PETROL PUMP
RE RODDING EYE
RWP RAINWATER PIPE
SOF SOFFIT LEVEL
SV STOP VALVE
TCB TELEPHONE CALL BOX
TL TRAFFIC LIGHT
TLB TRAFFIC LIGHT BOX
TP TELEGRAPH POLE
WM WATER METER
WO WATER OUTLET
WST WATER STOP TAP
WSV WATER STOP VALVE

EOT END OF TRACE
OSA OUT OF SURVEY AREA
UTL UNABLE TO LIFT
UTS UNABLE TO SONDE
UTT UNABLE TO TRACE
S/L SIGNAL LOSS
BLK BLOCKED
NFGC NO FURTHER GPR CONTACTS
BP BACKDROP PIPE
NVP NO VISIBLE PIPE
TOP TOP OF PIPE
EOT SYMBOL


BT
CABLE DUCT
CABLE TV
CCTV
COMMS
TELECOMS
EARTH ROD STRIP
ELECTRIC
FIBRE-OPTICS
FUEL LINE
GPR DETECTION LINE
MAINS GAS
MAINS WATER
SEWER CW
SEWER FW
SEWER SW
TRAFFIC SIGNAL CABLE
UNDERGROUND TRACE
UNIDENTIFIED CABLE
UNIDENTIFIED PIPE
VEHICLE DETECTION CABLE
SURVEY BOUNDARY

FROM STATUTORY AUTHORITY PLANS

BT
CABLE DUCT
CATV
CCTV
TELECOMS
ELECTRIC
MAINS GAS
MAINS WATER
SEWER CW
SEWER FW
SEWER SW
FIBRE-OPTICS

NOTES:

All levels relate to O.S (Newlyn) Datum. Established using network RTK. Survey plotted on a plane local grid, orientated to National Grid. Services shown as 'From Statutory Authority Plans' line styles are taken from Statutory Records plans supplied by the relevant regional authority. These services were not located and are shown for indicative purposes only.

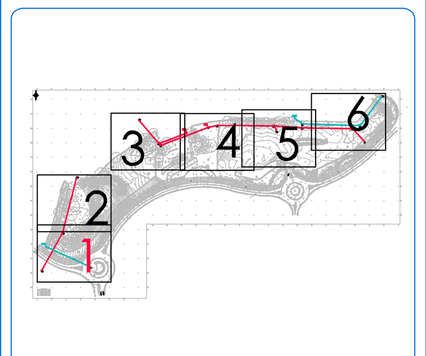

SHEET LAYOUT

0 1m 2m 4m 6m 8m

SCALE BAR

REV	DATE	DESCRIPTION

SEP DRAINAGE SURVEYS

Client
SWF Consulting Ltd
Riverside Business Park
Wilmslow
Cheshire
SK9 1BJ

Project Title
Drainage Survey of Land at:
Manchester Road
Prescot
Merseyside
L34 1NQ

Surveyed	Drawn	Checked
P.Forber	L.Sankey	S.Scholes

Scale	Date	Drawing Ref.	No.	Size	Rev
1:100	Dec 17	LS040-CCTV	01	A0	A