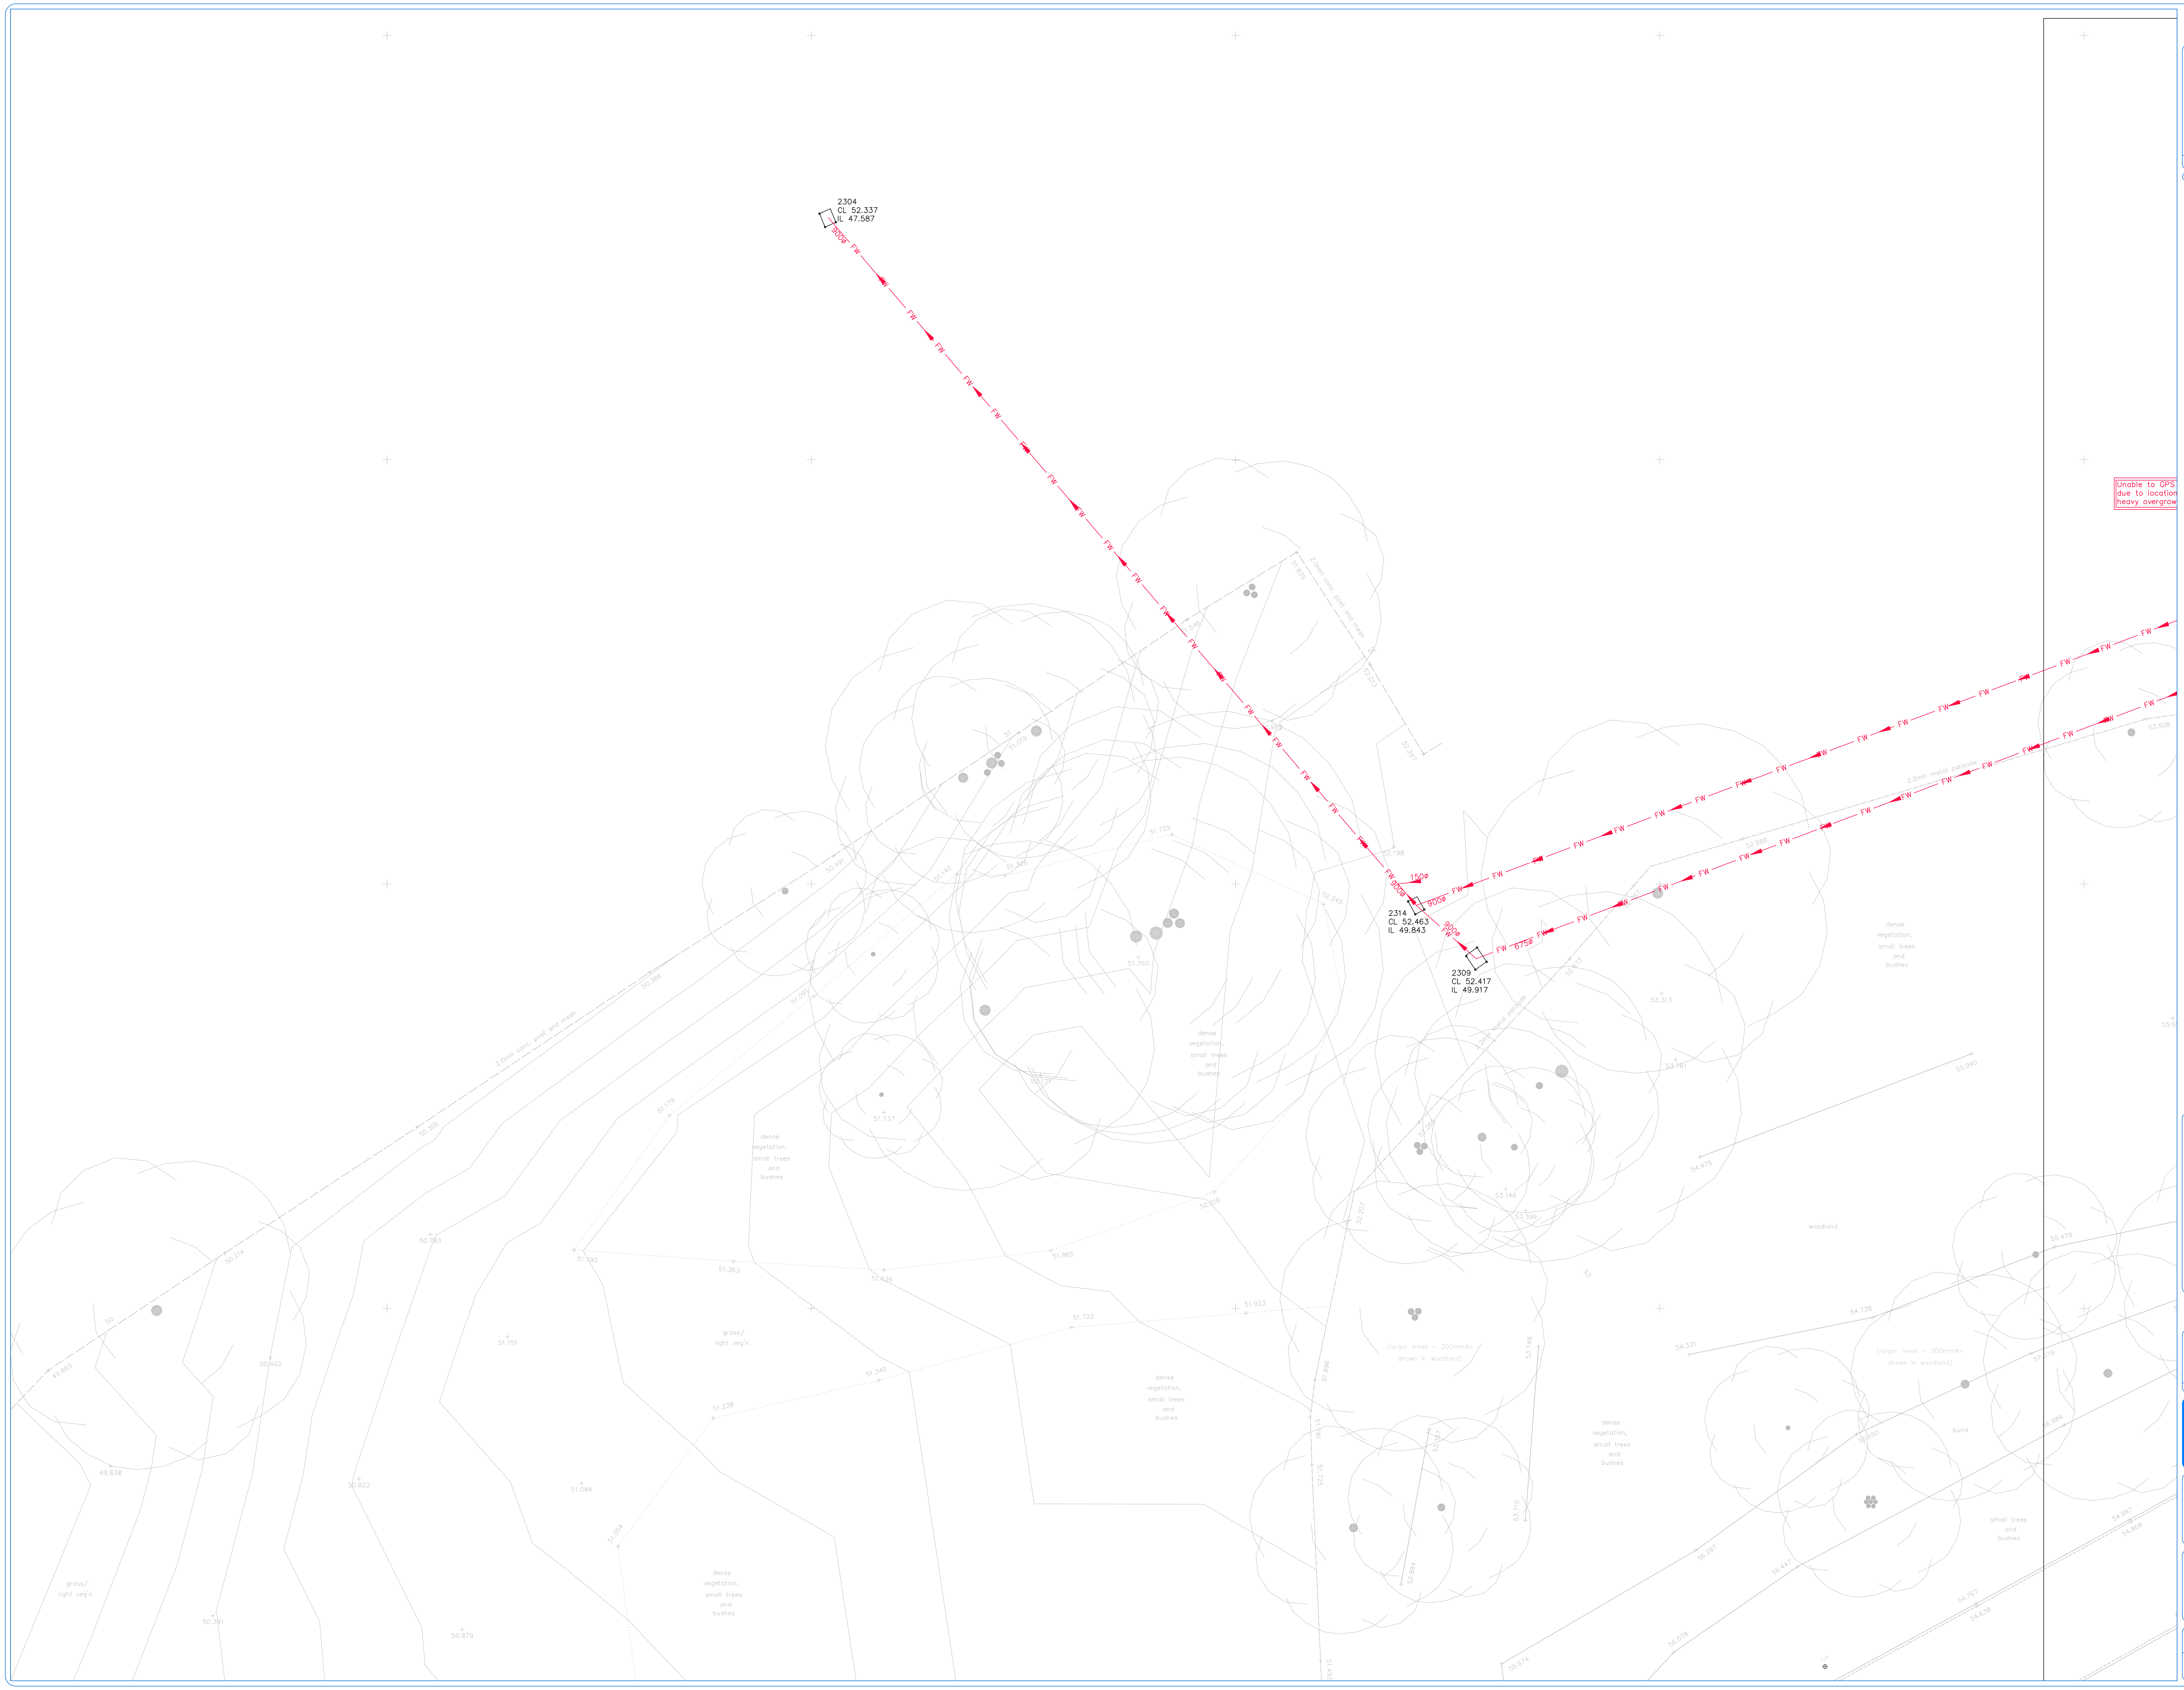

Unable to GPS
due to location
heavy overgrow

© SEP Drainage Surveys Ltd. 2017
Reproduction in whole or in part by any means is prohibited without the prior permission of SEP Drainage Surveys Ltd.
T. (01695) 729835 F. (01695) 725566 W. www.sepltd.com E. info@sepltd.com

N

PLAN GRID NORTH

File Name: LS040-CCTV Manchester Road.dwg

LEGEND

AV	AIR VALVE
BT	BT INSPECTION COVER
CB	CONTROL BOX
CCTV	CCTV CAMERA POST
COM	COMMUNICATIONS COVER
CTV	CABLE TV COVER
DC	DRAINAGE CHANNEL
DP	DOWN PIPE
DR	DRAIN
EIC	ELEC INSPECTION COVER
ELB	ELECTRIC BOX
ER	EARTH ROD
EP	ELECTRICITY POLE
FFL	FINISHED FLOOR LEVEL
FH	FIRE HYDRANT
G	GULLY
GLT	GROUND LIGHT
GST	GAS TAP
GSV	GAS VALVE
IC	INSPECTION COVER
IL	INVERT LEVEL
KO	KERB OUTLET
LP	LAMP POST
MH	MANHOLE
MKR	MARKER
OP	OUTFALL PIPE
PN	PYLON
PP	PETROL PUMP
RE	RODDING EYE
RWP	RAINWATER PIPE
SOF	SOFFIT LEVEL
SV	STOP VALVE
TCB	TELEPHONE CALL BOX
TL	TRAFFIC LIGHT
TLB	TRAFFIC LIGHT BOX
TP	TELEGRAPH POLE
WM	WATER METER
WO	WATER OUTLET
WST	WATER STOP TAP
WSV	WATER STOP VALVE
EOT	END OF TRACE
OSA	OUT OF SURVEY AREA
UTL	UNABLE TO LIFT
UTS	UNABLE TO SONDE
UTT	UNABLE TO TRACE
S/L	SIGNAL LOSS
BLK	BLOCKED
NFH	NO FURTHER GPR CONTACTS
BD	BACKDROP PIPE
NVP	NO VISIBLE PIPE
ToP	TOP OF PIPE
⌴	EOT SYMBOL

BT	— BT —	— BT —
CABLE DUCT	— DUCT —	— DUCT —
CABLE TV	— CATV —	— CATV —
CCTV	— CCTV —	— CCTV —
TELECOMS	— COM —	— COM —
EARTH ROD STRIP	— ER —	— ER —
ELECTRIC	— ELEC —	— ELEC —
FIBRE-OPTICS	— F/O —	— F/O —
FUEL LINE	— FL —	— FL —
GPR DETECTION LINE	— GPR —	— GPR —
MAINS GAS	— GAS —	— GAS —
MAINS WATER	— W —	— W —
SEWER CW	— CW —	— CW —
SEWER FW	— FW —	— FW —
SEWER SW	— SW —	— SW —
TRAFFIC SIGNAL CABLE	— TS —	— TS —
UNIDENTIFIED TRACE	— UNID —	— UNID —
UNIDENTIFIED CABLE	— UC —	— UC —
UNIDENTIFIED PIPE	— UP —	— UP —
VEHICLE DETECTION CABLE	— VDC —	— VDC —
SURVEY BOUNDARY	▬ ▬ ▬ ▬	

FROM STATUTORY AUTHORITY PLANS

BT
CABLE DUCT
CATV
CCTV
TELECOMS
ELECTRIC
MAINS GAS
MAINS WATER
SEWER CW
SEWER FW
SEWER SW
FIBRE-OPTICS — F/O STAT — F/O STAT —

NOTES:

All levels relate to O.S (Newlyn) Datum, Established using network RTK. Survey plotted on a plane local grid, orientated to National Grid. Services shown as "From Statutory Authority Plans" line styles are taken from Statutory Records plans supplied by the relevant regional authority. These services were not located and are shown for indicative purposes only.

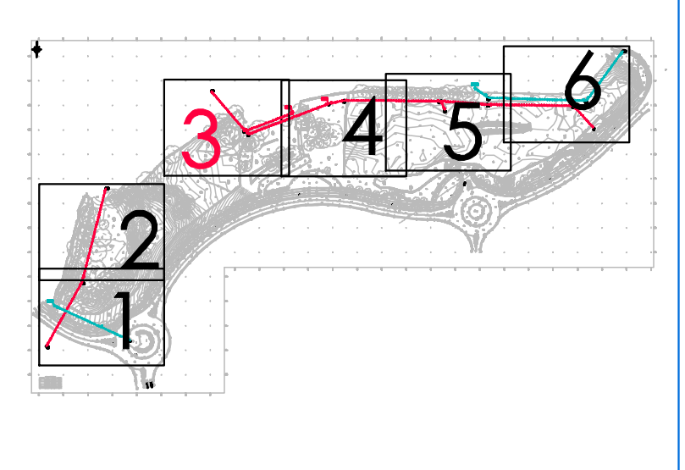

SHEET LAYOUT

0 1m 2m 4m 6m 8m

SCALE BAR

REV	DATE	DESCRIPTION

SEP DRAINAGE SURVEYS

Client
SWF Consulting Ltd
Riverside Business Park
Wilmslow
Cheshire
SK9 1BJ

Project Title
Drainage Survey of Land at:
Manchester Road
Prescot
Merseyside
L34 1NQ

Surveyed	Drawn	Checked
P.Forber	L.Sankey	S.Scholes

Scale	Date	Drawing Ref.	No.	Size	Rev
1:100	Dec 17	LS040-CCTV	03	A0	A