
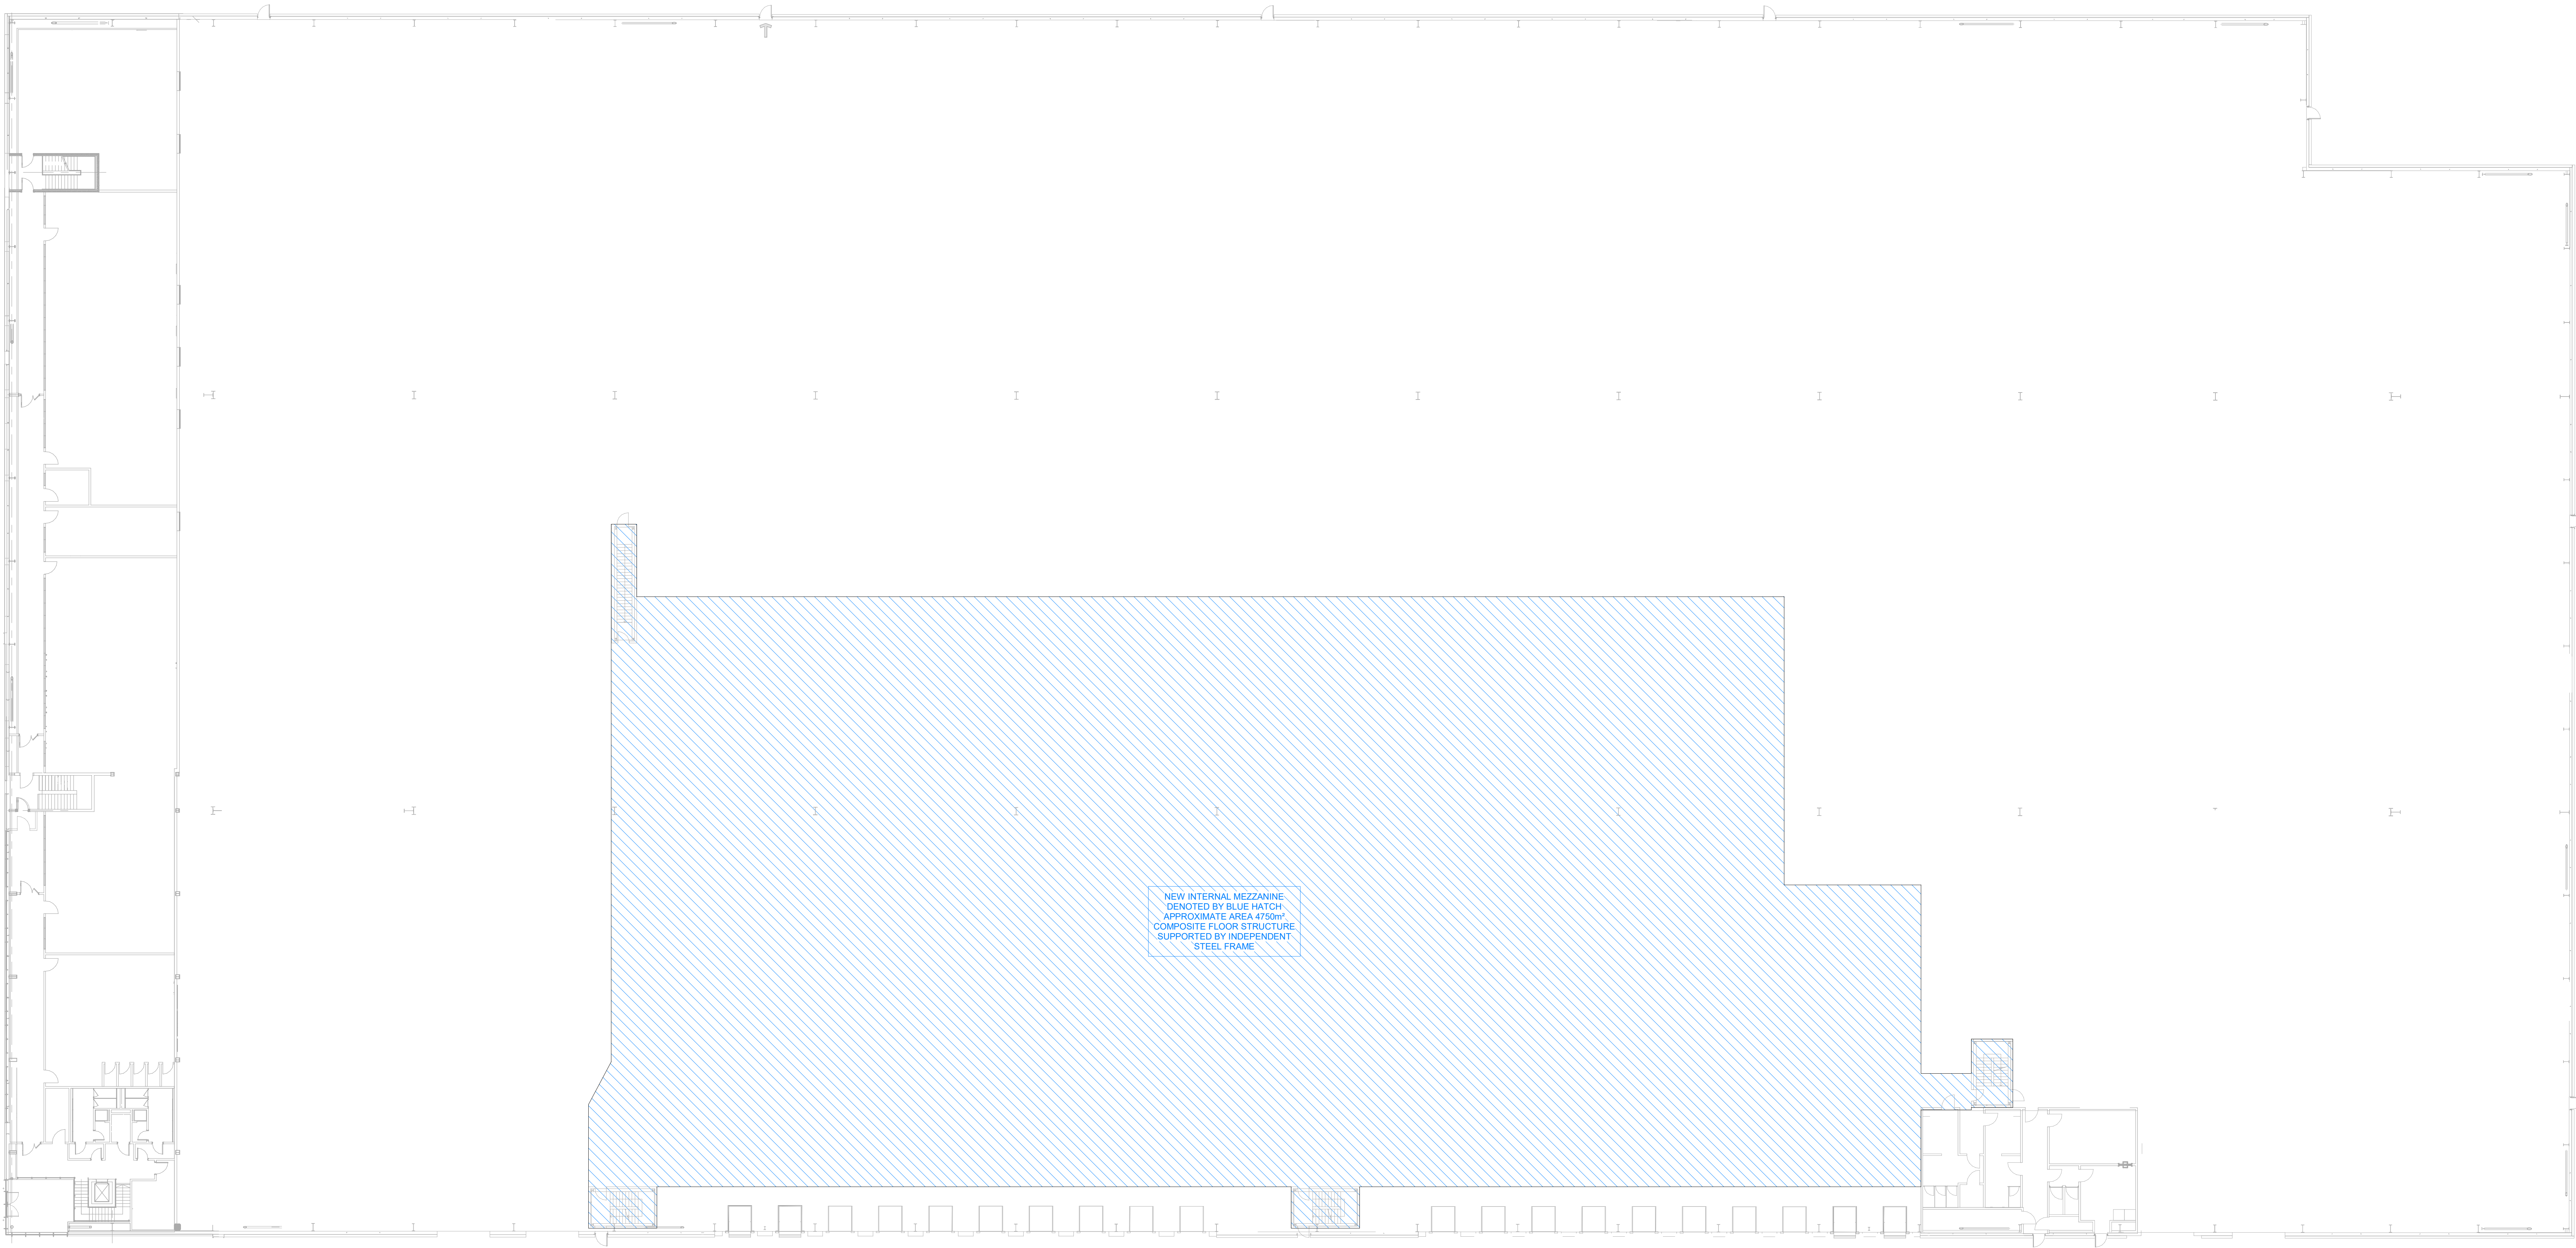


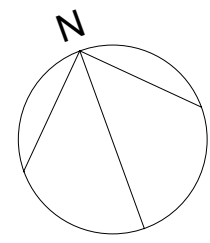

P2	PLANNING ISSUE	29.08.20	MM	CV
P1	FIRST ISSUE	26.08.20	BH	CV
Rev	Description	Date	By	Chk

Status

PLANNING

SMR

SMALLEY MARSEY RISPIN

ARCHITECTS

The Exchange Station Parade Harrogate HG1 1TS
01423 707 757 admin@smrarchitects.co.uk

Project

Liverpool L33 TRX

Client

LYSANDER

Drawing Title

MEZZANINE BUILDING PLAN

Proj Ref	Origin	Zone	Level	Type	Rev	Num	Status	Rev
7926	SMR	05	DR	A	2901	S2	P2	
SMR Job Ref	Sheet	Scale	Drawn					
7926-05-2901	A0	1:200	BH					