










1. Front Elevation

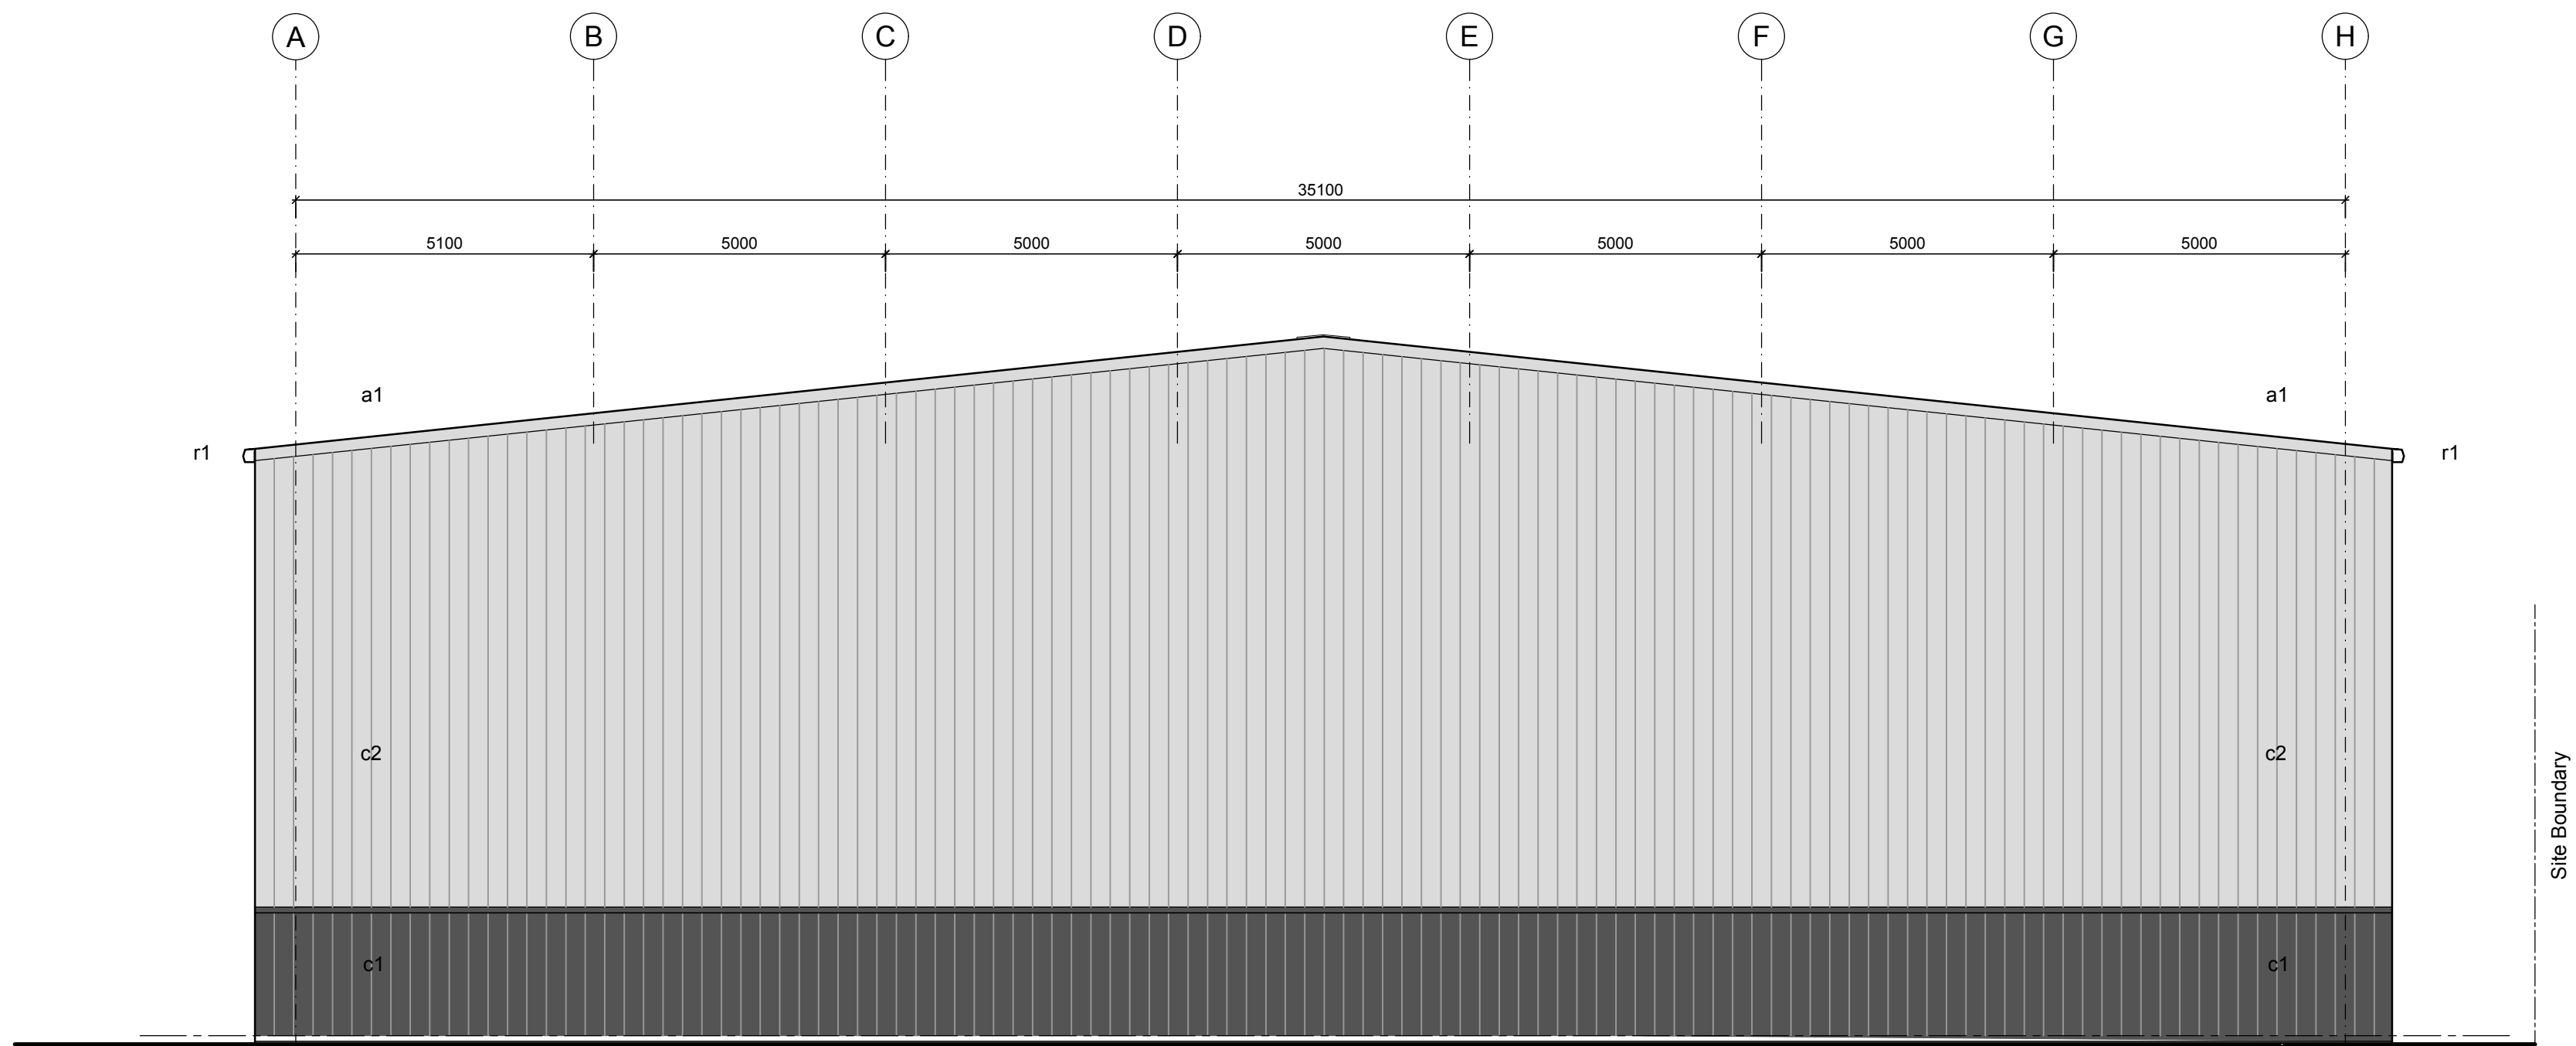

3. Side Elevation

