


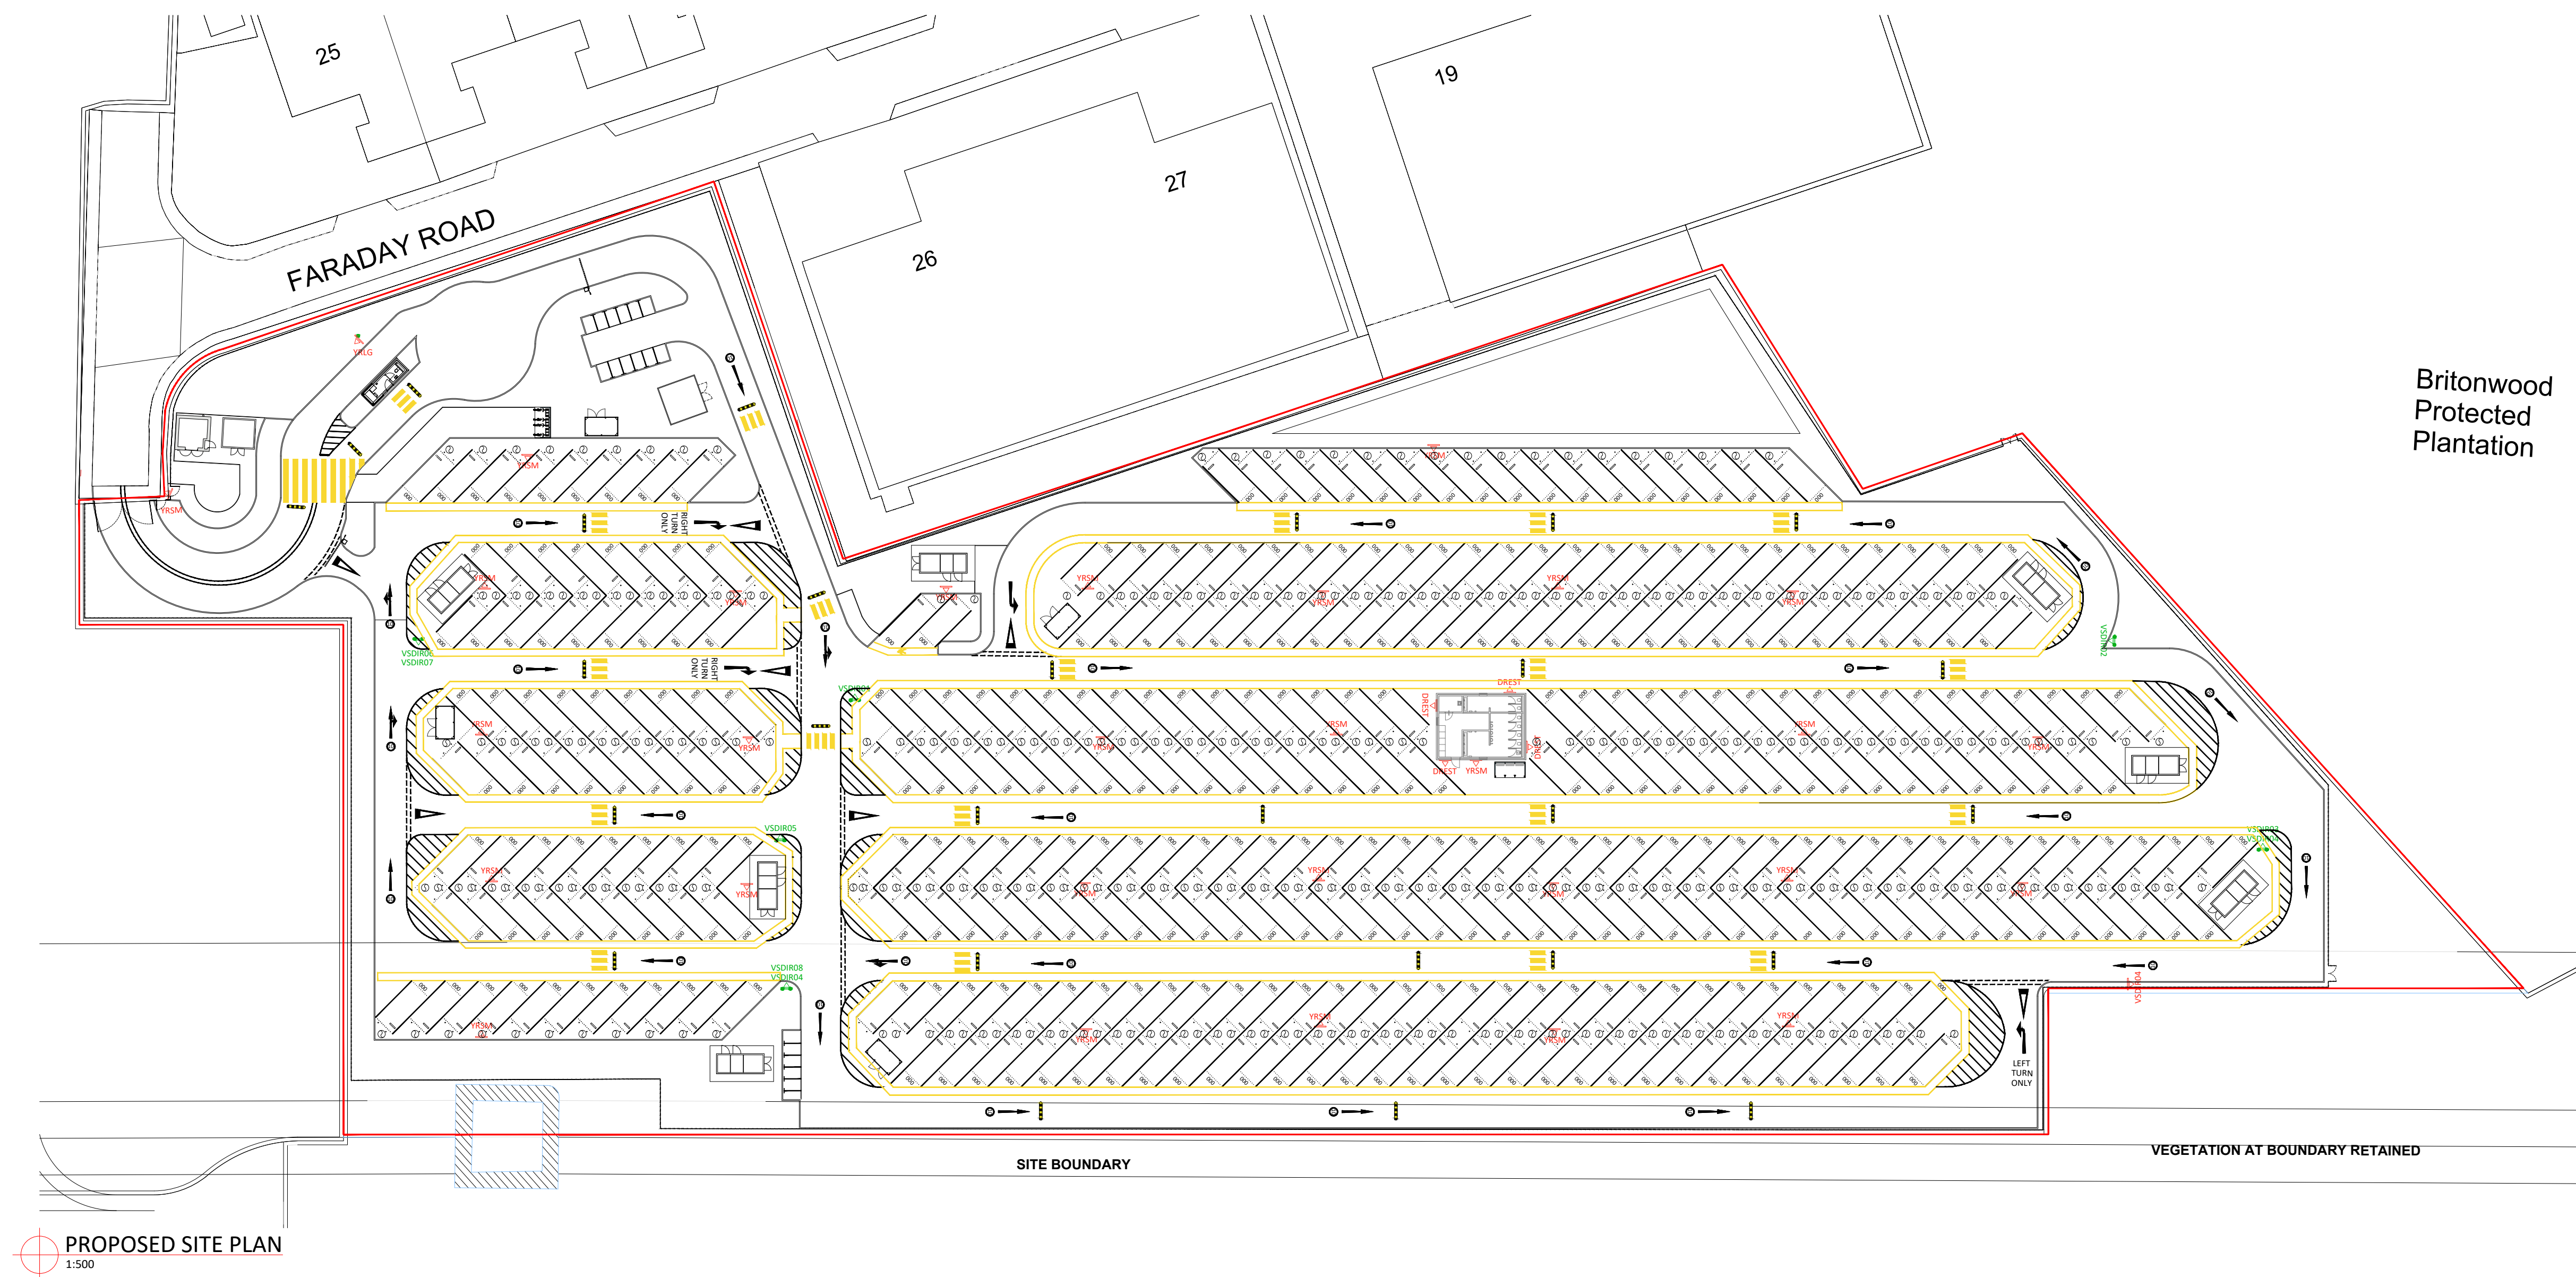


	YR-YARD RULES - LG SIZE: 1200mm x 1800mm (2.16m²) LARGE QTY: 01 POLE MOUNTED AND SURFACE MOUNTED HEIGHT FROM FFL: 600 TO UNDERSIDE		YR-YARD RULES - SM SIZE: 610mm x 915mm (0.55m²) SMALL QTY: 29 POLE MOUNTED HEIGHT FROM FFL: LOCATION SPECIFIC
	DREST - DRIVER'S REST (L/R/U) SIZE: 600mm x 1200mm (0.72m²) QTY: 04 SURFACE MOUNTED HEIGHT FROM FFL: 100 TO UNDERSIDE DIRECTIONS TO BE CONFIRMED PRIOR TO FABRICATION		VSDR - 01 SIZE: 915mm x 1400mm (1.28m²) QTY: 01 SURFACE / POLE MOUNTED HEIGHT FROM FFL: LOCATION SPECIFIC
	VSDR - 02 SIZE: 915mm x 610mm (0.55m²) QTY: 01 SURFACE / POLE MOUNTED HEIGHT FROM FFL: LOCATION SPECIFIC		VSDR - 03 SIZE: 915mm x 610mm (0.55m²) QTY: 01 SURFACE / POLE MOUNTED HEIGHT FROM FFL: LOCATION SPECIFIC
	VSDR - 04 SIZE: 915mm x 610mm (0.55m²) QTY: 03 SURFACE / POLE MOUNTED HEIGHT FROM FFL: LOCATION SPECIFIC		VSDR - 05 SIZE: 915mm x 1200mm (0.55m²) QTY: 01 SURFACE / POLE MOUNTED HEIGHT FROM FFL: LOCATION SPECIFIC
	VSDR - 06 SIZE: 915mm x 610mm (0.55m²) QTY: 01 SURFACE / POLE MOUNTED HEIGHT FROM FFL: LOCATION SPECIFIC		VSDR - 07 SIZE: 915mm x 610mm (0.55m²) QTY: 01 SURFACE / POLE MOUNTED HEIGHT FROM FFL: LOCATION SPECIFIC
	VSDR - 08 SIZE: 915mm x 610mm (0.55m²) QTY: 01 SURFACE / POLE MOUNTED HEIGHT FROM FFL: LOCATION SPECIFIC		

SIGNAGE KEY
1:25



EXISTING ELEVATIONS OF WELFARE BLOCK
1:50

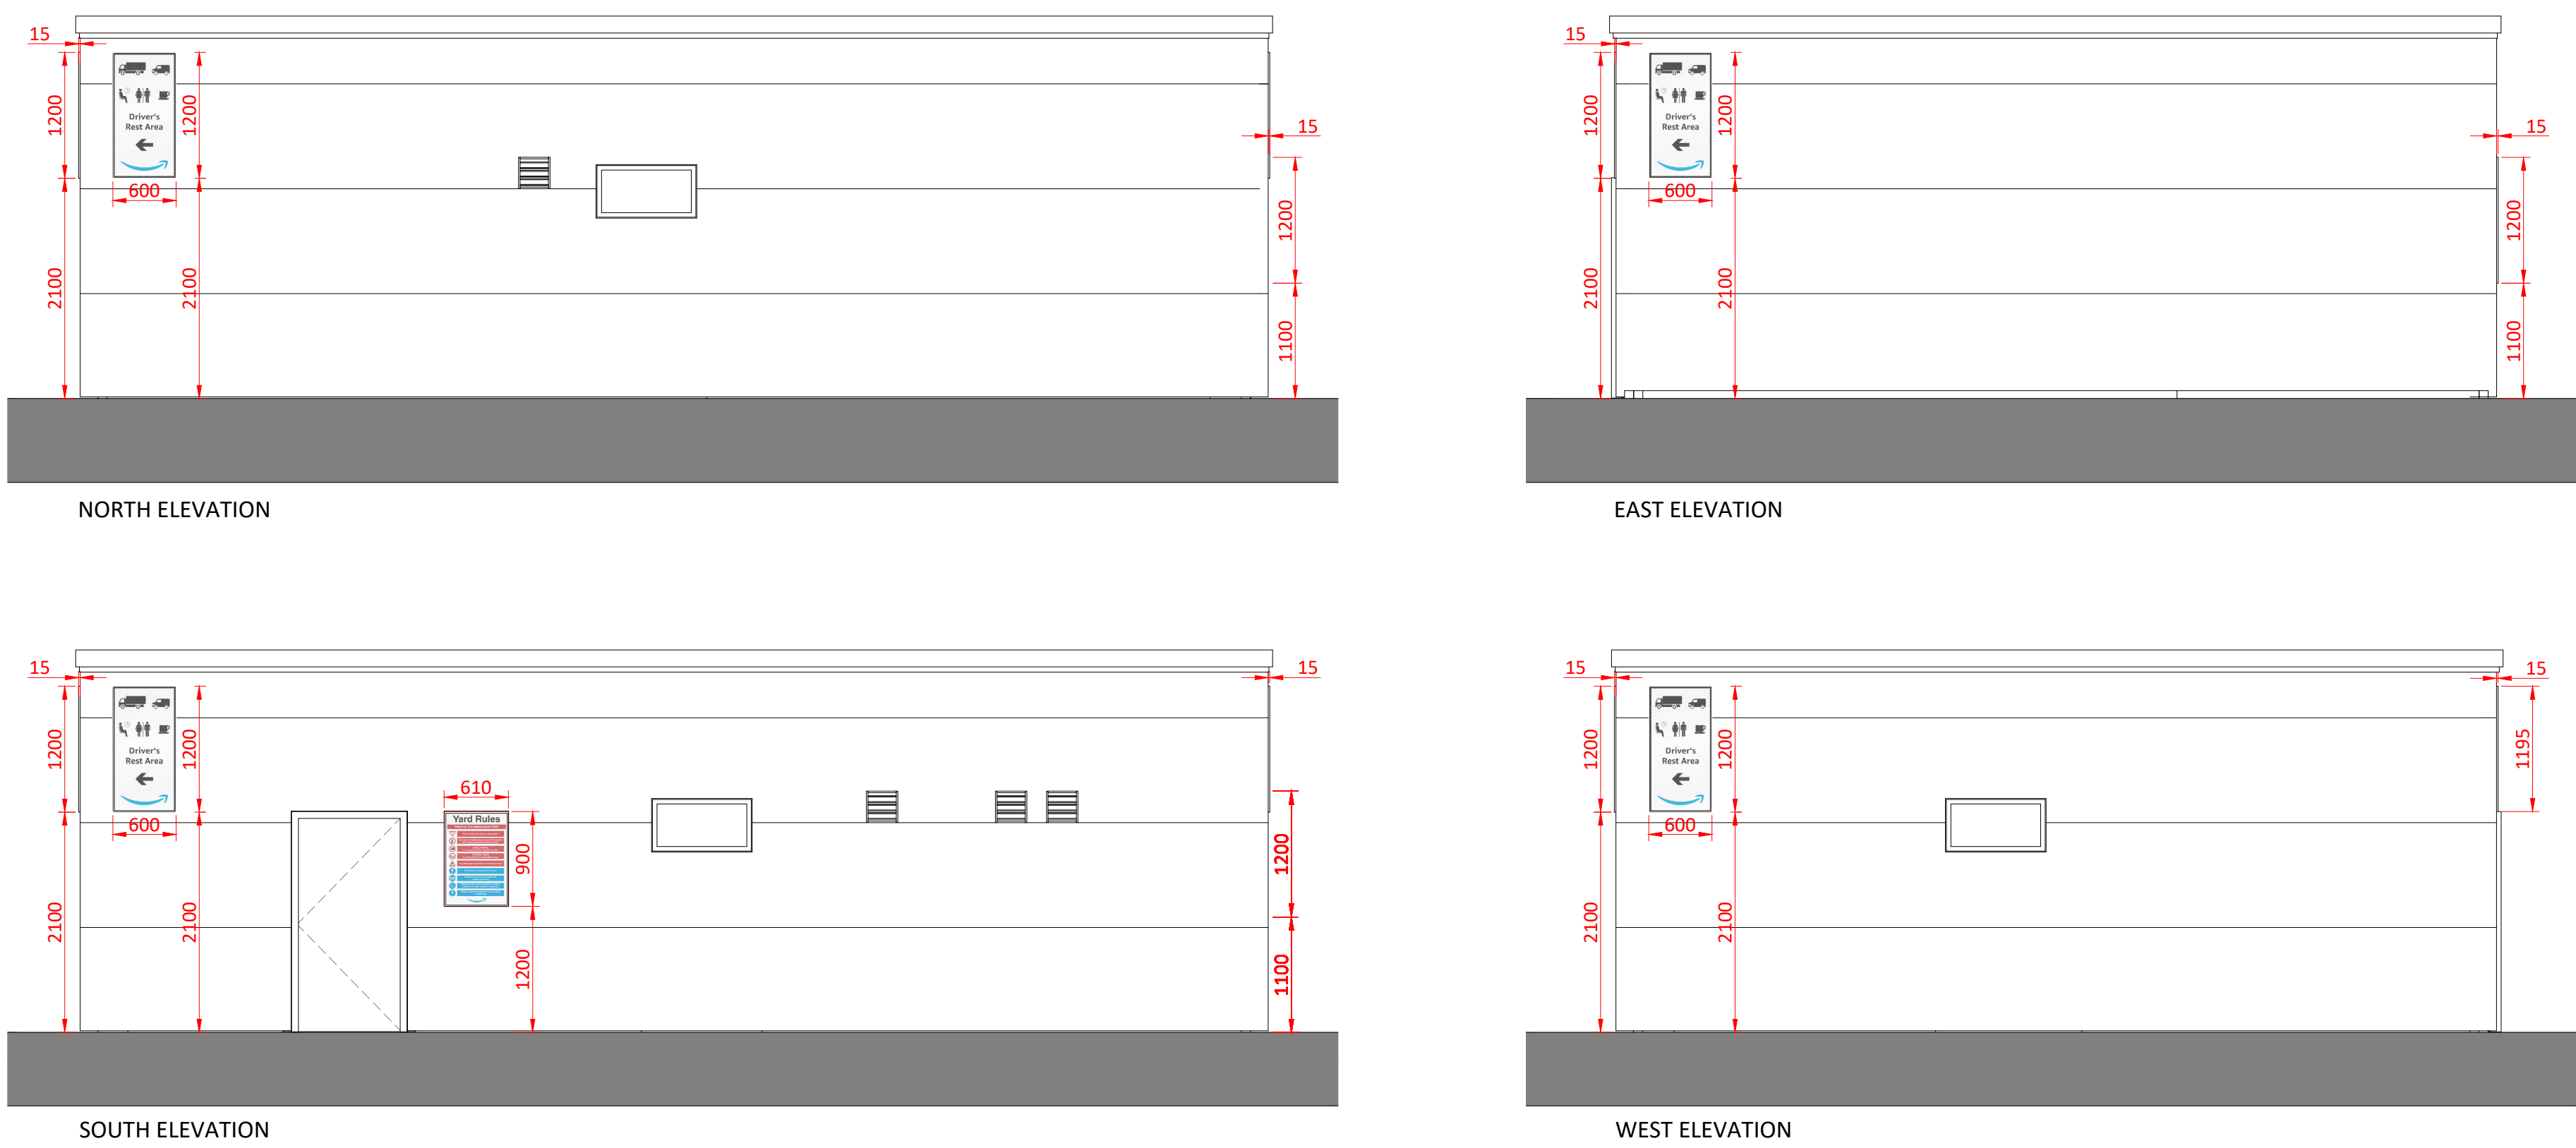

PROPOSED ELEVATIONS OF WELFARE BLOCK
1:50

SITE SIGNAGE KEY

- | | |
|-------------------|--------------------------------|
| Panel mounted: | Post mounted: |
| Single sided sign | Single sided sign |
| Double sided sign | Double sided sign |
| | Single sided sign with 2 posts |
| | Double sided sign with 2 posts |

SIGNAGE MATERIALS:

EXTERNAL WALL MOUNTED - TRAFFIC DIBOND COMPLETE WITH RA2 (HIP) PRINTED FACE

POST MOUNTED - TRAFFIC DIBOND COMPLETE WITH RA2 (HIP) PRINTED FACE & CHANNEL TO REAR

ELEVATION SIGNAGE:

WHITE PPC 3mm ALUMINIUM SIGN TRAY WITH INTERLOCKED PARTS BASED ON A SIZE OF 6000 x 1800 x 100mm
RETURNED, NON ILLUMINATED "AMAZON" BRAND TO FACE AS FLAT CUT 3mm PPC ALUMINIUM LETTERS AND SMILE
INTO AN AREA OF 4218 x 1270mm SCREW FITTED FROM REAR. UNIT PRE ASSEMBLED. REAR FIXING CAGE

PROJECT TITLE		CLIENT	
AMZL VSF - DWN2 BRITONWOOD TRADING EASTATE, FARADAY ROAD KNOWSLEY L33 7UT		AshtonSmith Beyond Design	
PROPOSED SIGNAGE PLAN & ELEVATIONS			
PROJ. NO.	2108/0021	STATUS	PLANNING
SCALE	N/A	DRAWN BY	LF
DATE	29/08/2023	CHECKED BY	KN
REVISIONS		REVISIONS	
REV	DATE	DESCRIPTION	
1			
2			
