


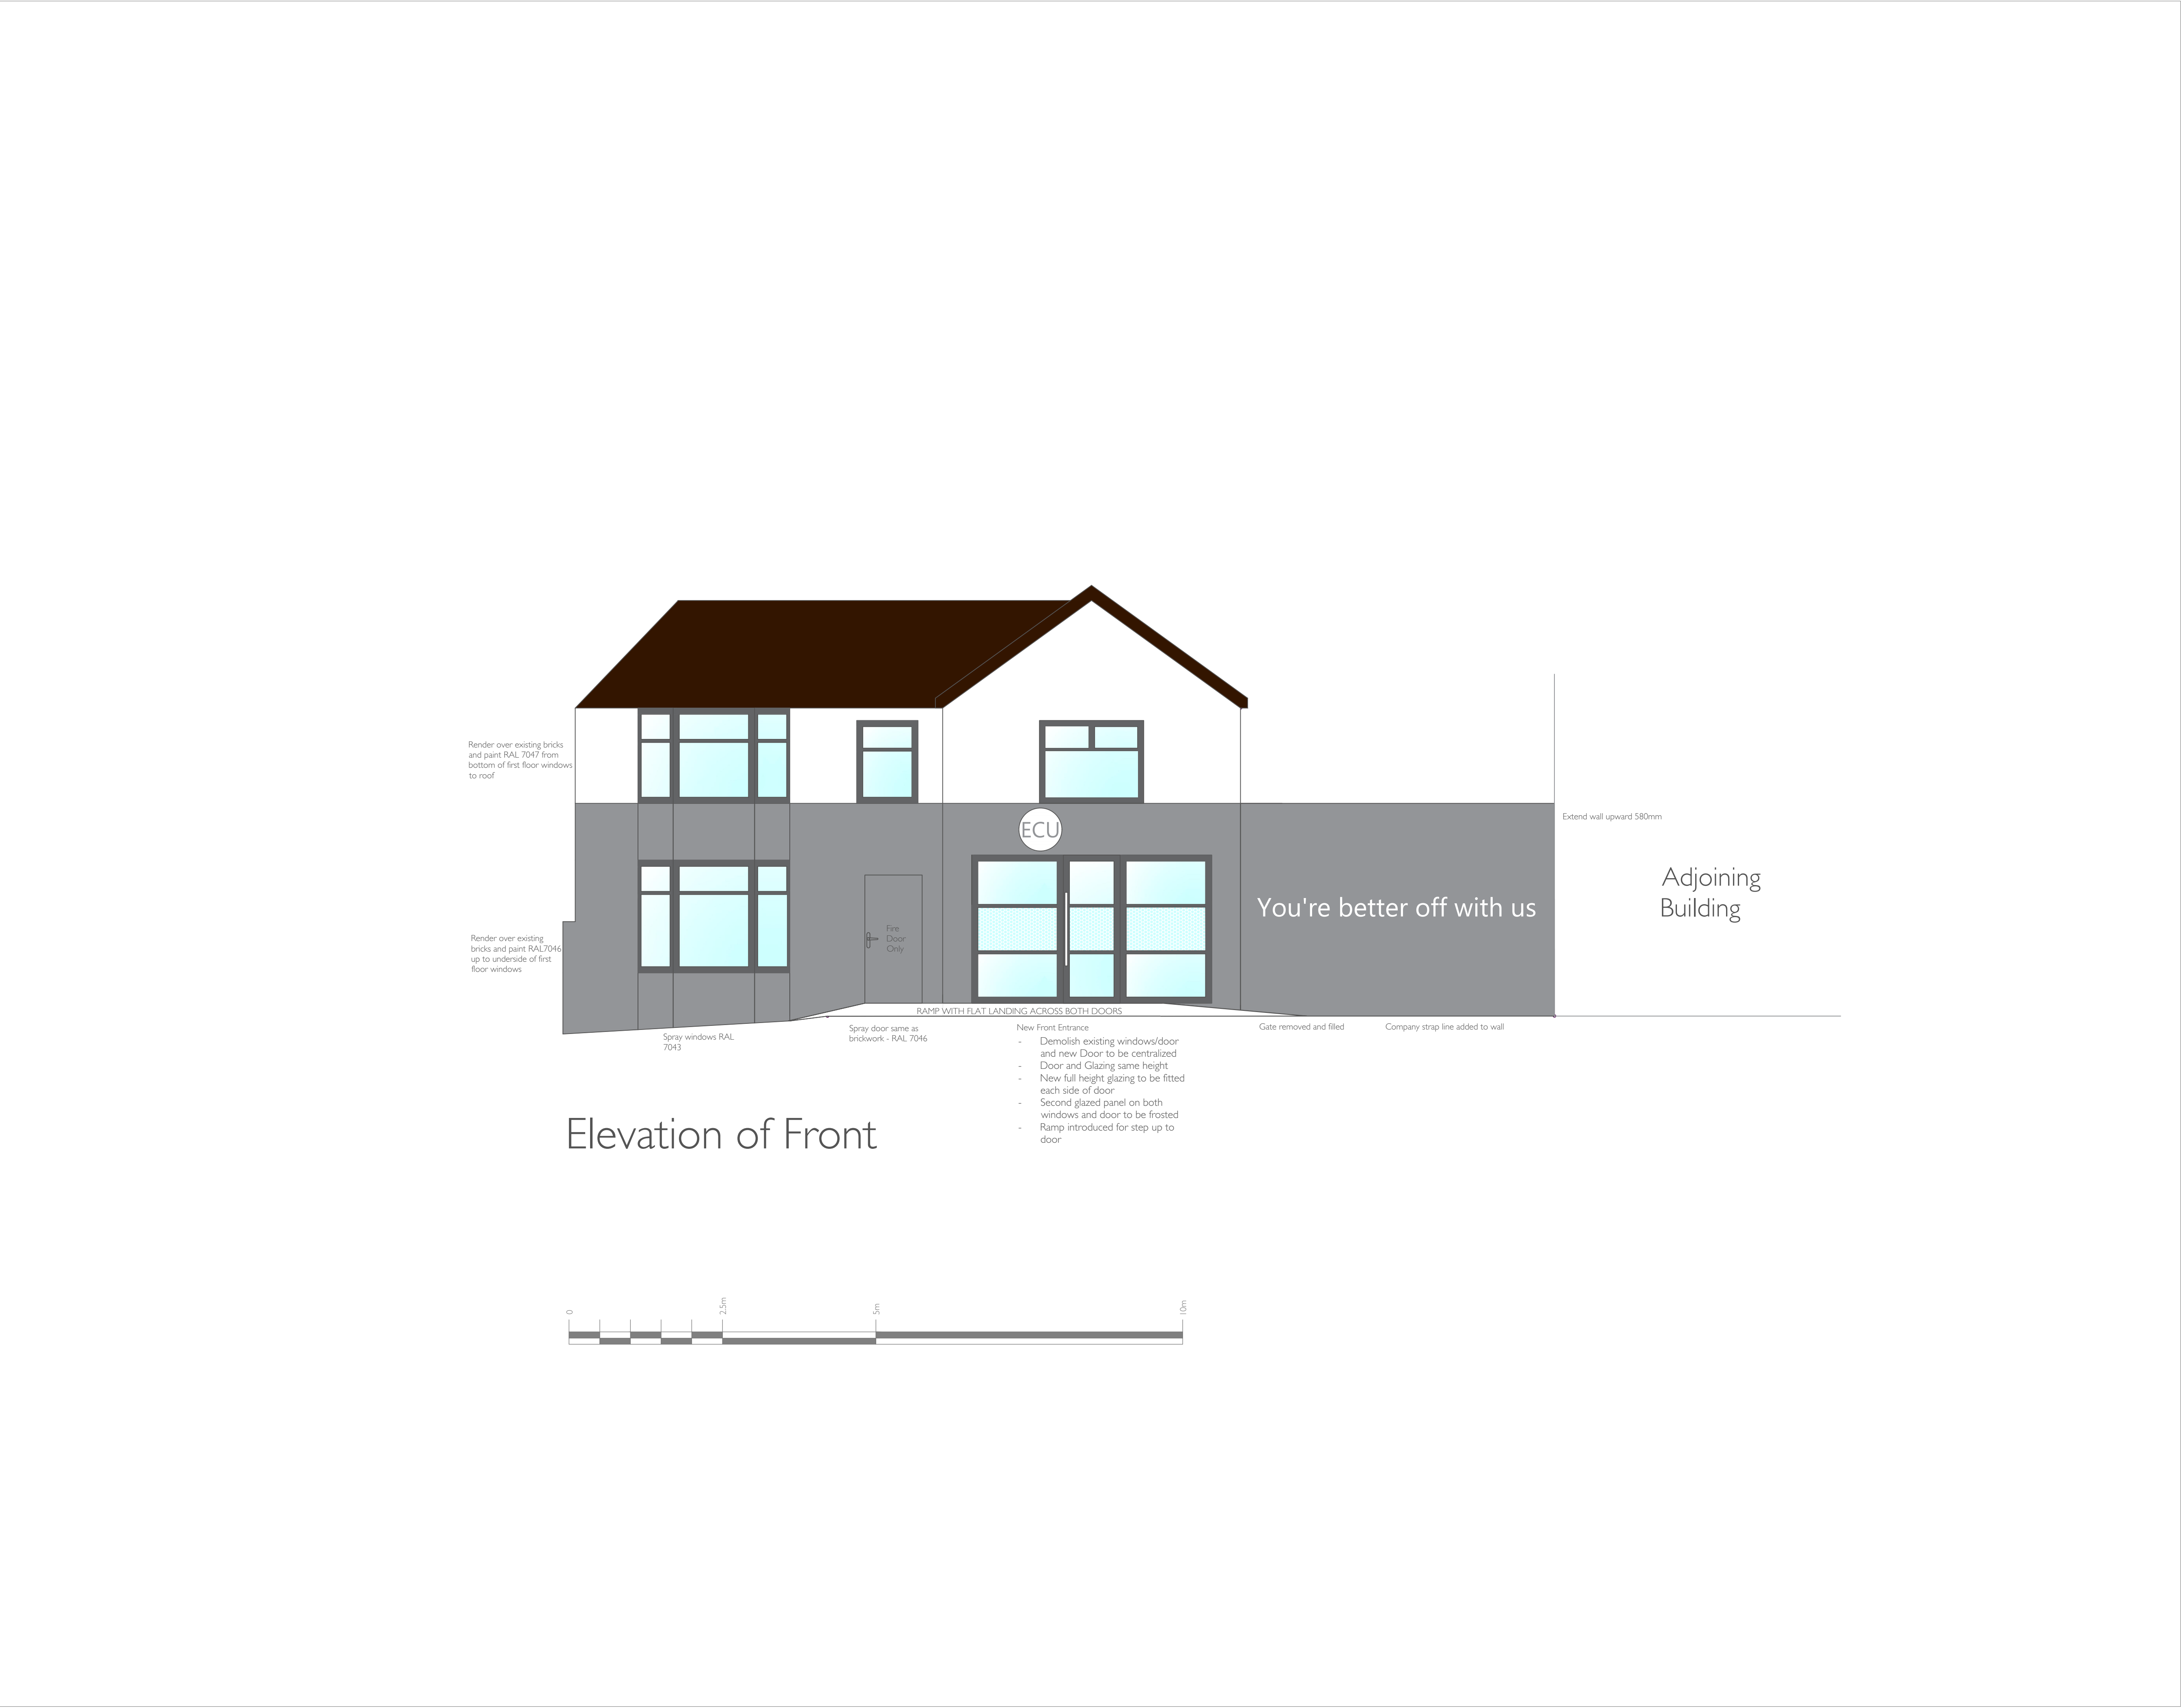

This is the property of OPUS 4. Copyright is reserved by them. The drawing is issued on the condition that it is not copied reproduced or retained by, nor disclosed to any unauthorised person, either wholly or in part, without the consent in writing from OPUS 4. Drawings are for general arrangement only. Dimensions to be checked on site by the contractor and discrepancies to be reported in writing prior to commencement of work. **IF IN DOUBT ASK**

FOR COMMENT

17.08.22 Issue Date. AMR Drawn By.

OPUS 4
HAPPY SPACES - HAPPY PEOPLE

The Bank Building - 11 Melbourne Street
Salybridge, Cheshire - SK15 2JE
T : 0161 402 3340
W: www.opus-4.com
E: hello@opus-4.com

Client Name
ENTERPIRSE
Floor Number
Ground & First Floor
Client Address
Hall Lane
Liverpool
L36 6AX

Drawing Title:
PROPOSED EXTERIOR

Drawn By:
AMR

Scale:
1:50 @ A1

Drawing No	Revision
D9 702 001 013	A