


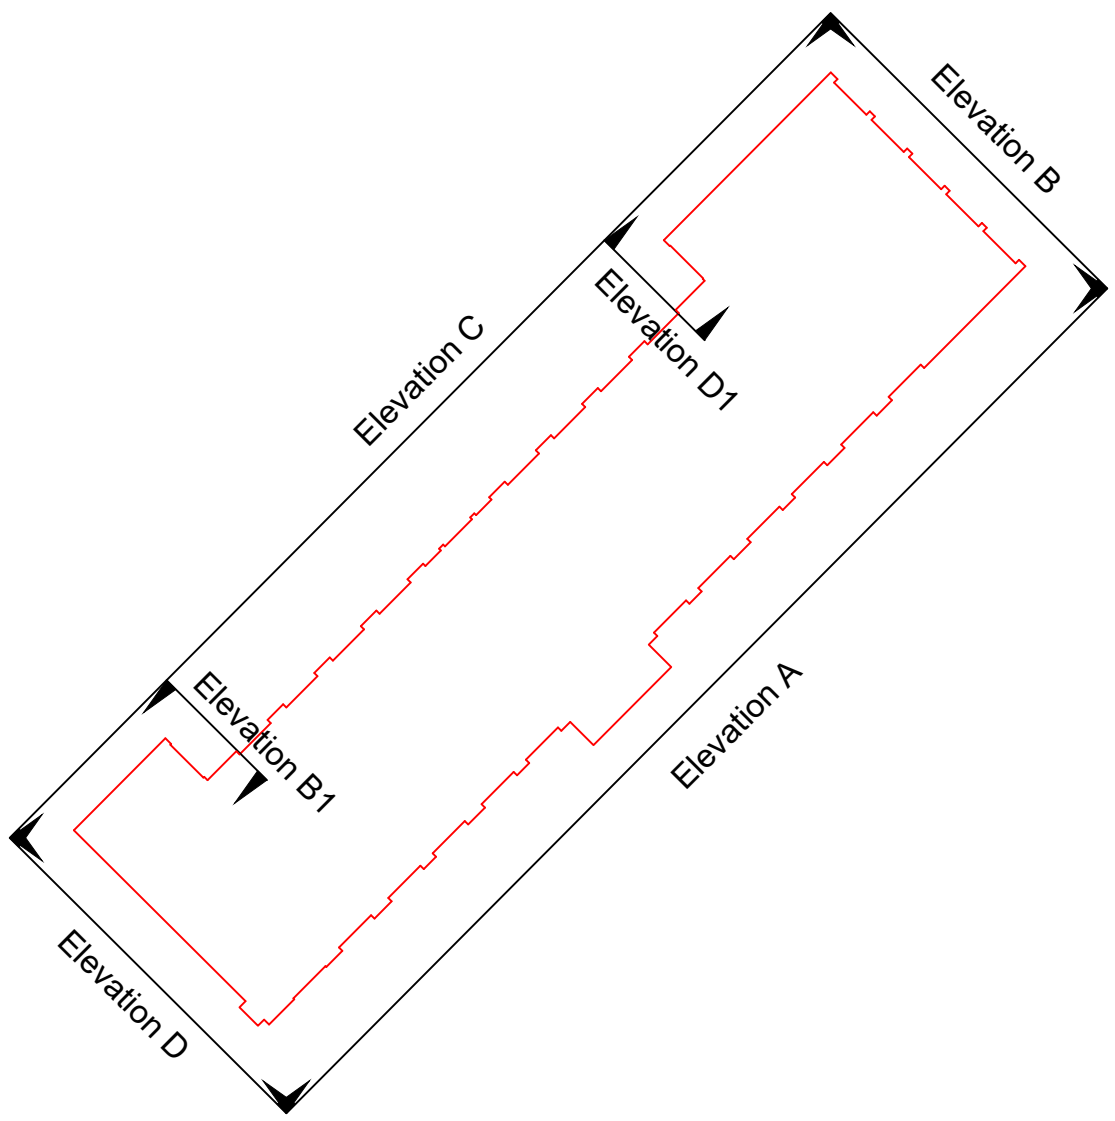

Location Key Plan
1 : 1000



Key Plan

- Concrete
- Brickwork
- Railings
- Manifestations
- Vents

Elevation C (Per Block)

Brickwork: 92.8 m²
Manifestation: 184.6 m²
Concrete: 776.6 m²
Vents: 35.1 m²

Elevation D (Per Block)

Brickwork: 30 m²
Manifestation: 66 m²
Concrete: 206.3 m²
Vents: 0.86 m²

Elevation D1 (Per Block)


Brickwork: 2.5 m²
Concrete: 54 m²

Total Areas (Per Block)


Brickwork: 208.4 m²
Manifestation: 656.6 m²
Concrete: 1913.9 m²
Vents: 36.89 m²
Railings: 99.2 m²



Elevation C

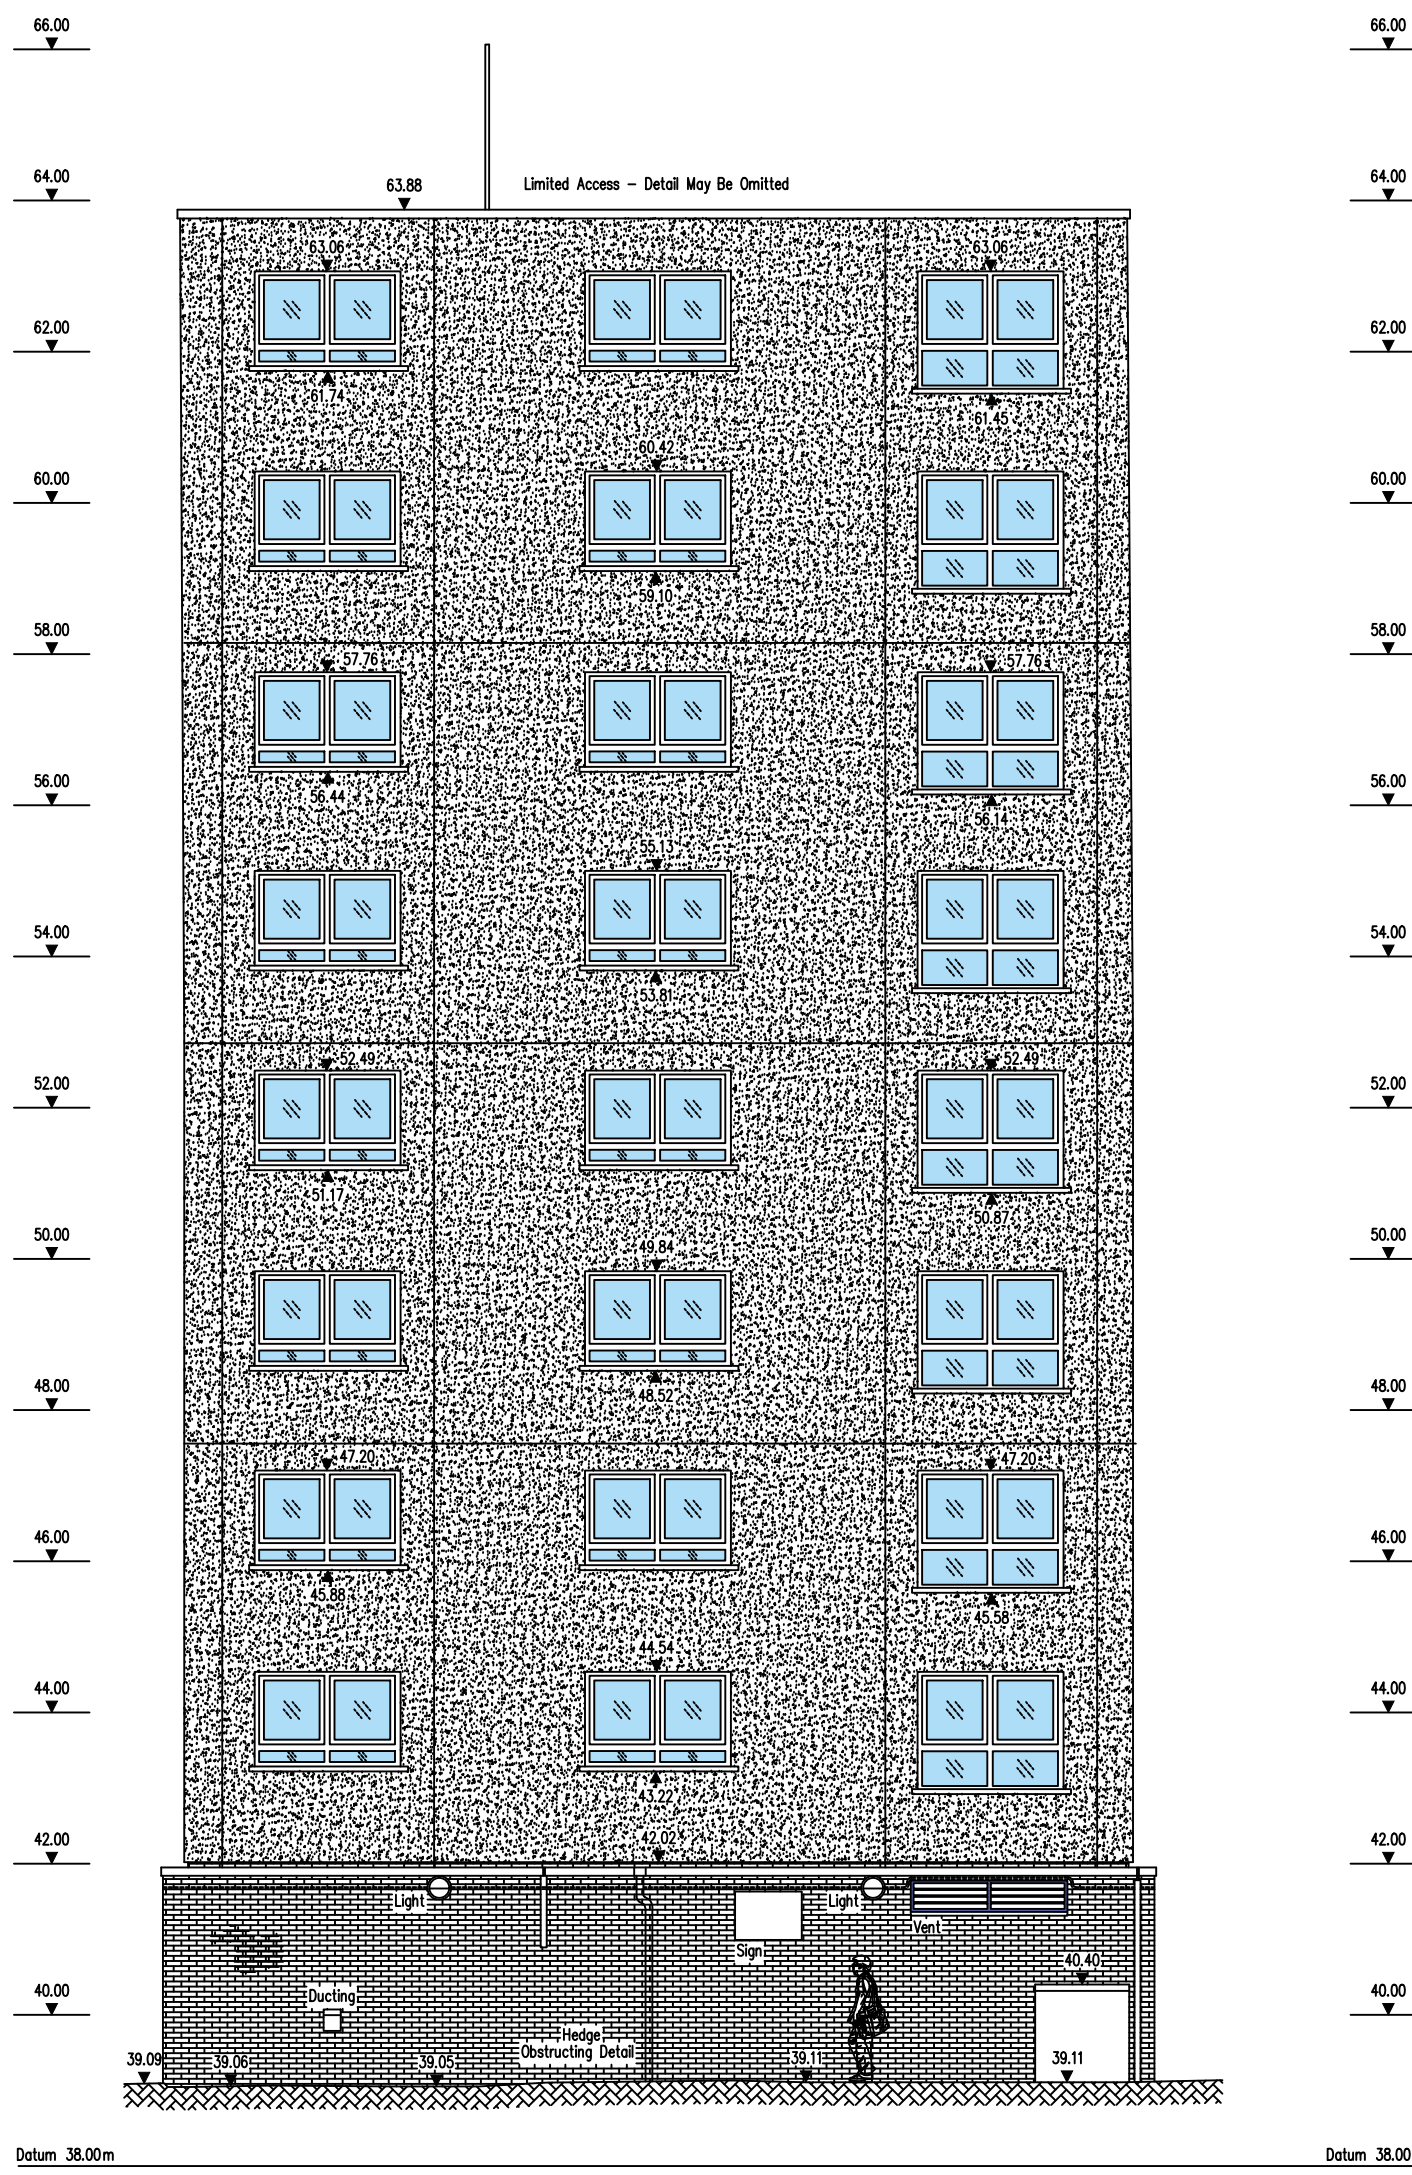


Elevation D

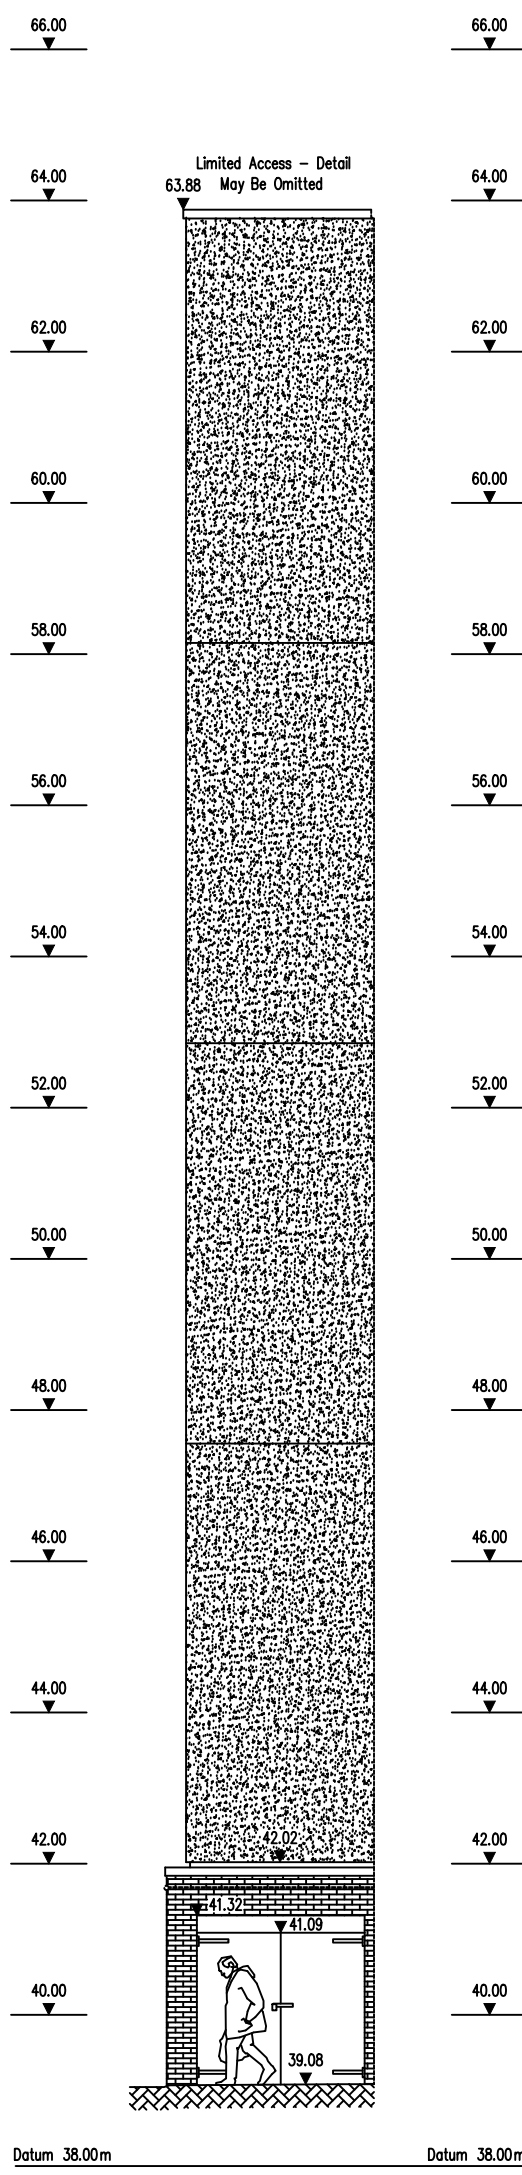

Elevation D1

1:100

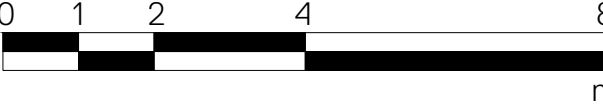

Revision	Description	By	Date	Revision	Description	By	Date
C01	Issue to Client	DK	13.03.2020				

Drawn	DK
Checked	IT
Approved	MD

Notes:
DO NOT SCALE. Use figured dimensions only. The contractor is responsible to check all dimensions before the work is set in place. All dimensions are in millimetres unless otherwise stated. The drawing shall only be used for the purpose for which it is supplied and the contractor shall not be responsible for any errors or omissions. 

K2\

www.k2architects.co.uk 0151 706 9560

Project	456 Knowsley Housing Trust	Status	
Address	1X The Fairways Halewood L25 9RN		
Drg Title	Elevations	Scale	1:100
Dr No.	000395-K2A-B1-ZZ-DR-A-20-005	Revision	C01