


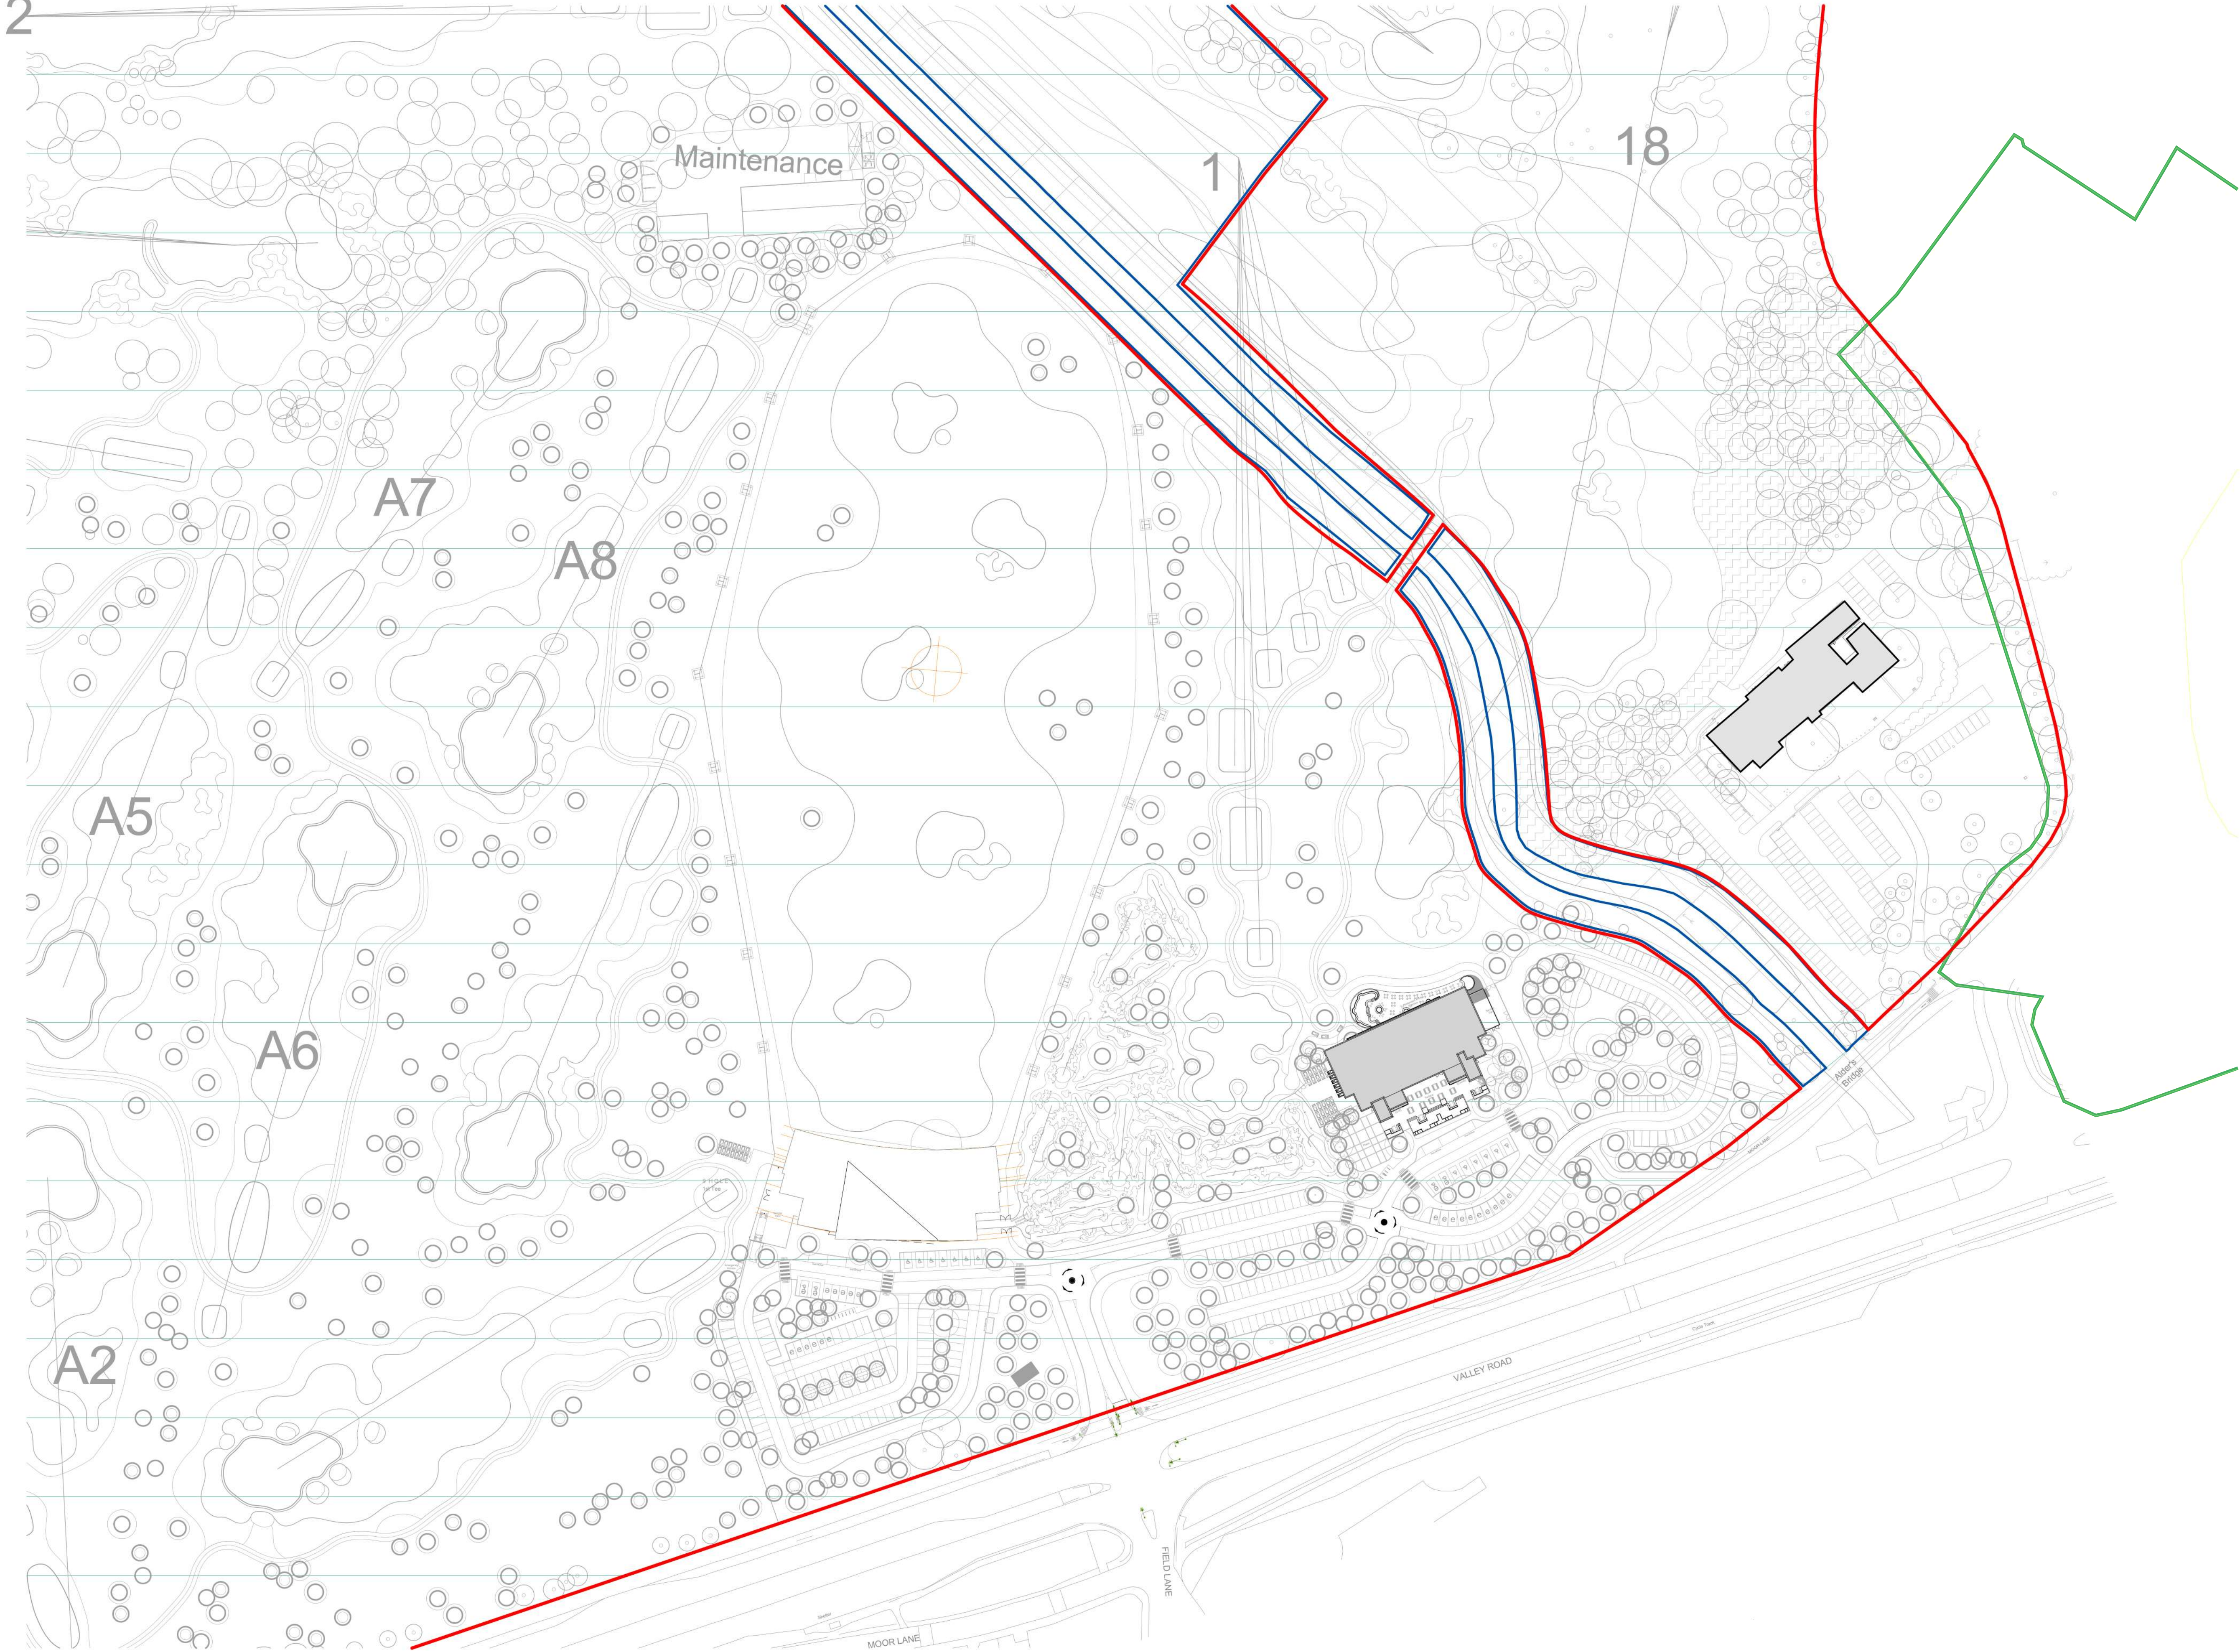

All dimensions to be checked on site.
Figured dimensions to be read in preference to scaled.
BCA accepts no responsibility for any unauthorised amendments to the drawing and does not permit unauthorised copying of the drawing.
This drawing is copyright and remains the property of BCA unless otherwise agreed.

Date	Rev.	Description	Issued
13/04/23	P1	Planning	OB
15/05/23	P2	Additional Cycle Parking	OB
11/10/23	P3	Southwest corner of parking amended to Tracking Sweep	OB
14/11/23	P4	Amended red line boundary	OB
21/02/24	P5	Academy parking rearranged	OB

Parking

New Parking

Driving Range & 9 Hole Golf Course		
Standard		74
Electric Vehicle Charge		11
Accessible		7
Accessible EV		2
Total		94

Adventure Golf		
Standard		60
Total		60

Club House		
Standard		85
Electric Vehicle Charge		10
Accessible		6
Accessible EV		2
Total		103

Total New Parking		257
--------------------------	--	------------

Retained Existing Parking

Standard		133
Total		133

Total Parking		390
----------------------	--	------------

Motorcycle Parking

Driving Range & 9 Hole Golf Course		6
Adventure Golf		0
Club House		8
Total		14

Cycle Parking

Staff Cycle Storage		10
Customer Cycle Parking - Club House		10
Customer Cycle Parking - Courses		18
Total		38

