


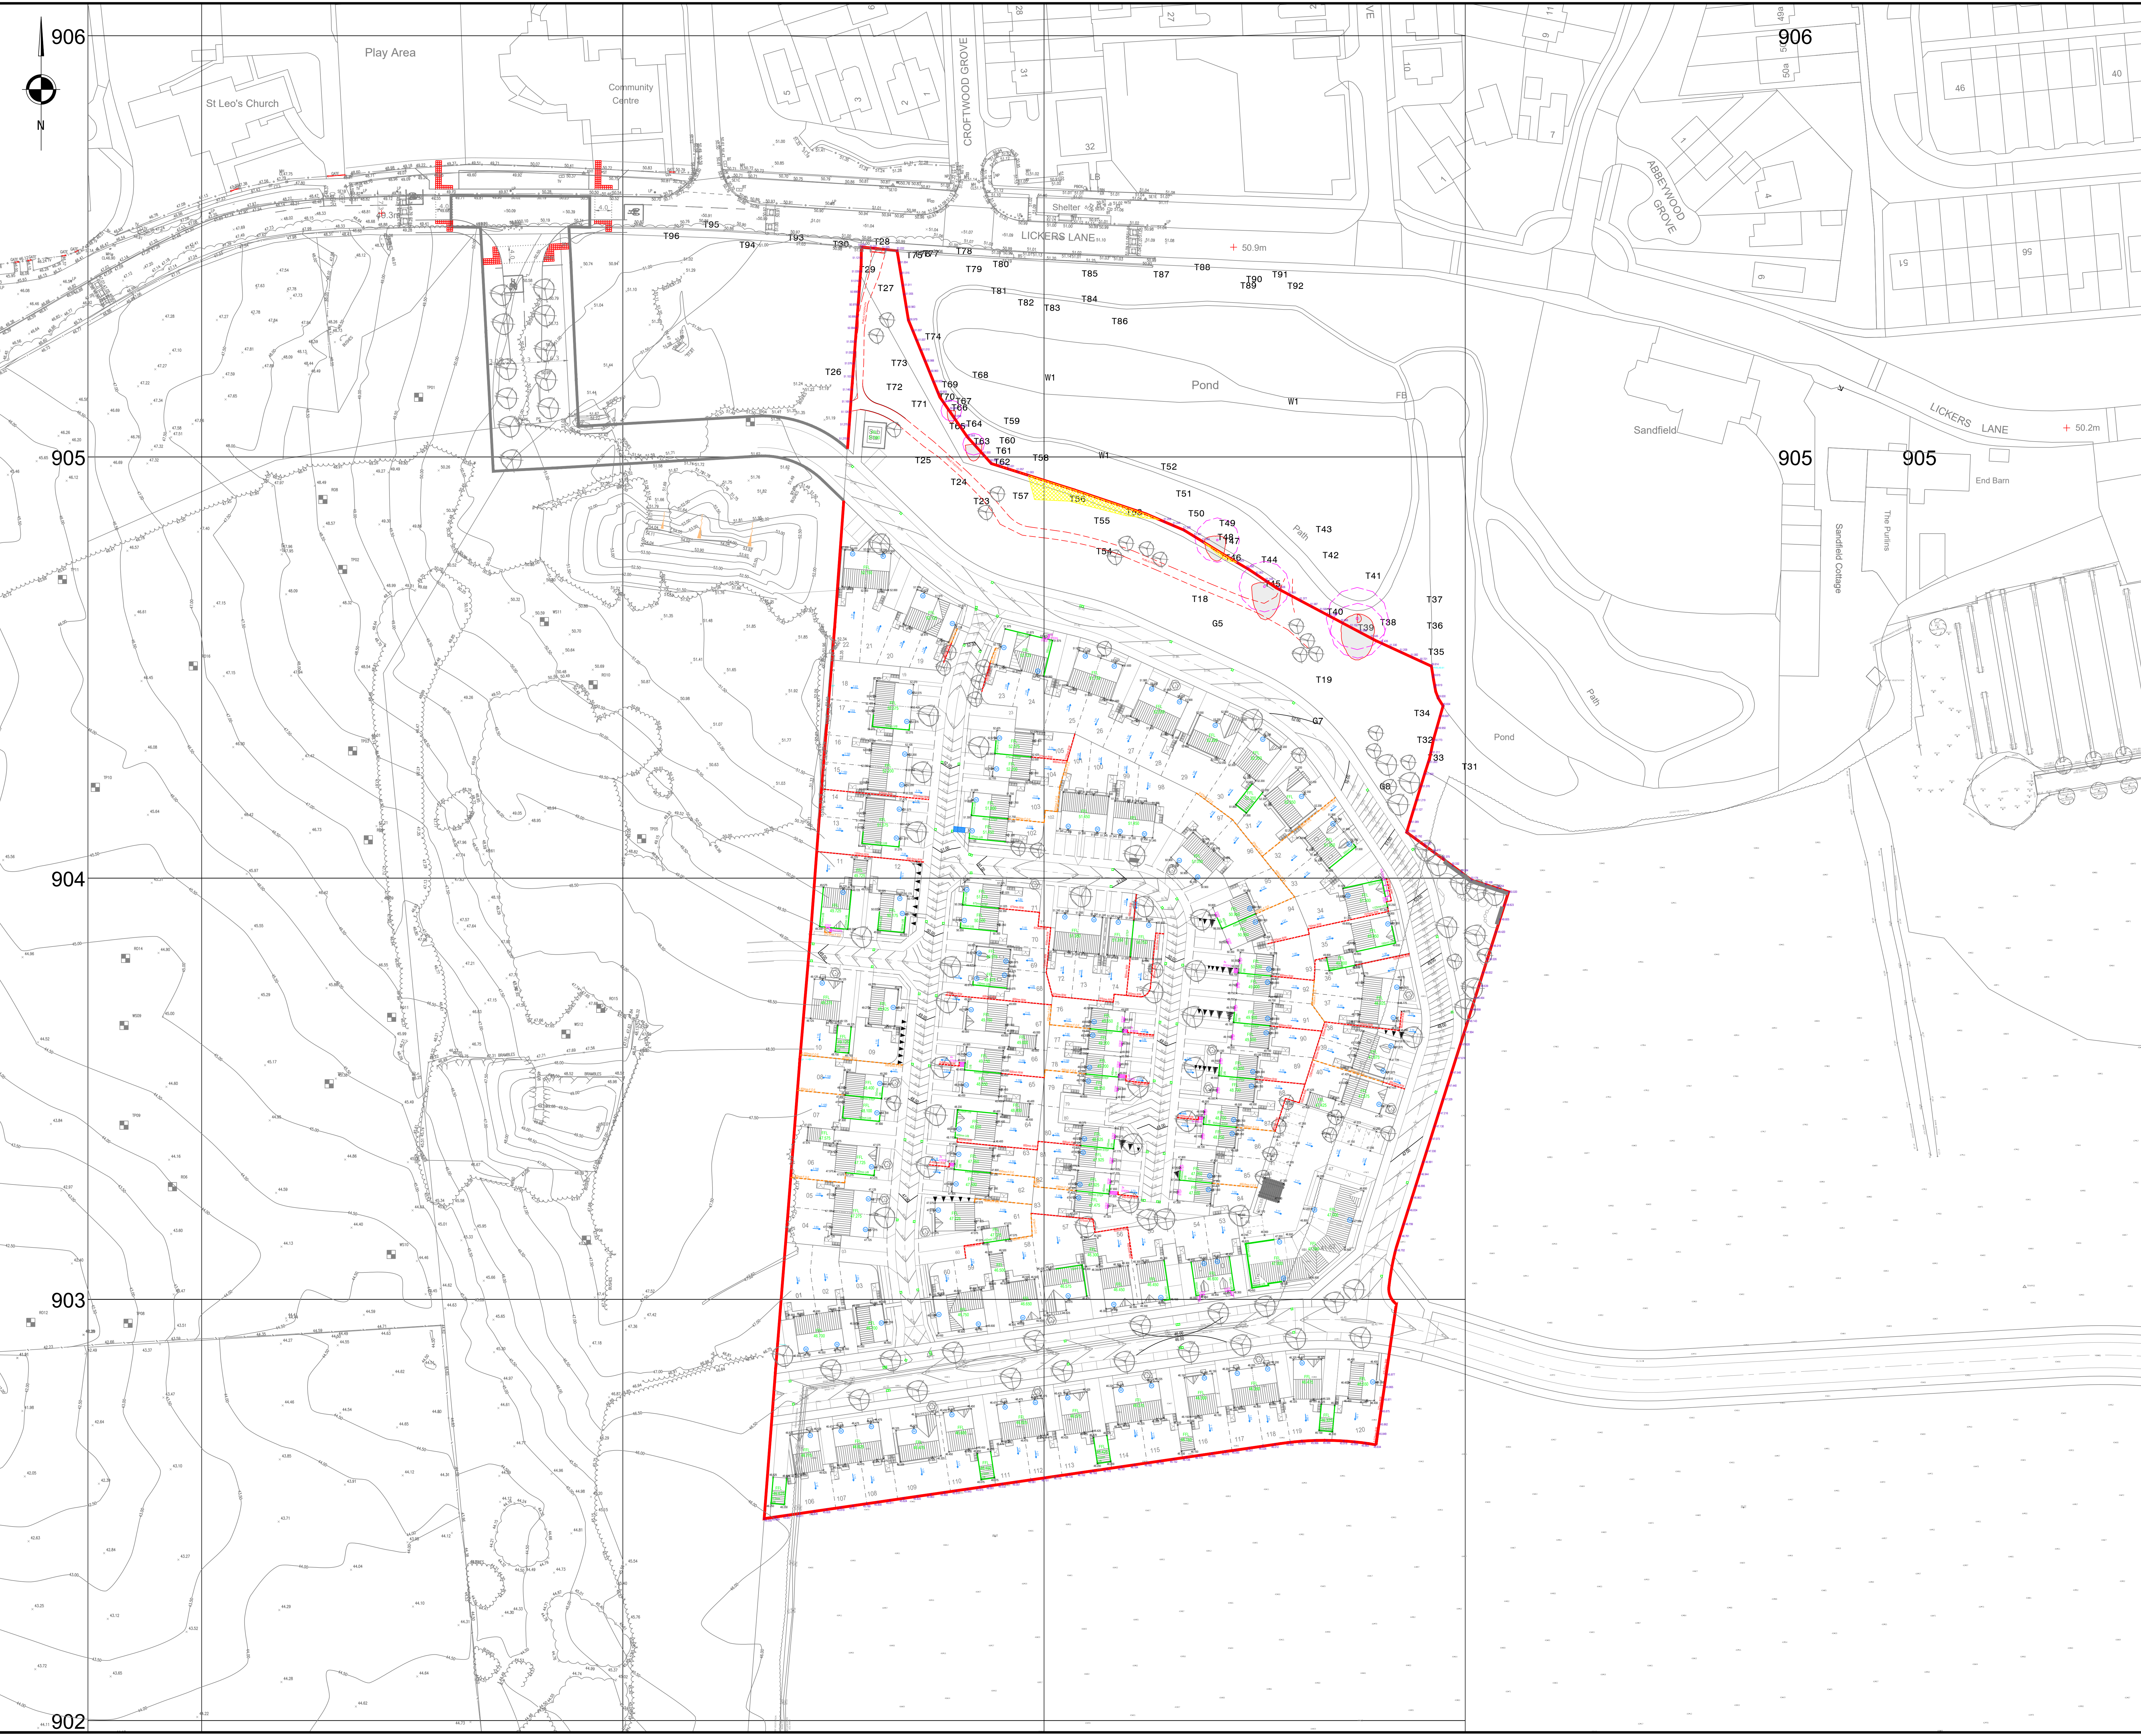

REV	27.06.2023	UPDATED TO SUIT LATEST ARCHITECTS LAYOUT	LS	KOB	KOB
PK2	24.04.2023	UPDATED TO SUIT LATEST ARCHITECTS LAYOUT	LS	KOB	KOB
PK1	10.03.2023	UPDATED TO SUIT LATEST ARCHITECTS LAYOUT	LS	KOB	KOB
PK0	02.09.2022	UPDATED TO SUIT LATEST ARCHITECTS LAYOUT	LS	KOB	KOB
PK0	22.07.2022	UPDATED TO SUIT LATEST ARCHITECTS LAYOUT	LS	KOB	KOB
PK0	02.12.2021	PRELIMINARY ISSUE	LS	KOB	KOB
REV	DATE	DESCRIPTION	BY	CHK	APP

DRAWING STATUS:	PRELIMINARY
CLIENT:	VISTRY PARTNERSHIPS
ARCHITECT:	MPSL
PROJECT:	HALSNEAD GARDEN VILLAGE LICKERS LANE WHISTON
TITLE:	FINISHED LEVELS AND RETAINING WALLS MASTERPLAN
STATUS:	S2
PROJECT NO:	221-130
PROJECT ORIGINATOR:	HLL - AJP - XX - 00 - DR - C - 1400
ROLE:	P06
SCALE & NO:	1:500
DESIGNED:	LS
DRAWN:	LS
CHECKED:	AMc
APPROVED:	KOB
DATE:	NOV 2021