




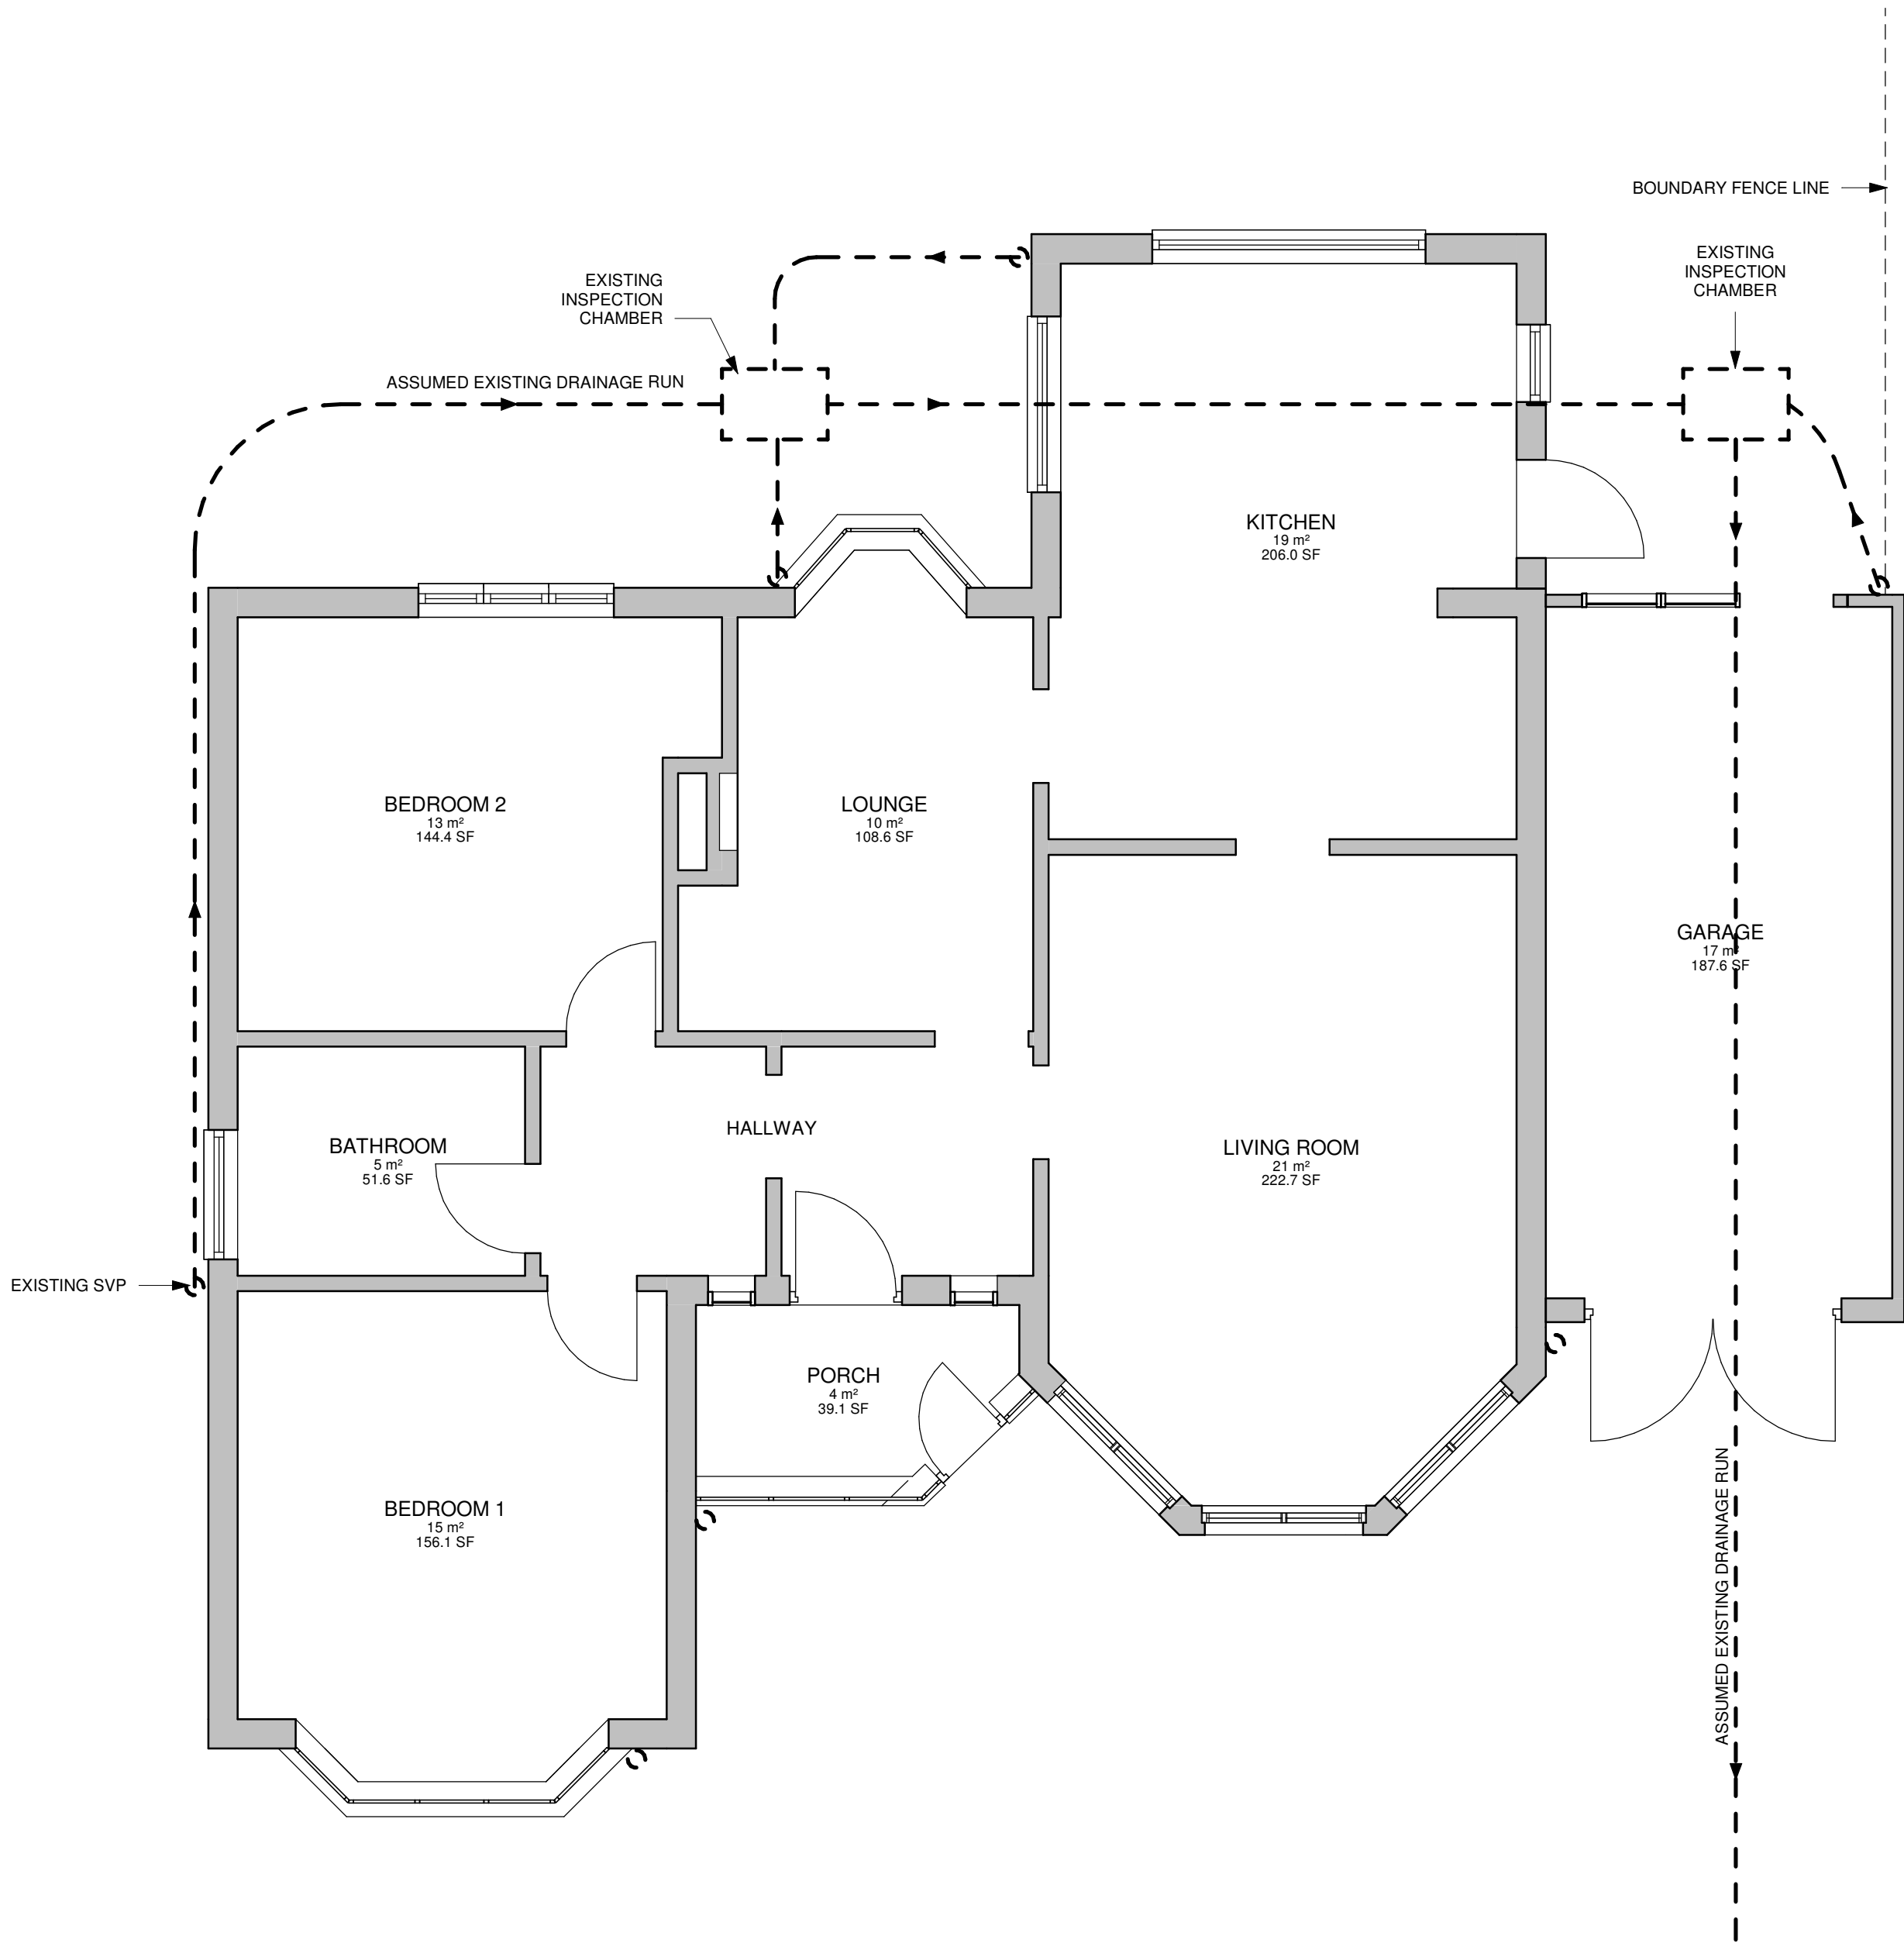


GROUND FLOOR

1 : 50

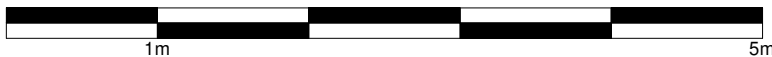

SCALE BAR
1:50

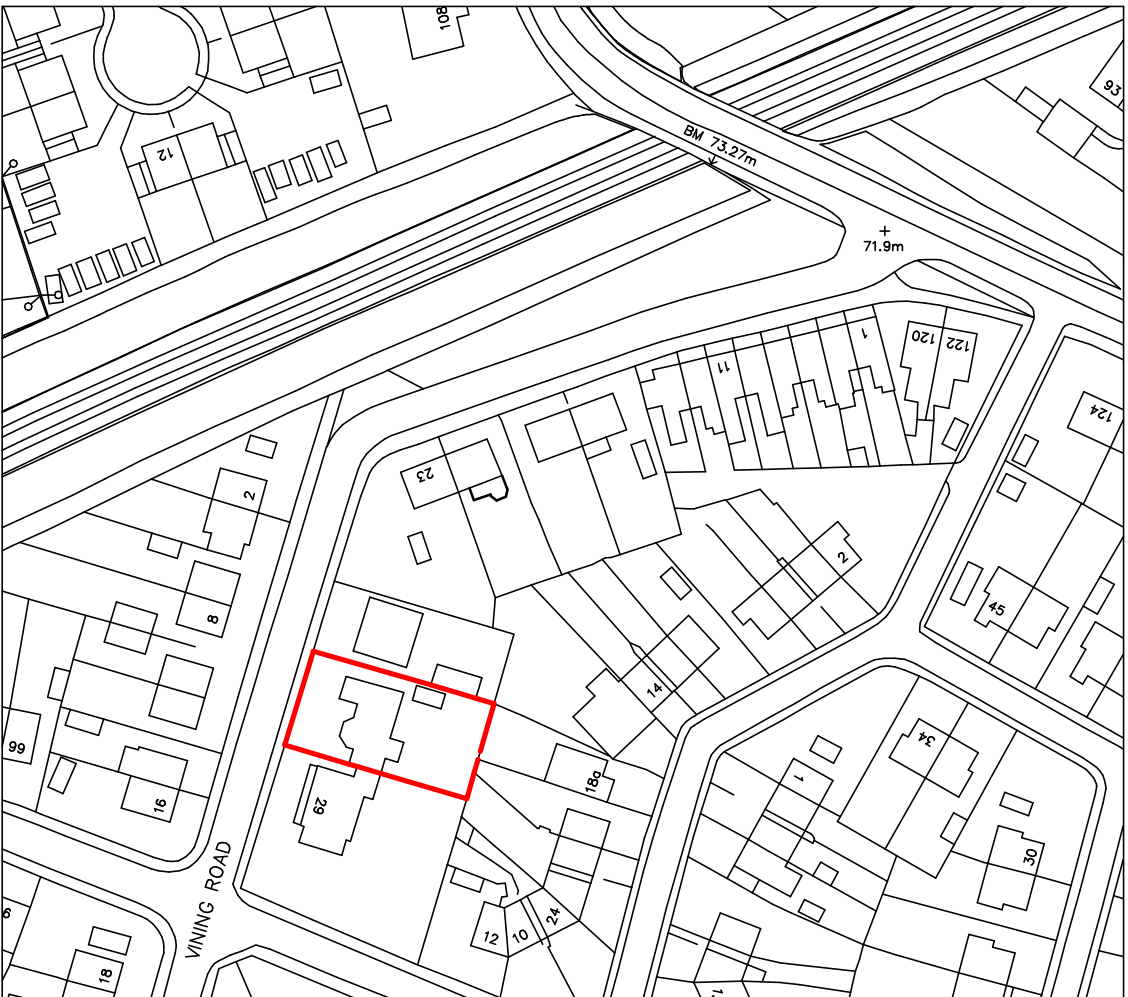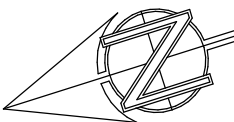

Location Plan as Existing

1 : 1250



SCALE BAR
1:1250



THE CONTENT OF THIS DRAWING PACK IS SUBJECT TO THE
PROVISION OF THE COPYRIGHT ACT 1956.
WORK TO FIGURED DIMENSIONS ONLY. SITE DIMENSIONS ARE
TO BE CHECKED BEFORE WORK IS STARTED.

PROJECT 27 VINING ROAD, L35 7LG		
TITLE LOCATION PLAN & EXISTING PLAN		
CLIENT Owner		
DATE 24/10/25		
SCALE (@A2) 1:50 / 1:1250		
DRAWING NUMBER 702-001	REV P1	