




EXISTING PLANS & ELEVATIONS

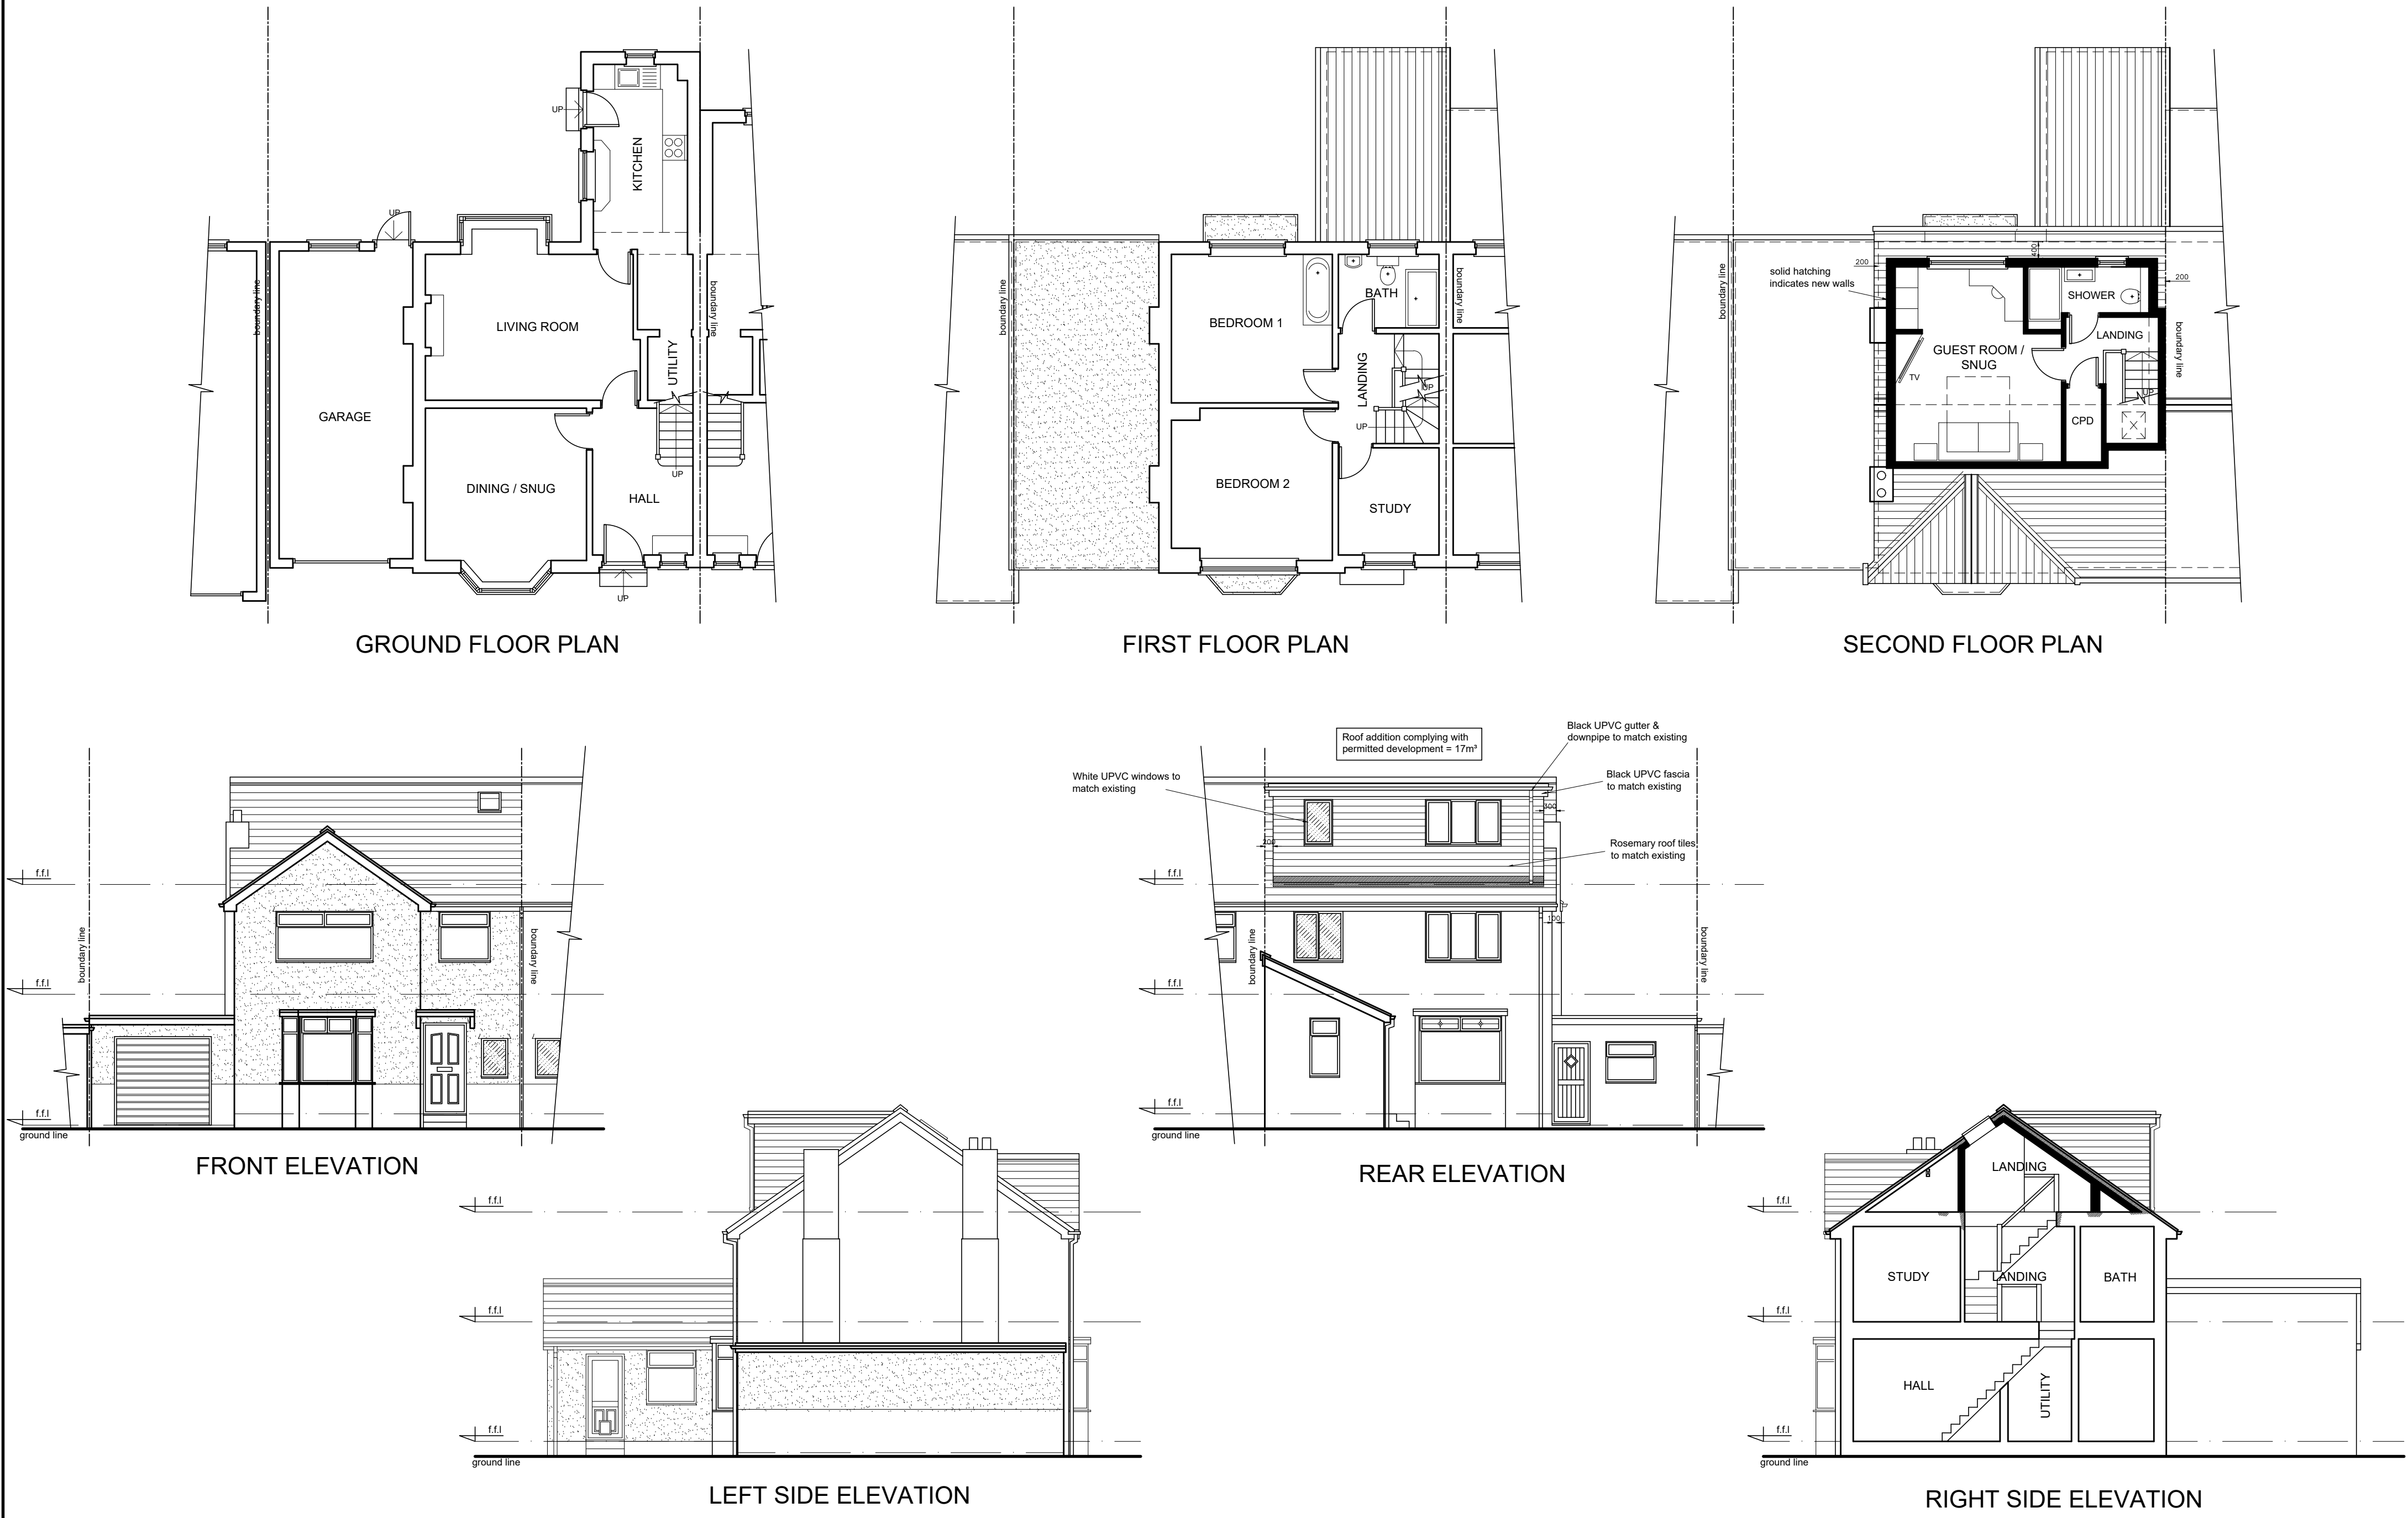

PROPOSED PLANS & ELEVATIONS

R J G Architecture Ltd For All Your Architectural Design Requirements		Project 110 Higher Road Liverpool Merseyside	
Dwg Title Existing & Proposed Plans & Elevations		Dwg No 01557/COL/01	
Rev C.3		Rev Feb '22	
Tel : 07532 341 444 e-mail: rjg@rjgarchitects.com		Drawn by C.3	
1:100		Date Feb '22	