


Warning to House Purchasers


Buyers are warned that this is a working drawing and the contents of this drawing may be subject to change during build process. The layout, form, content, and dimensions specified are included for general guidance only. Final features shown may alter in response of individual properties. What we make every effort to ensure our drawings are current, but there may from time to time be an unavoidable delay in updating these due to changes in regulations or planning. Purchasers are advised to check with Sales Adviser whether any alterations have been made to this drawing. The contents of this drawing do not constitute a contract, part of any contract or warranty unless specifically incorporated into the contract. They should not be relied upon for the purposes of entering into a contract to purchase any property.

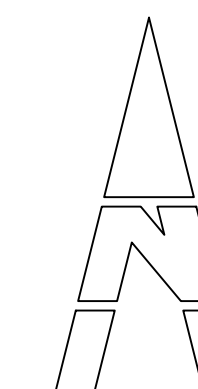

Legend

Bin Storage Area
1.8mx 2.5mm flagged area for storage of wheelie bins.
1 x general waste | 1 x paper & cardboard |
1 x glass & plastic | 1 x garden waste

Refuse Route
Proposed route of bins from dwelling to collection point

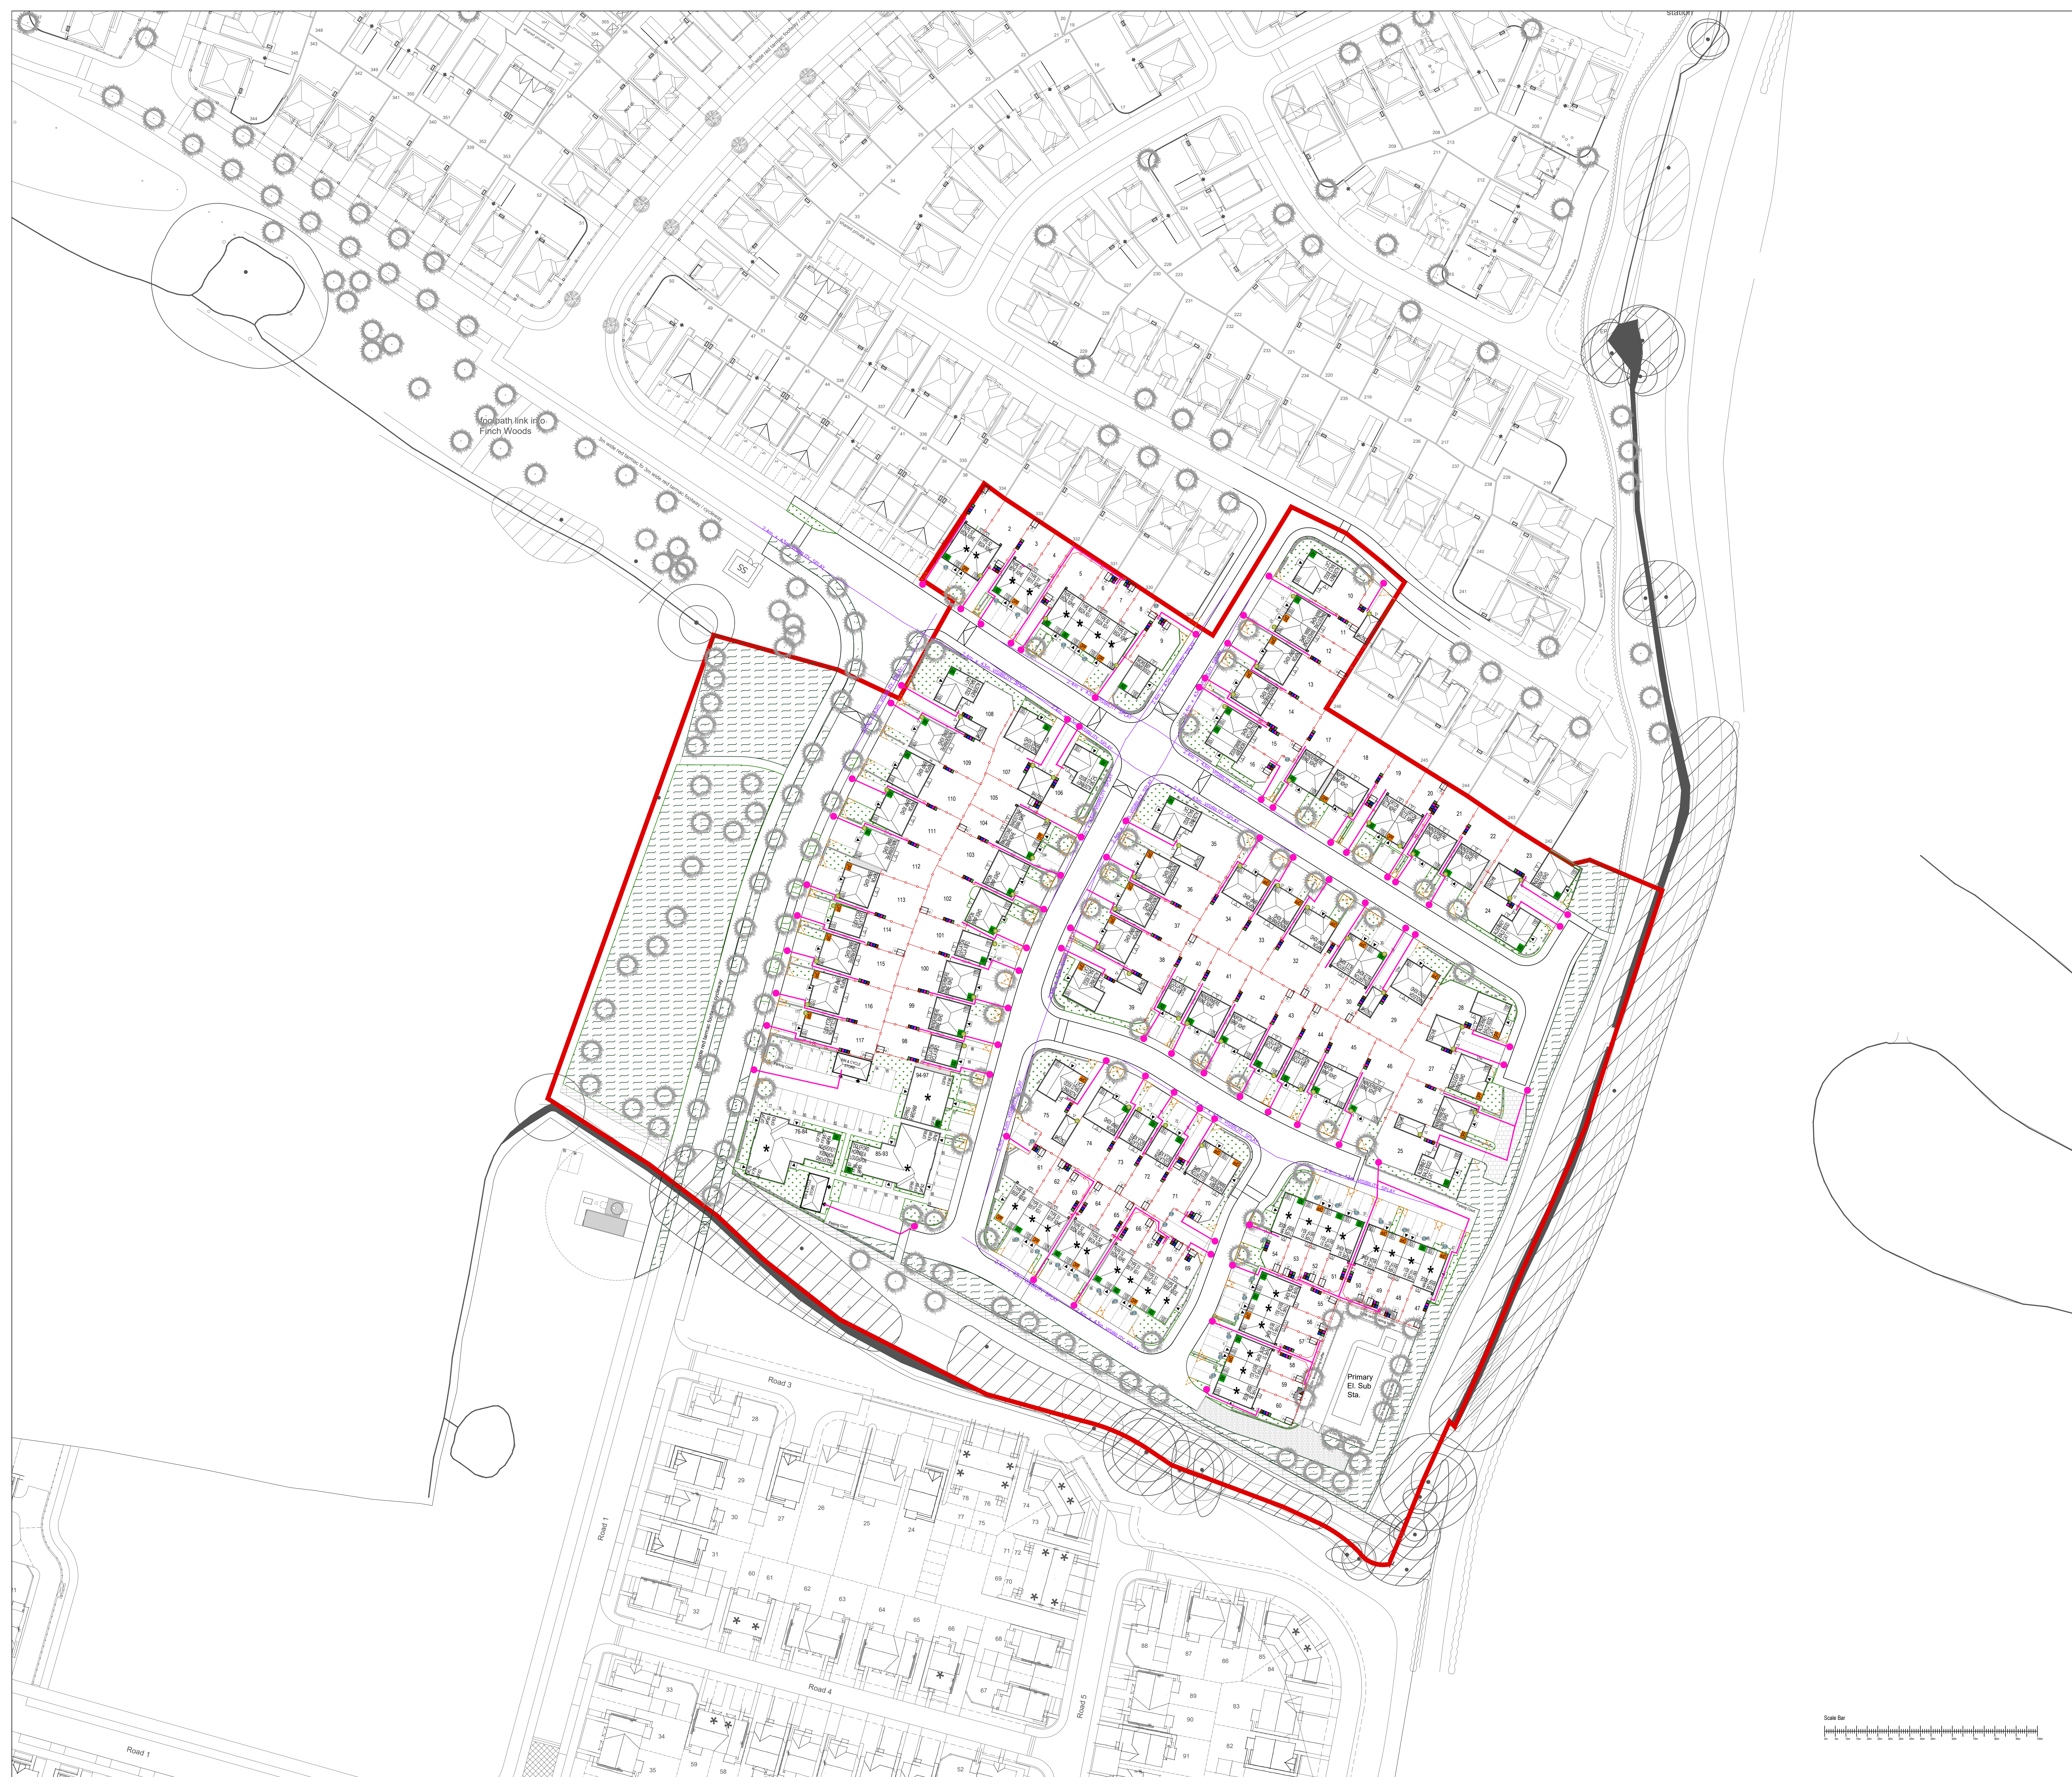

07	Updated to planning layout revision 9	13.05.26	CL
06	Updated to planning layout revision 8	19.02.26	CL
05	Updated to planning layout revision 5	22.12.25	CL
04	Updated to planning layout revision 4	08.12.25	CL
03	Updated to planning layout revision 3	18.11.25	CL
02	Updated to planning layout revision 2	05.11.25	CL
01	Updated to planning layout revision 1	10.10.25	CL
Revision	Description	Date	Revision

Project	Halewood			 BARRATT HOMES	
Description					
Refuse Strategy Plan					
Design By	CL	Date	17.06.25		
		Scale at A0	1:500	Revision	007
Project	Originator	Functional	Statistical	Point	Classification
HA671 - RAH -	XX -	XX -	XX -	DR -	IJD - 793500

Do not scale from this drawing. Work to given dimensions only. Any discrepancies are to be reported to Original
© Barrett Homes L

QR Code
Placeholder
(Does not print)

Scale Bar