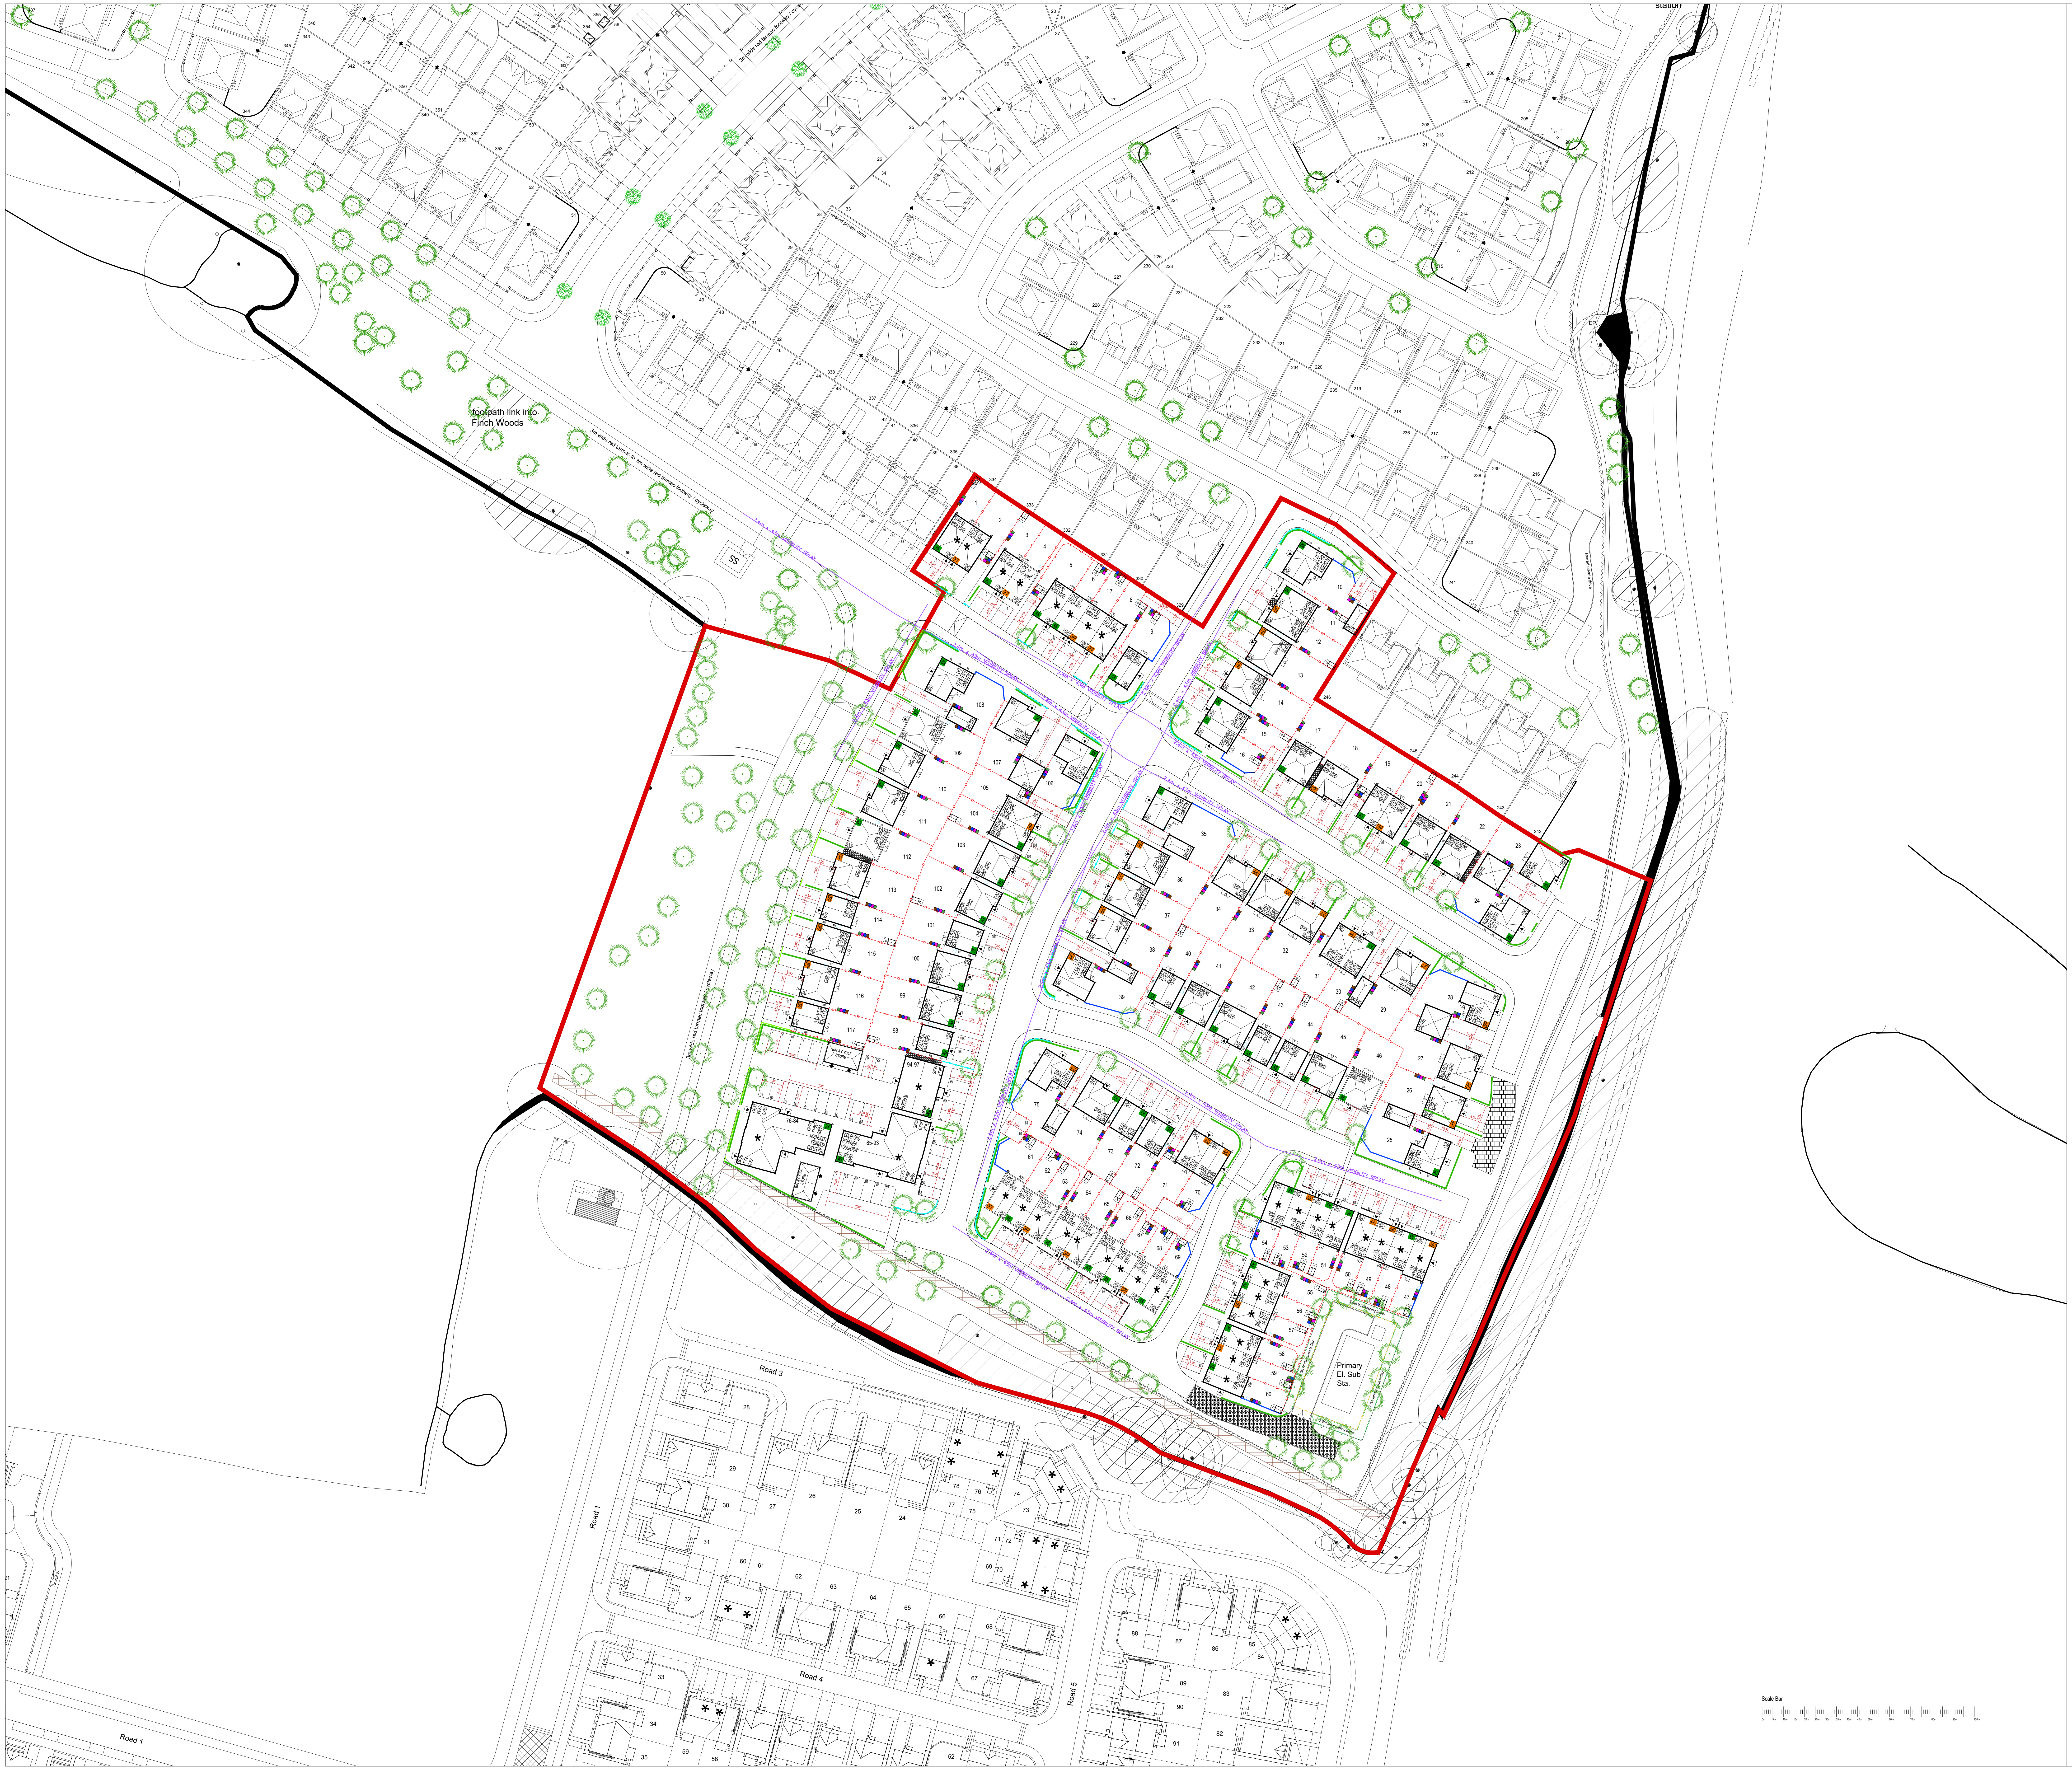

Warning to House Purchasers

Buyers are warned that this is a working drawing and the contents of this drawing may be subject to change during the build process. The layout, form, content, and dimensions specified are included for general guidance only. Finishes or features shown may alter in respect of individual properties. Whilst we make every effort to ensure our drawings are up to date there may from time to time be an unavoidable delay in updating these due to changes in regulations and/or re-planning. Purchasers are advised to check with Sales Adviser whether any alterations have been made to this drawing. The contents of this drawing do not constitute a contract, part of any contract or warranty unless specifically incorporated into the contract. They should not be relied upon for the purposes of entering into a contract to purchase any property.

32.25 Parking Dimensions

Revision	Description	Date	Design By
07	Updated to planning layout revision 9	26.02..26	CL
06	Updated to planning layout revision 8	26.02..26	CL
05	Updated to planning layout revision 5	22.12.25	CL
04	Updated to planning layout revision 4	08.12.25	CL
03	Updated to planning layout revision 3	18.11.25	CL
02	Updated to planning layout revision 2	05.11.25	CL
01	Updated to planning layout revision 1	10.10.25	10.10.25

QR Code
Placeholder
(Does not print)

Project:
Halewood

Description:
Parking Strategy Plan with Dimensions

Design By:	Date:	Scale at A0:	Revision:
CL	17.06.25	1:500	007

Project	Originator	Functional	Spatial	Form	Discipline	Number
HA671	- BAH -	XX	- XX -	DR -	UD -	225002

BARRATT
HOMES

Do not scale from this drawing. Work to given dimensions only. Any discrepancies are to be reported to Originator.

© Barratt Homes Ltd.