



Warning to House Purchasers
Buyers are warned that this is a working drawing and the contents of this drawing may be subject to change during the build process. The layout, form, content, and dimensions specified are intended for general guidance only. Priorities to features shown may alter in respect of individual properties. Whilst we make every effort to ensure our drawings are up to date there may from time to time be an unavoidable delay in updating these due to changes in regulations and/or planning. Purchasers are advised to check with Sales Advisor whether any alterations have been made to this drawing. The contents of this drawing do not constitute a contract, part of any contract or warranty unless specifically incorporated into the contract. They should not be relied upon for the purposes of entering into a contract to purchase any property.

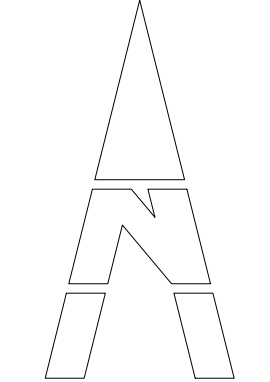

LEGEND :

Indicates Junction Visibility Splays
2.4m x 30m visibility splay

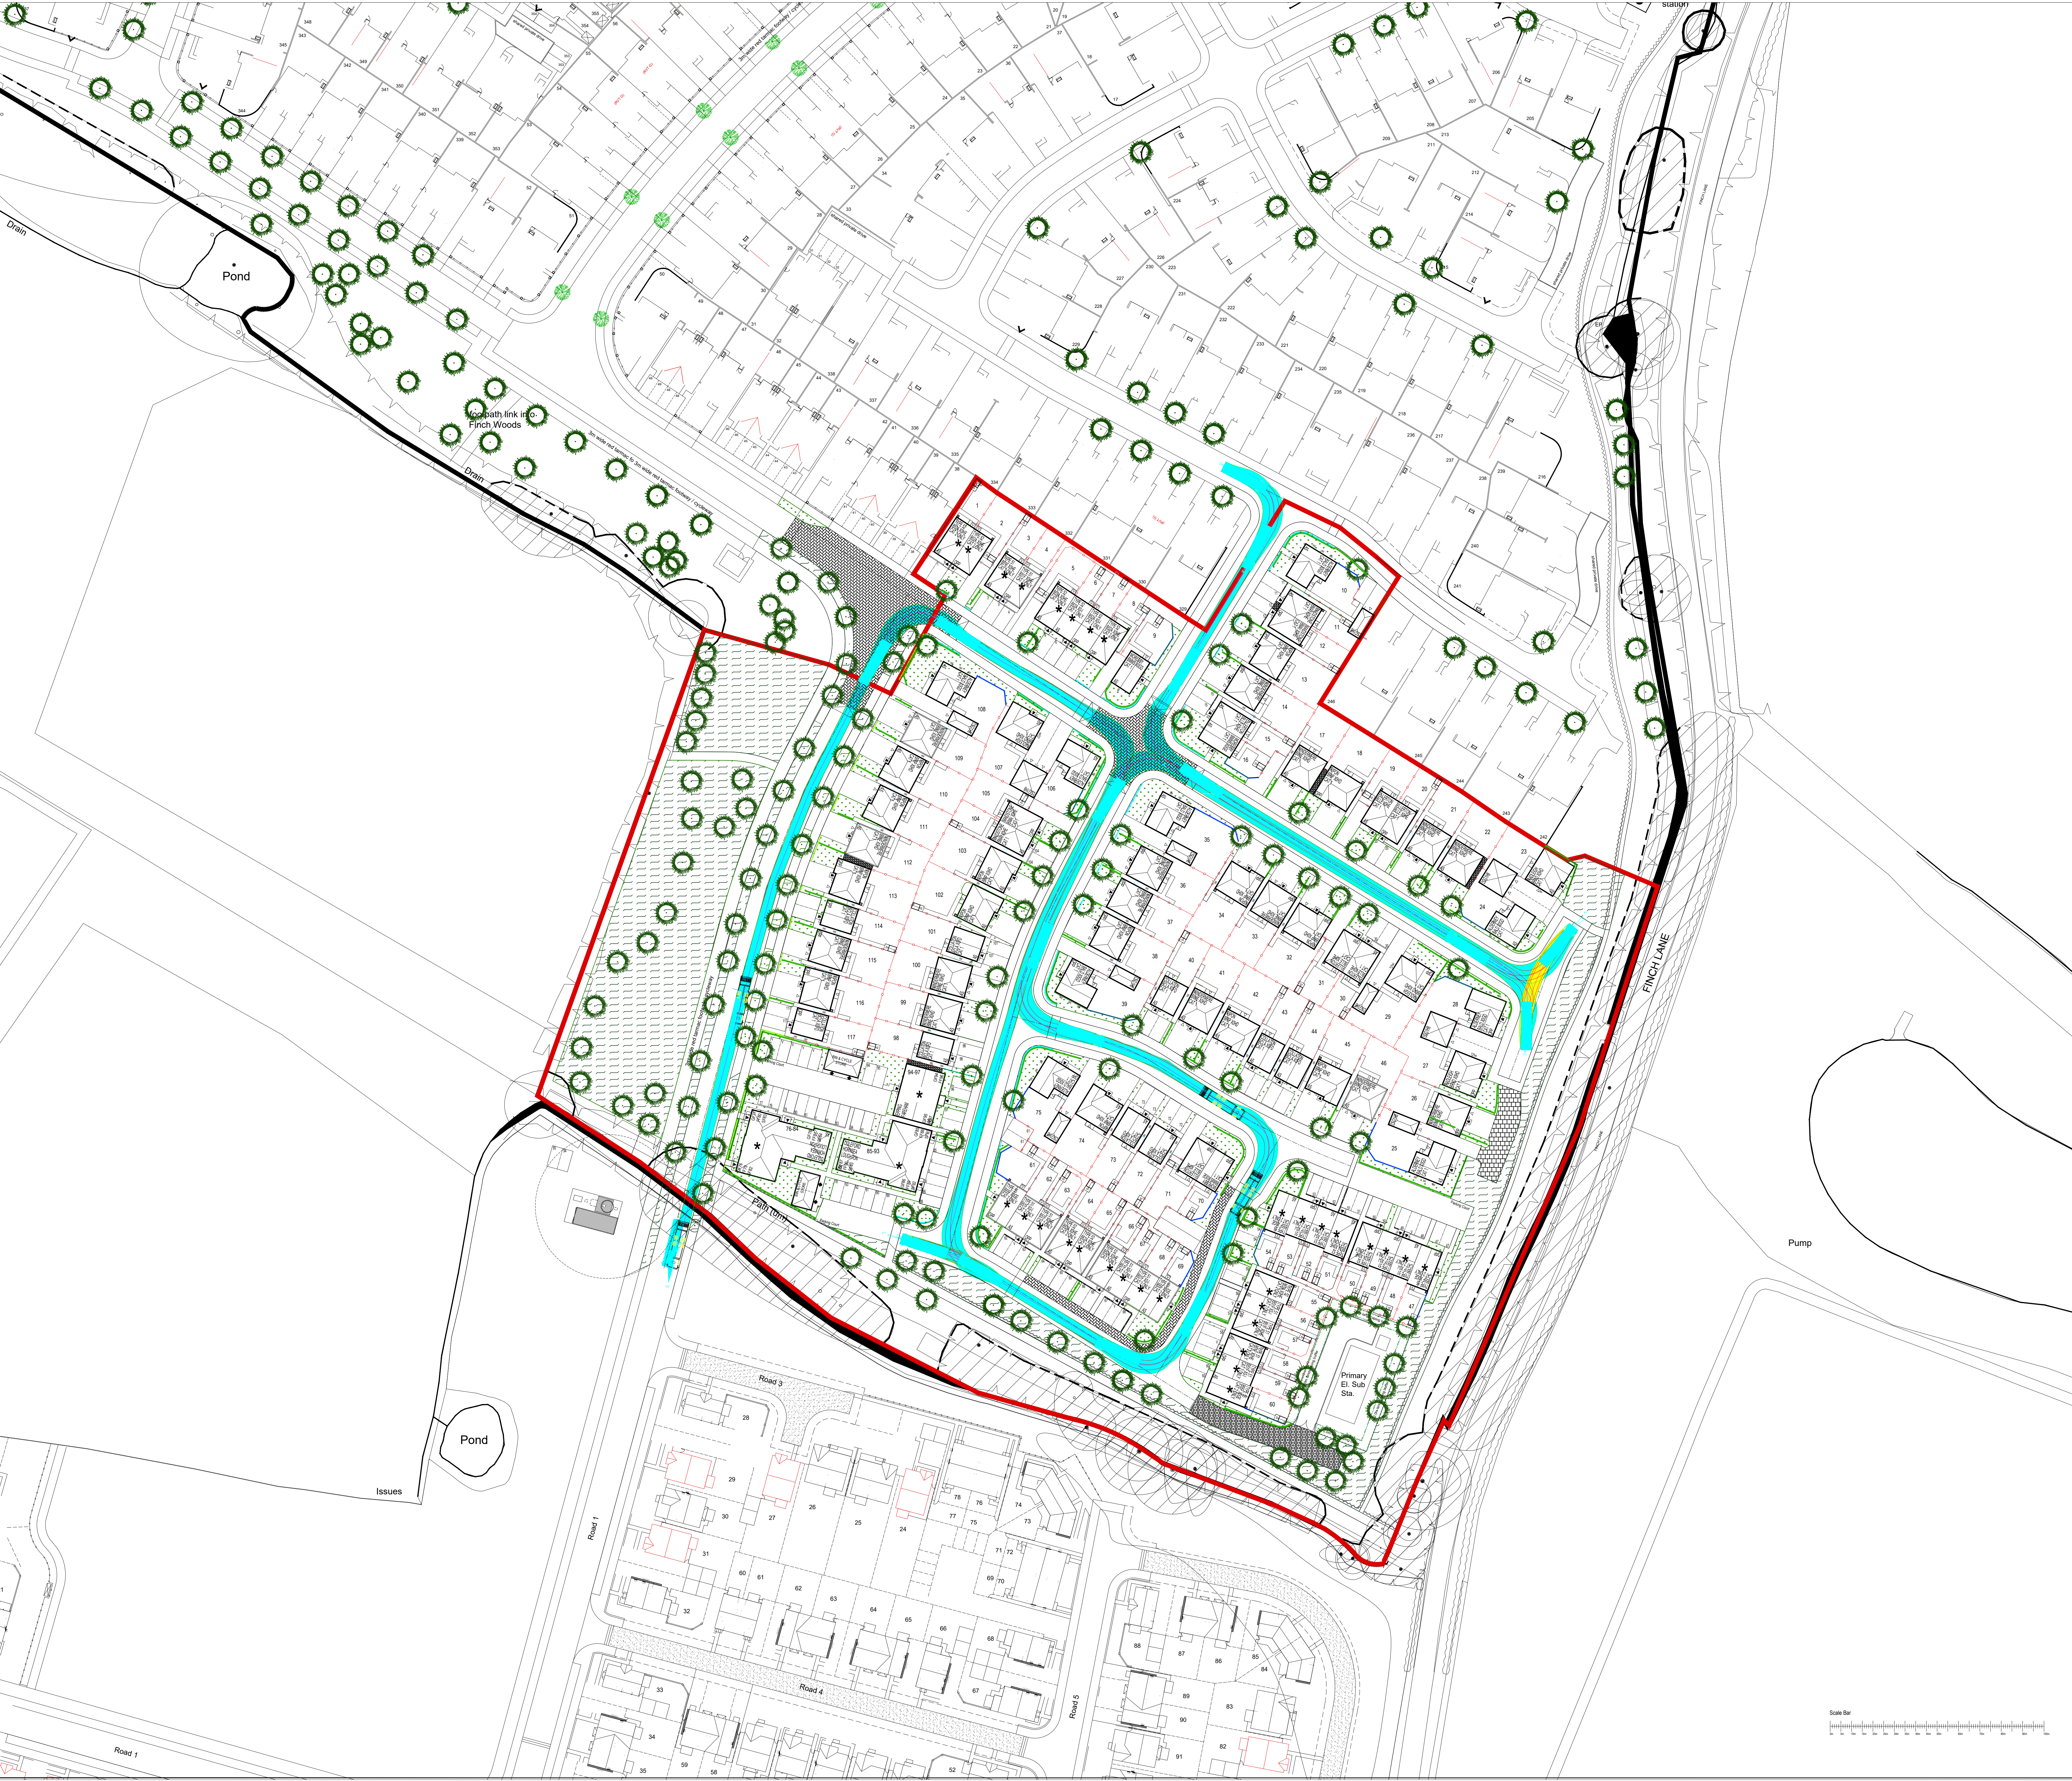

3	Updated Visplay to 30MPH	13.05	CL
2	Updated to Planning Layout Revision 8	02.26	CL
1	Updated to Planning Layout Revision 5	12.25	CL

Revision	Description	Date	Design By
3	Updated Visplay to 30MPH	13.05	CL
2	Updated to Planning Layout Revision 8	02.26	CL
1	Updated to Planning Layout Revision 5	12.25	CL

Project

PLANNING LAYOUT - Vehicle Turning

Design By: CL Date: 12.12.25 Scale at A3: 1:500 Revision: 003

Project: HA671 - BAH - XX - XX - DR - UD - 202004

Do not scale from this drawing. Work to given dimensions only. Any discrepancies are to be reported to Originator.

© Barrett Homes Ltd.