


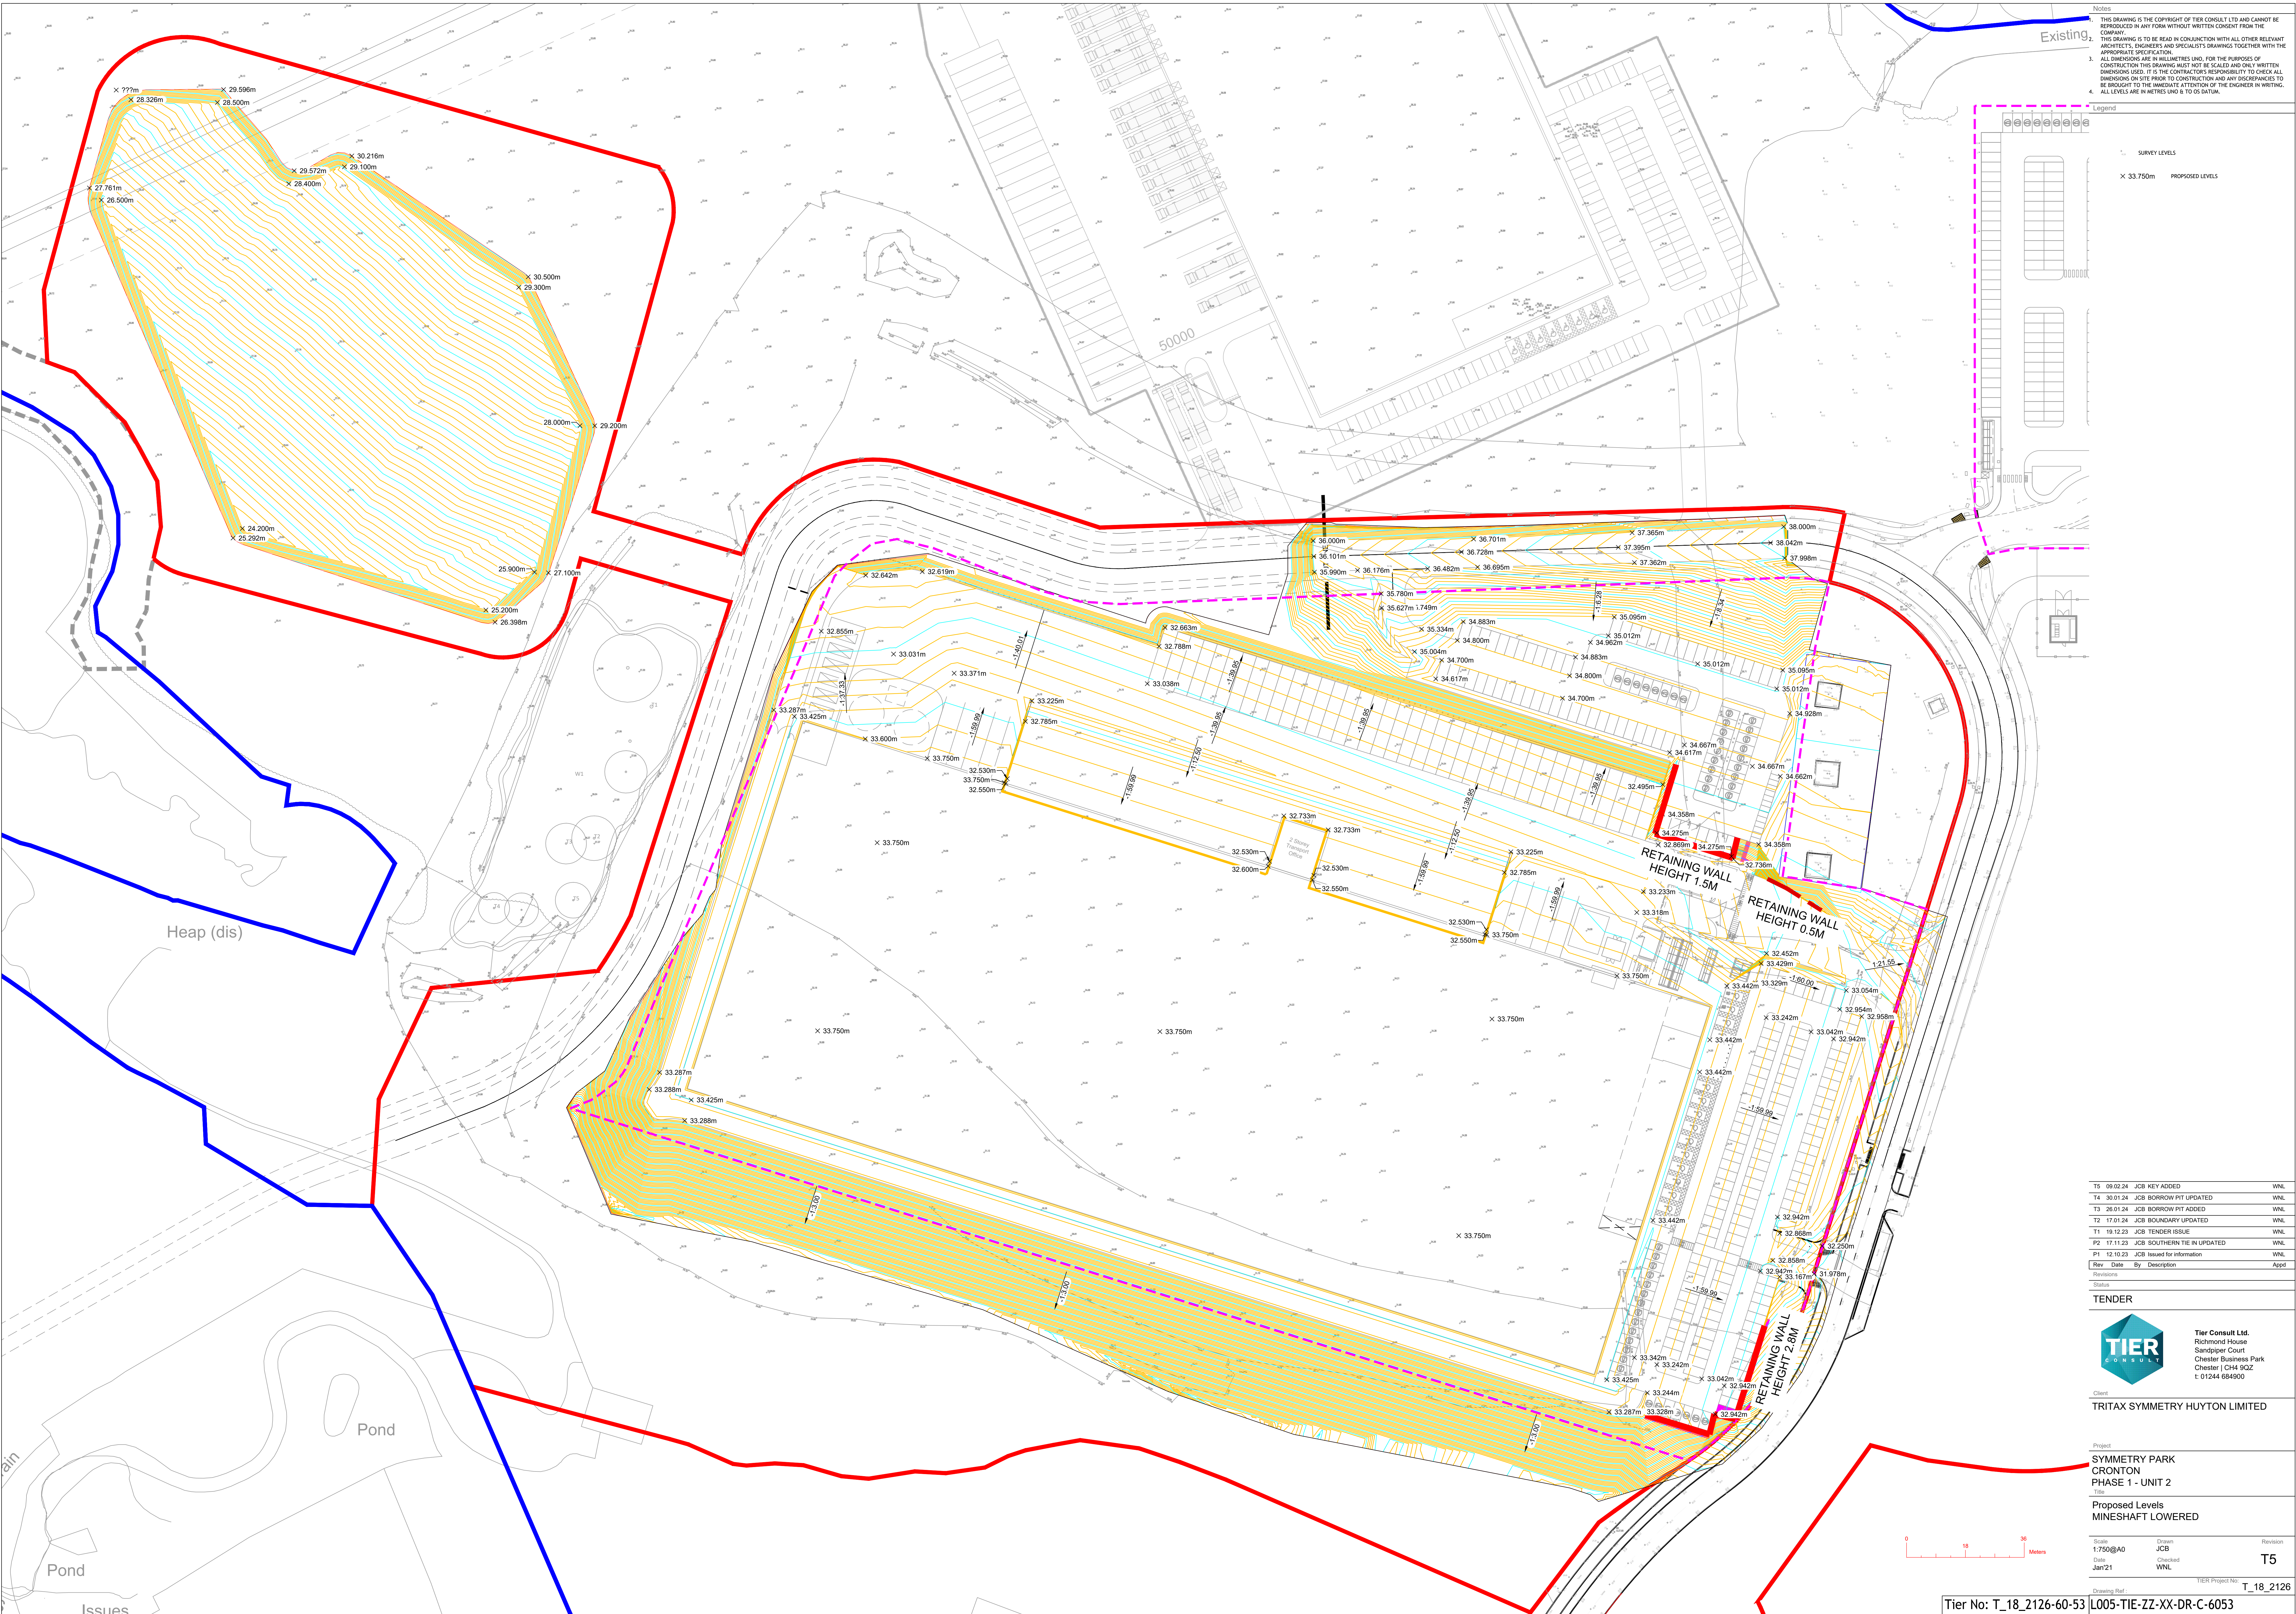

Notes

1. THIS DRAWING IS THE COPYRIGHT OF TIER CONSULT LTD AND CANNOT BE REPRODUCED IN ANY FORM WITHOUT WRITTEN CONSENT FROM THE COMPANY.
2. THIS DRAWING IS TO BE READ IN CONJUNCTION WITH ALL OTHER RELEVANT ARCHITECT'S, ENGINEERS AND SPECIALISTS DRAWINGS TOGETHER WITH THE APPROPRIATE SPECIFICATION.
3. ALL DIMENSIONS ARE IN MILLIMETRES UNLESS OTHERWISE STATED. FOR THE PURPOSES OF CONSTRUCTION THIS DRAWING MUST NOT BE SCALED AND ONLY WRITTEN DIMENSIONS USED. IT IS THE CONTRACTOR'S RESPONSIBILITY TO CHECK ALL DIMENSIONS ON SITE PRIOR TO CONSTRUCTION AND ANY DISCREPANCIES TO BE BROUGHT TO THE IMMEDIATE ATTENTION OF THE ENGINEER IN WRITING.
4. ALL LEVELS ARE IN METRES UNLESS OTHERWISE STATED.

Legend

SURVEY LEVELS
X 33.750m
PROPOSED LEVELS

T5	09.02.24	JCB KEY ADDED	WNL
T4	26.01.24	JCB BORROW PIT UPDATED	WNL
T3	26.01.24	JCB BORROW PIT ADDED	WNL
T2	17.01.24	JCB BOUNDARY UPDATED	WNL
T1	19.12.23	JCB TENDER ISSUE	WNL
P2	17.11.23	JCB SOUTHERN TIE IN UPDATED	WNL
P1	12.10.23	JCB ISSUED FOR INFORMATION	WNL
Rev	Date	By	Description
Revisions			

TENDER



Tier Consult Ltd
Richmond House
Sandpiper Court
Chester Business Park
Chester | CH4 9QZ
t: 01244 684900

Client
TRITAX SYMMETRY HUXTON LIMITED

Project
SYMMETRY PARK
CRONTON
PHASE 1 - UNIT 2

Title
Proposed Levels
MINESHAFT LOWERED

Scale
1:750@A0

Drawn
JCB

Check
WNL

Date
Jan'21

Revision
T5

Tier Project No
T_18_2126

Drawing Ref
L005-TIE-ZZ-XX-DR-C-6053