


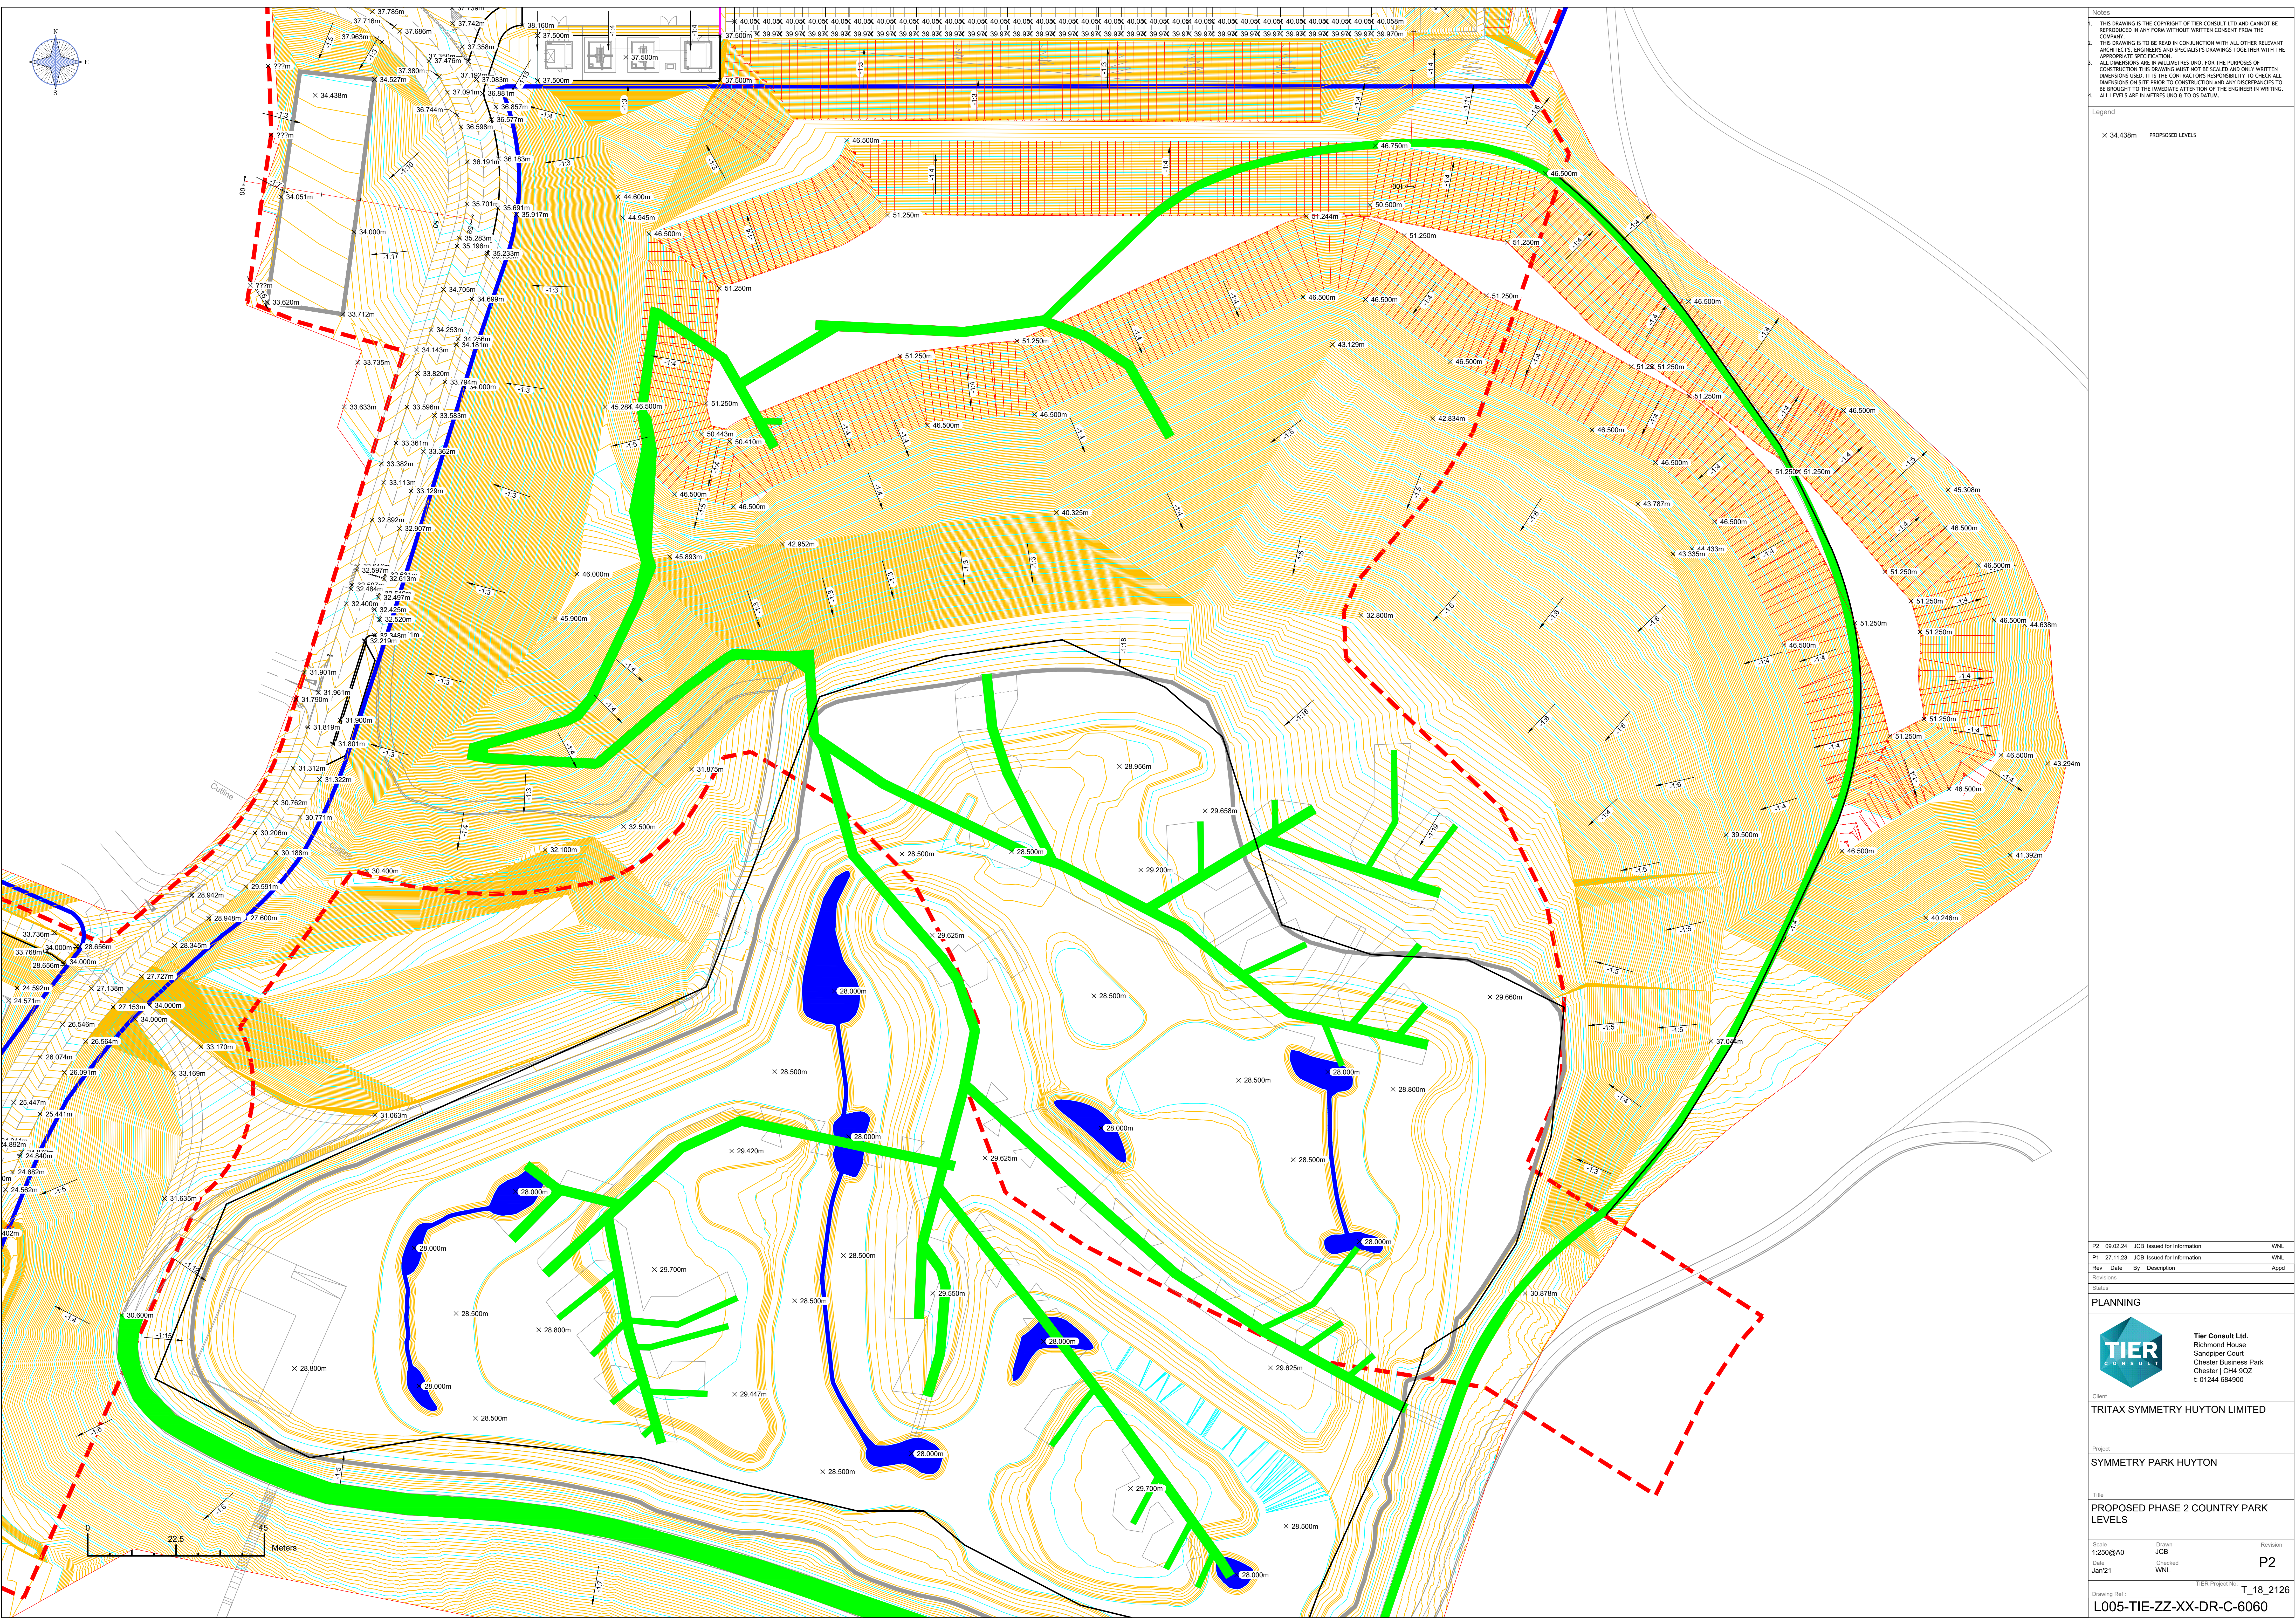

- Notes
1. THIS DRAWING IS THE COPYRIGHT OF TIER CONSULT LTD AND CANNOT BE REPRODUCED IN ANY FORM WITHOUT WRITTEN CONSENT FROM THE COMPANY.
 2. THIS DRAWING IS TO BE READ IN CONJUNCTION WITH ALL OTHER RELEVANT ARCHITECTS', ENGINEERS AND SPECIALISTS DRAWINGS TOGETHER WITH THE APPROPRIATE SPECIFICATION.
 3. ALL DIMENSIONS ARE IN METRES UNLESS OTHERWISE STATED. FOR THE PURPOSES OF CONSTRUCTION THIS DRAWING MUST NOT BE SCALED AND ONLY WRITTEN DIMENSIONS USED. IT IS THE CONTRACTORS RESPONSIBILITY TO CHECK ALL DIMENSIONS ON SITE PRIOR TO CONSTRUCTION AND ANY DISCREPANCIES TO BE BROUGHT TO THE IMMEDIATE ATTENTION OF THE ENGINEER IN WRITING.
 4. ALL LEVELS ARE IN METRES UNLESS OTHERWISE STATED.

Legend

X 34.438m PROPOSED LEVELS

P2	09.02.24	JCB	Issued for information	WNL
P1	27.11.23	JCB	Issued for information	WNL
Rev	Date	By	Description	Appd
Revisions				
Status				
PLANNING				
TIER CONSULT Tier Consult Ltd Richmond House Sandpiper Court Chester Business Park Chester CH4 9QZ T: 01244 684900				
Client				
TRITAX SYMMETRY HUYTON LIMITED				
Project				
SYMMETRY PARK HUYTON				
Title				
PROPOSED PHASE 2 COUNTRY PARK LEVELS				
Scale	1:250@A0	Drawn	JCB	Revision
Use	Jan'21	Checked	WNL	P2
Drawing Ref				
L005-TIE-ZZ-XX-DR-C-6060				
TIER Project No				
T_18_2126				