
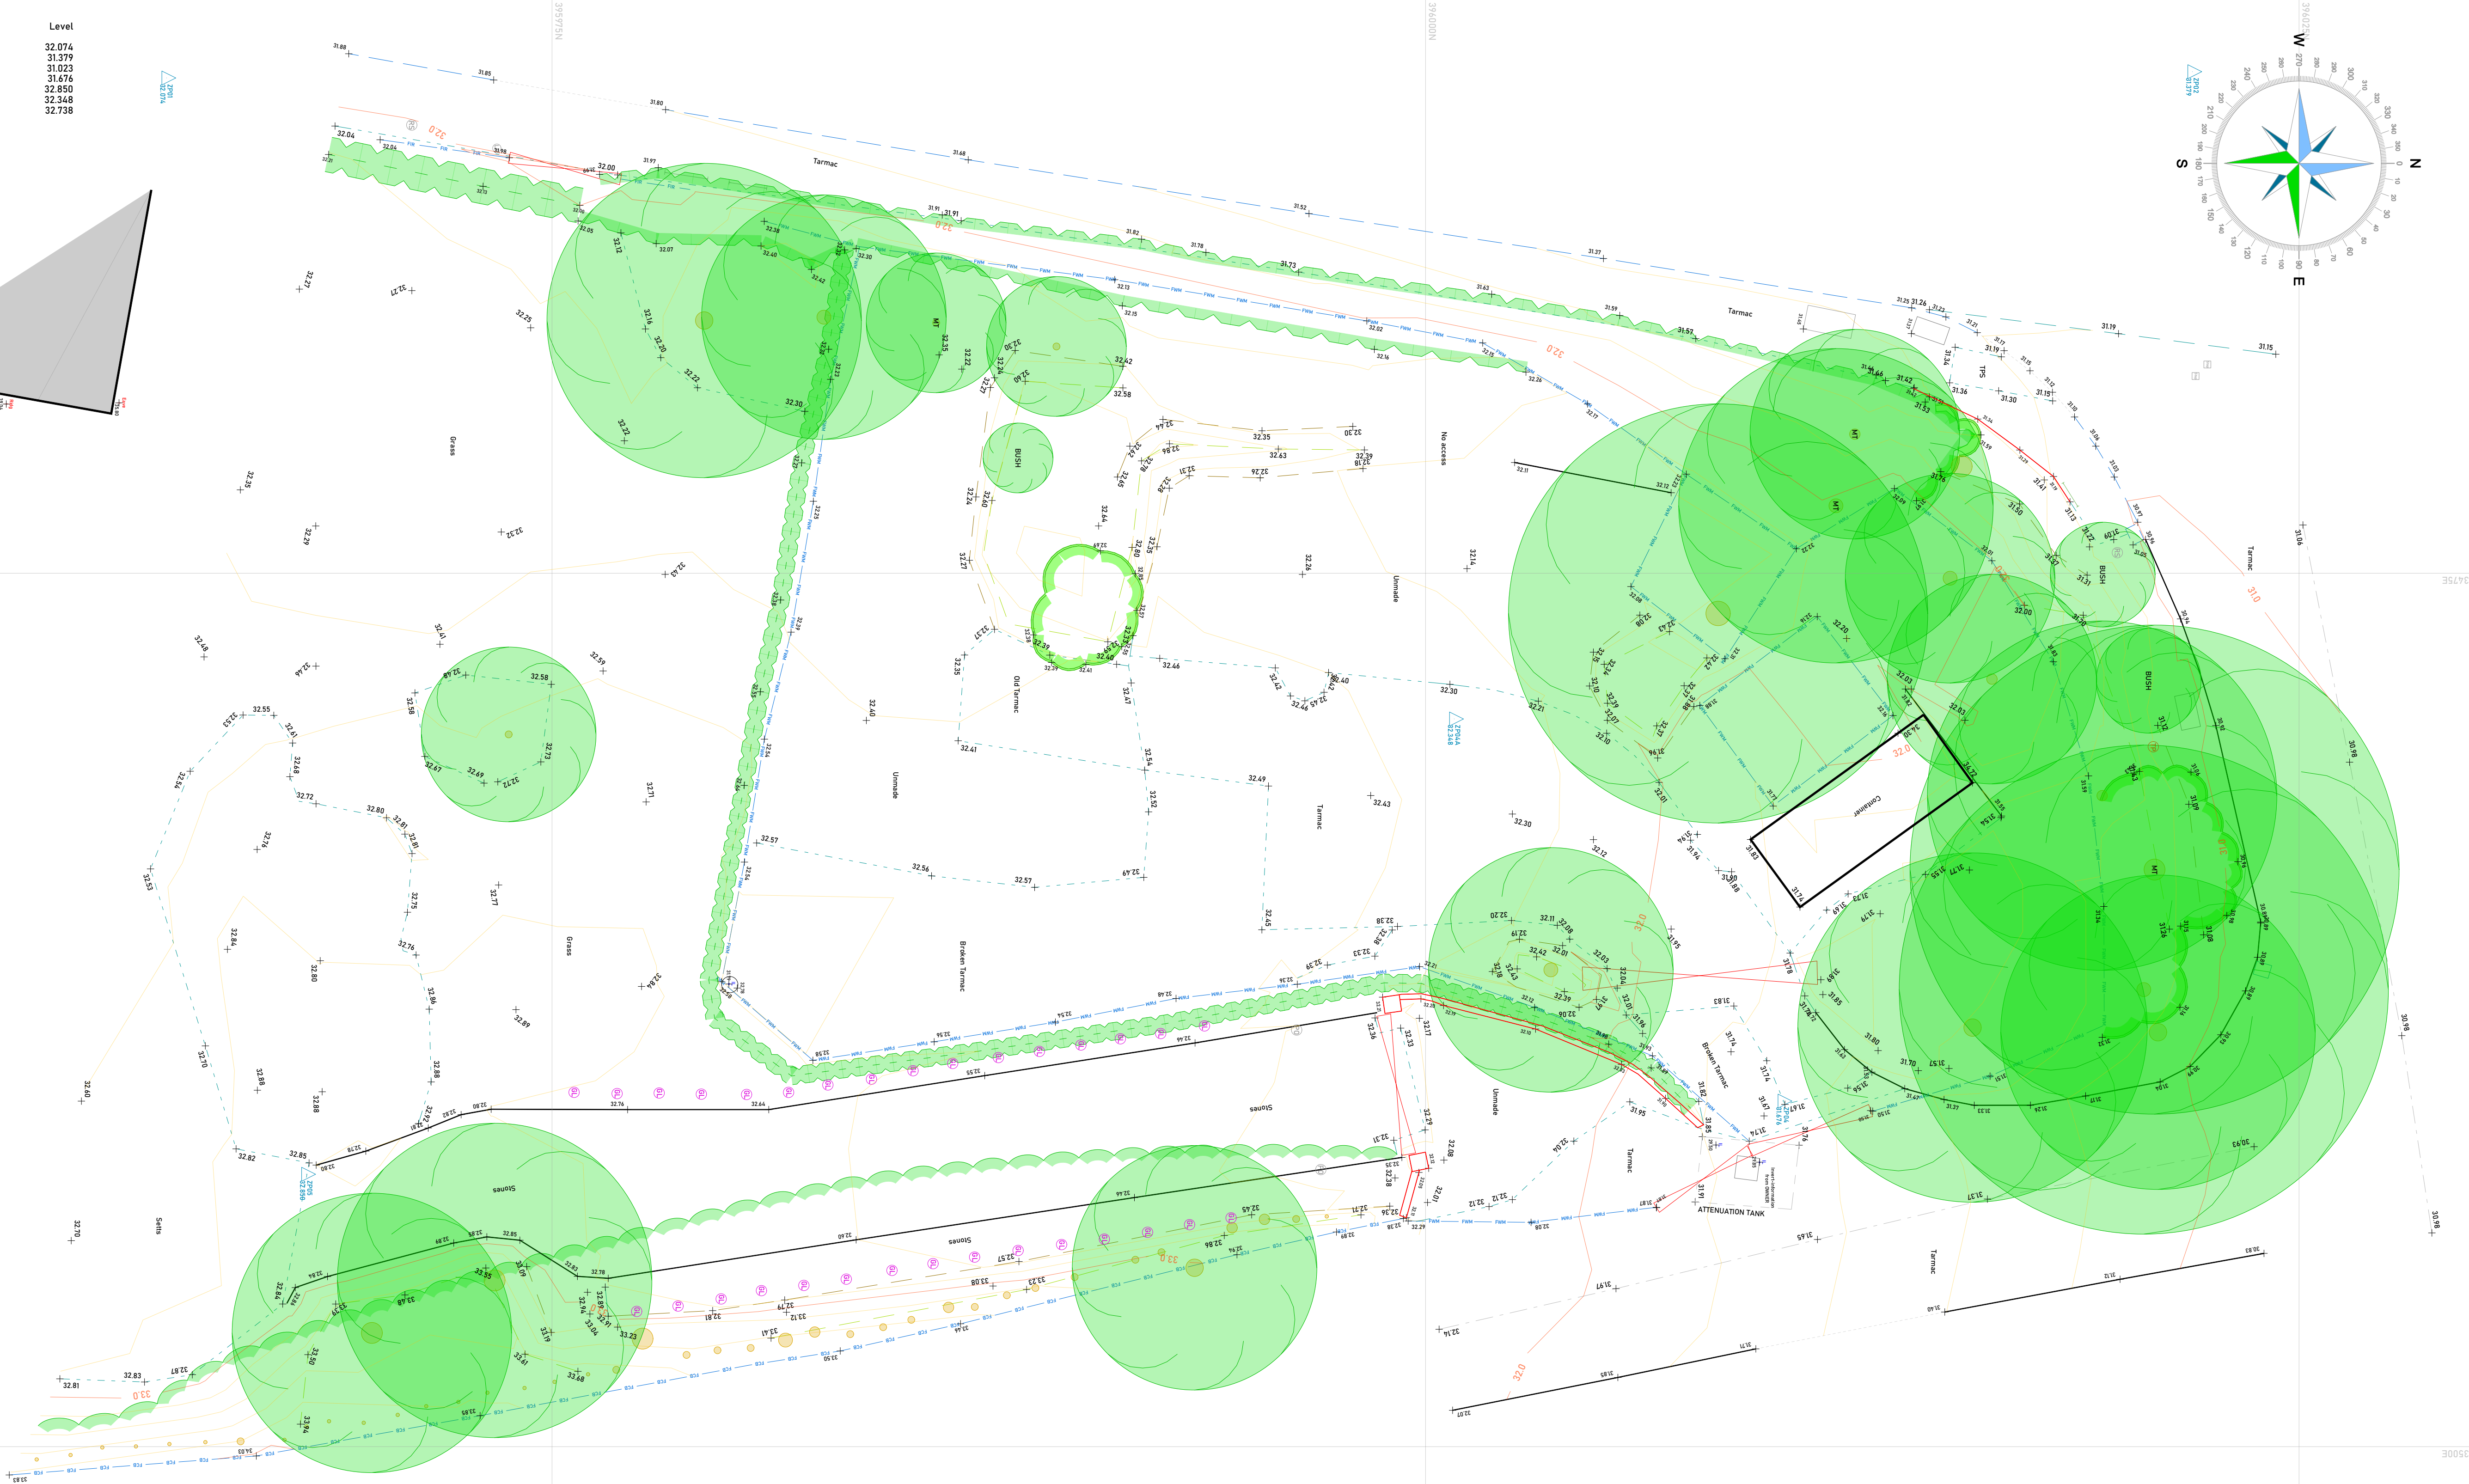
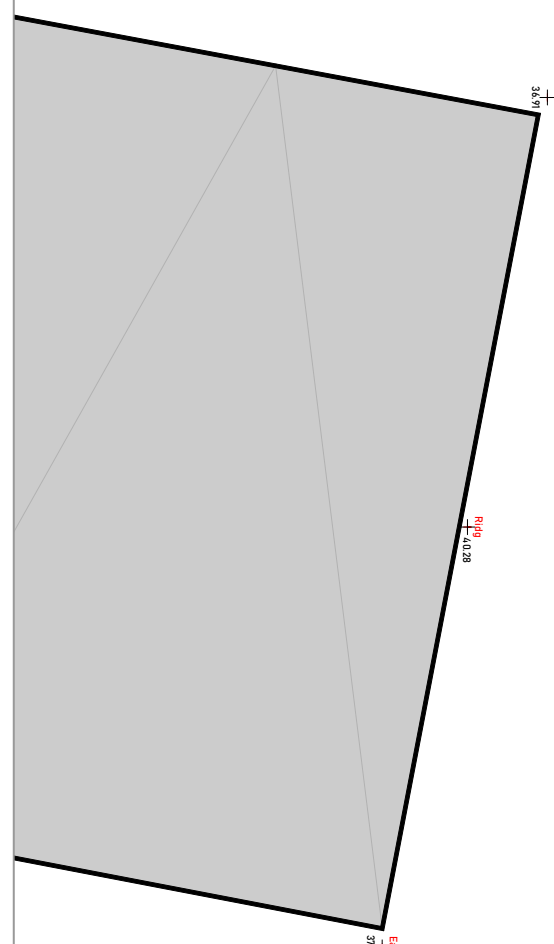
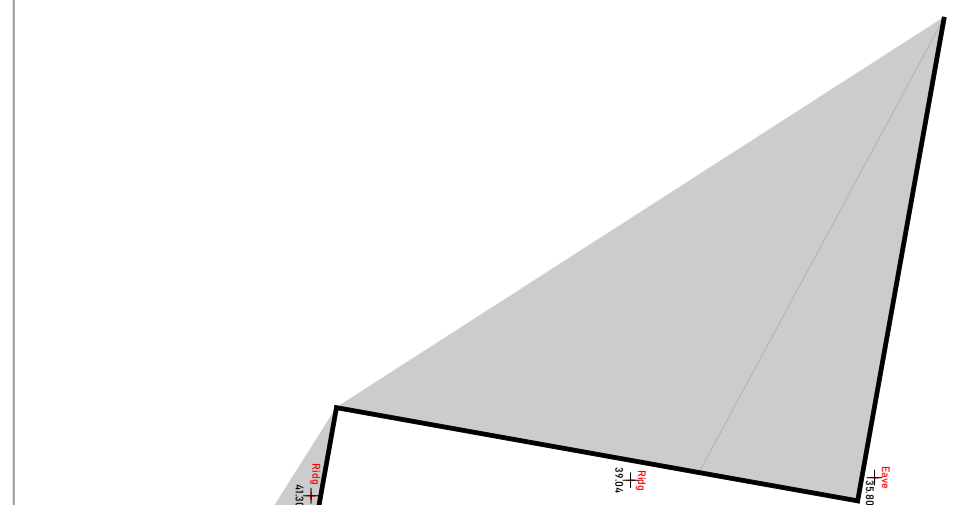


Station	Easting	Northing	Level
ZP01	343460.824	395963.966	32.074
ZP02	343460.644	396021.950	31.379
ZP03	343495.639	396031.904	31.023
ZP04	343490.108	396010.221	31.676
ZP05	343492.203	395967.966	32.850
ZP04A	343479.171	396000.820	32.348
ZP05A	343496.914	395957.314	32.738

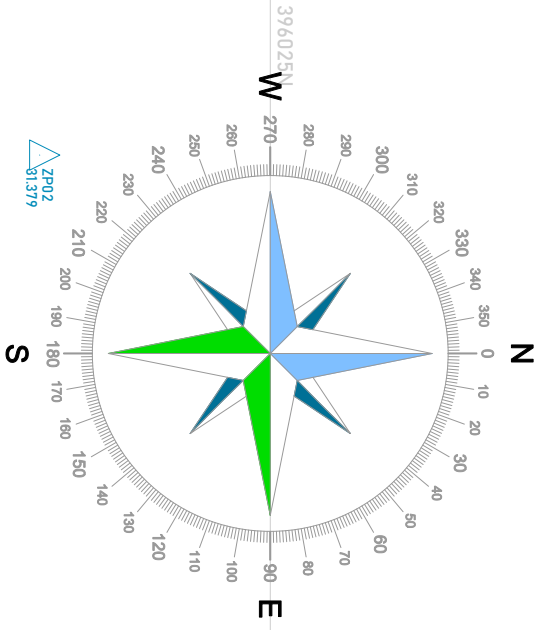

Building	Drop Kerb	Ditch Bottom	Contours - Minor	Fence	Fence Iron Rail	Fence Wire Mesh	Footpath	Hedge	Wall	Gully	Bus Stop	Down Pipe	Gas Meter	Monitoring Point	Rodding Eye	Telegraph Pole	Level - Spot	Level - Bed
Building Open Sided	Pin Kerb	Ditch Centre	Contours - Major	Fence Close Board	Fence Open Board	Fence Safety	Plant (Industrial)	Vegetation Extents	Wall Top	Kerb Outlet	Bin	Earthling Rod	Ground Light	Mile Post	Road Sign	Traffic Light	Level - Eave	Level - Threshold
Building Ruin	Road Edge	Ditch Top	Culvert	Fence Chain Link	Fence Post & Chain	Fence Palisade	Pipe	Tree	Wall Retaining	Manhole	Borehole	Electric Post	Gully	Marker Post	Sign	Trial Pit	Level - Ridge	Level - Floor
Building Canopy	Cliff Edge	Embankment Bottom	Drain Edge	Fence Concrete Panel	Fence Post & Rail	Fence Corrugated	Ramp	Tree Canopy Extents	Overhead Cable		Bullard	Electric Lamp Post	Junction Box	Parking Meter	Stop Tap	Wash Out	Level - Invert	Level - Top Of Hedge
Channel	Change Of Surface	Embankment Top	Water Edge	Fence Corrugated	Fence Post & Wire	Fence Hand Rail	Steps		Overhead Telecom		CCTV Camera	Flood Light	Inspection Chamber	Stop Valve	Stop Valve	Water Meter	Level - Cover	Level - Top Of Fence
Kerb Top	Concrete	Grid	Weir	Fence Hand Rail			Tank		Overhead Electric		Cable Stay	Gas Valve	Lamp Post	Pipe	CCTV Cover	Window Sample	Level - Water	Level - Top Of Wall

Project	Knosley Manor
Drawing Title	Topographical Survey
Drawing Number	10520_001_1
Revision	-
Scale @ A1	1:100
Client	xxx
Date	November, 2023
Surveyor	ZP
Drawn by	ZP
Checked by	NB

Revision Notes		
Rev	Date	Comments
-	-	-

Drawing Notes
Survey undertaken on the 19th of October, 2023.

Coordinated to National Grid (OSGB36(15)) using GPS via the Smartnet RTK system, levels to OS Datum via geoid OSGM15GB.

Survey centred upon station ZP02 with a true bearing to station ZP01.


It should be noted that features only visible at the time of survey will be detailed. Any omissions of data due to excessive vegetation overgrowth, parked vehicles or inaccessible areas, are beyond TSH's control and therefore TSH cannot be held liable for.




THE SURVEY HOUSE

The Survey House Ltd
3 Well House Barns
Chester Road
Chester
CH4 0DH

Tel: 01244 955 599
Email: office@thesurveyhouse.co.uk
www.thesurveyhouse.co.uk

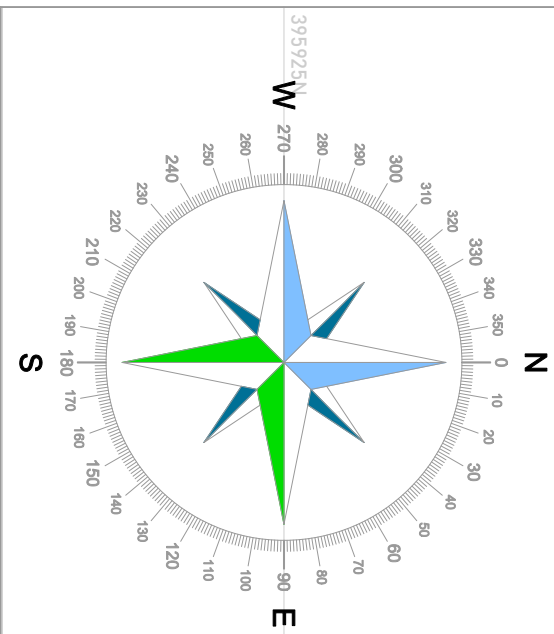

Station	Easting	Northing	Level
ZP01	343460.824	395963.966	32.074
ZP02	343460.644	396021.950	31.379
ZP03	343495.639	396031.904	31.023
ZP04	343490.108	396010.221	31.676
ZP05	343492.203	395967.966	32.850
ZP04A	343479.171	396000.820	32.348
ZP05A	343496.914	395957.314	32.738

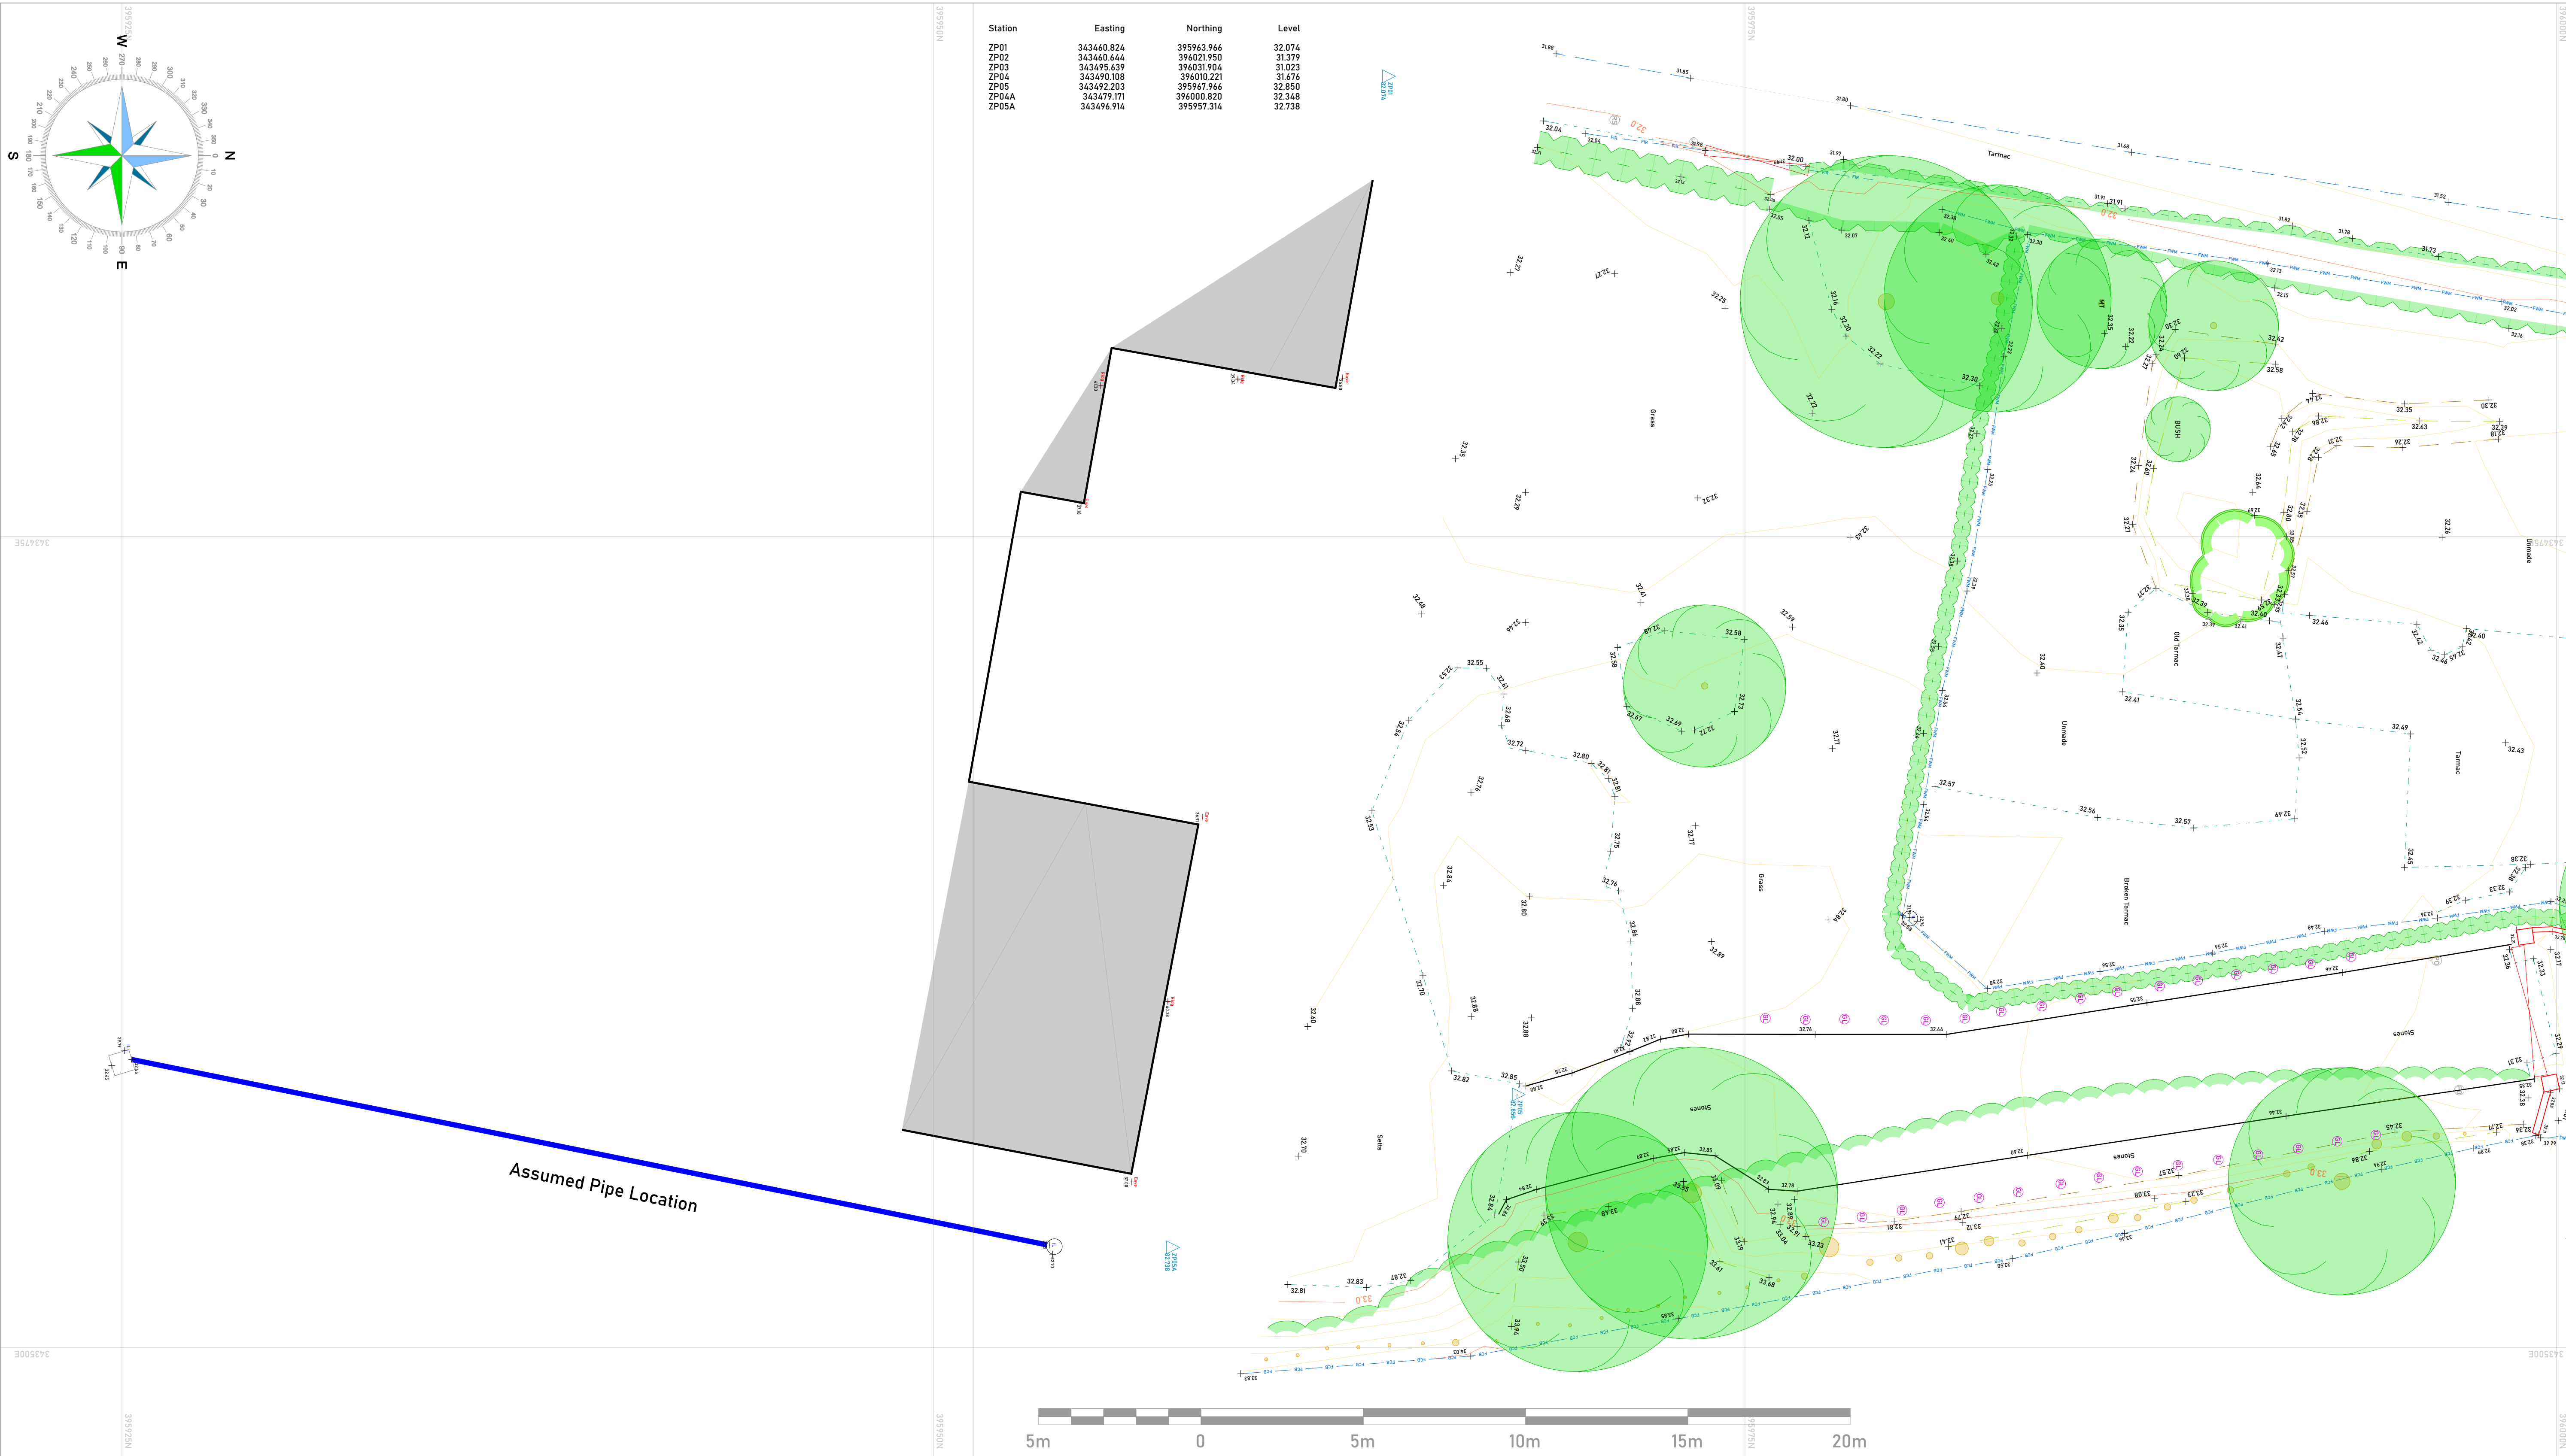

Building	Drop Kerb	Ditch Bottom	Contours - Minor	Fence	Fence Iron Rail	Fence Wire Mesh	Footpath	Hedge	Wall	Gully	Bus Stop	Down Pipe	Gas Meter	Monitoring Point	Rodding Eye	Telegraph Pole	Level - Spot	Level - Bed
Building Open Sided	Pin Kerb	Ditch Centre	Contours - Major	Fence Close Board	Fence Open Board	Fence Safety	Plant (Industrial)	Vegetation Extents	Wall Top	Kerb Outlet	Bin	Earthling Rod	Ground Light	Mile Post	Road Sign	Traffic Light	Level - Eave	Level - Threshold
Building Ruin	Road Edge	Ditch Top	Culvert	Fence Chain Link	Fence Post & Chain	Fence Palisade	Pipe	Tree Canopy Extents	Wall Retaining	Manhole	Borehole	Electric Post	Gully	Marker Post	Sign	Trail Pit	Level - Ridge	Level - Floor
Building Canopy	Cliff Face	Embankment Bottom	Drain Edge	Fence Concrete Panel	Fence Concrete Panel	Fence Crash Barrier	Ramp		Overhead Cable		Bullard	Electric Lamp Post	Junction Box	Parking Meter	Stop Tap	Wash Out	Level - Invert	Level - Top Of Hedge
Kerb Top	Change Of Surface	Embankment Top	Water Edge	Fence Corrugated	Fence Post & Rail	Gate	Steps		Overhead Telecom		CCTV Camera	Flood Light	Inspection Chamber	Post	Stop Valve	Water Meter	Level - Cover	Level - Top Of Fence
	Concrete	Grid	Weir	Fence Hand Rail	Fence Post & Wire	Slit	Tank		Overhead Electric		Cable Stay	Gas Valve	Lamp Post	Pipe	CCTV Cover	Window Sample	Level - Water	Level - Top Of Wall

Project	Knosley Manor
Drawing Title	Topographical Survey
Drawing Number	10520_001_2
Revision	-
Scale @ A1	1:100
Client	xxx
Date	November, 2023
Surveyor	ZP
Drawn by	ZP
Checked by	NB

Revision Notes		
Rev	Date	Comments
-	-	-

Drawing Notes

Survey undertaken on the 19th of October, 2023.

Coordinated to National Grid (OSGB36(15)) using GPS via the Smartnet RTK system, levels to OS Datum via geoid OSGB15GB.

Survey centred upon station ZP02 with a true bearing to station ZP01.

It should be noted that features only visible at the time of survey will be detailed. Any omissions of data due to excessive vegetation overgrowth, parked vehicles or inaccessible areas, are beyond TSH's control and therefore TSH cannot be held liable for.

10520_001_2	10520_001_1
-------------	-------------



THE SURVEY HOUSE

The Survey House Ltd
3 Well House Barns
Chester
CH4 0DH

Tel: 01244 955 599
Email: office@thesurveyhouse.co.uk
www.thesurveyhouse.co.uk