

150 mm x 77 mm C 24 RAFTERS
@ 1600 mm CENTRES.

MONO PITCHED VERGE TILE


BOTH ROOFS:- REDLAND RENOWN
ROOFING TILES ON 50mm x 40mm
BATTENS, ON BRASSHIER FELT,
ON 170mm x 72mm C 24
RAFTERS @ 1600 mm CENTRES.
RAFTERS END SMOOTHESED TO
WALL PLATES TOP AND BOTTOM
AND UNDER DRAWN WITH 13mm
THICK PLY WOOD TO RAFTER
SOFFITS, 100 mm THICK
DENSE KINGSPAN IN SITUATION
BETWEEN RAFTERS.

100 mm THICK CONCRETE SLAB ON
100 mm THICK DENSE KINGSPAN
INSULATION ON 1200 GAUGE
POLYTHENE SHEETING ON
WELL COMPACTED SAND BINDER
CRUSHER RUN


CODE 4 LEAD WORK

FOUNDATION OFF SUITABLE
LOAD BEARING SUB STRATA.
TRIAL HOLE TO BE DUG TO
ASCERTAIN DEPTH NEEDED

elevations

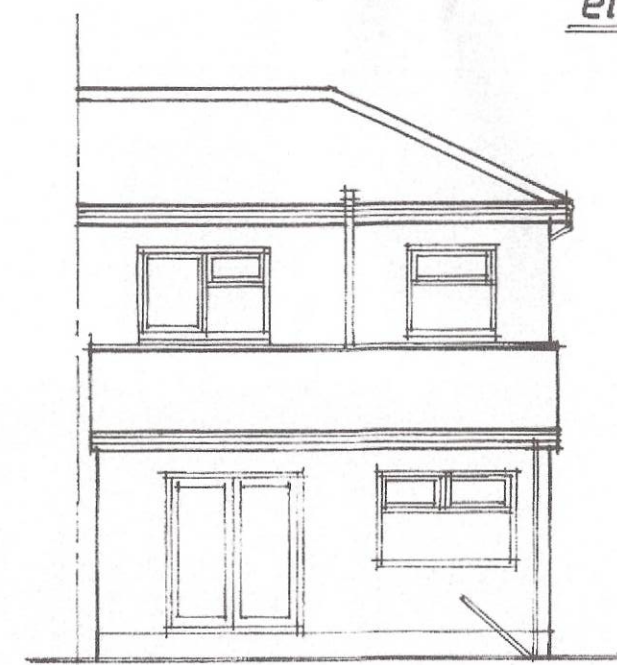


existing

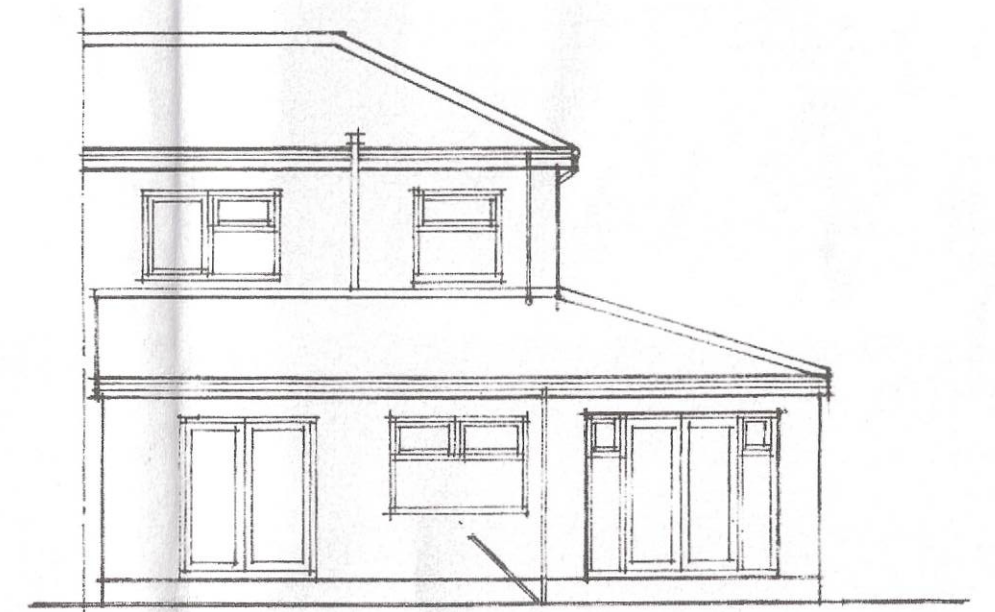


proposed


rear

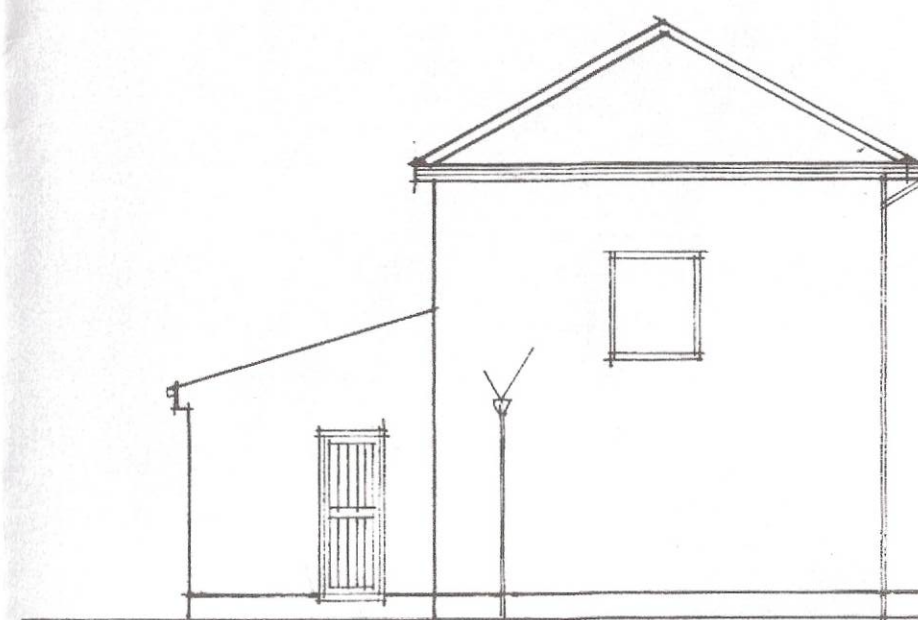

existing

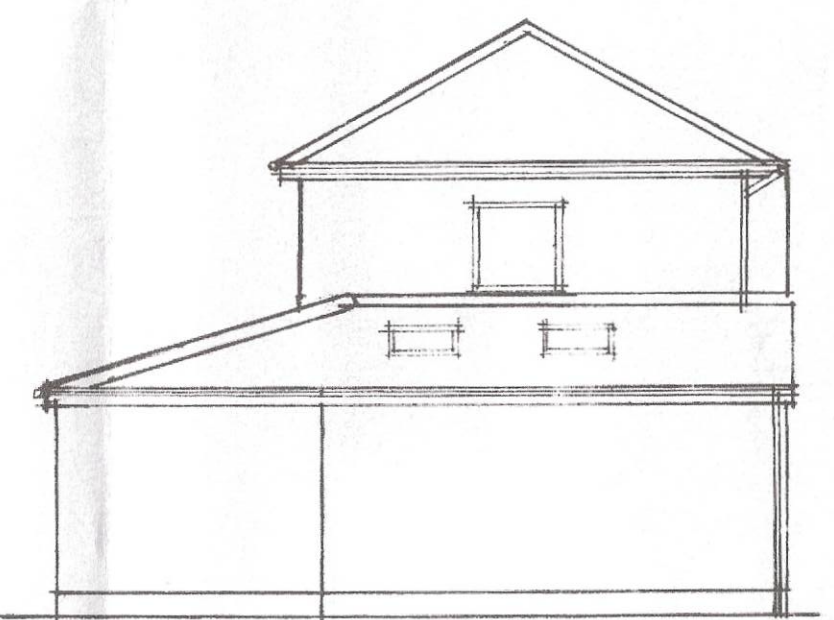

side proposed

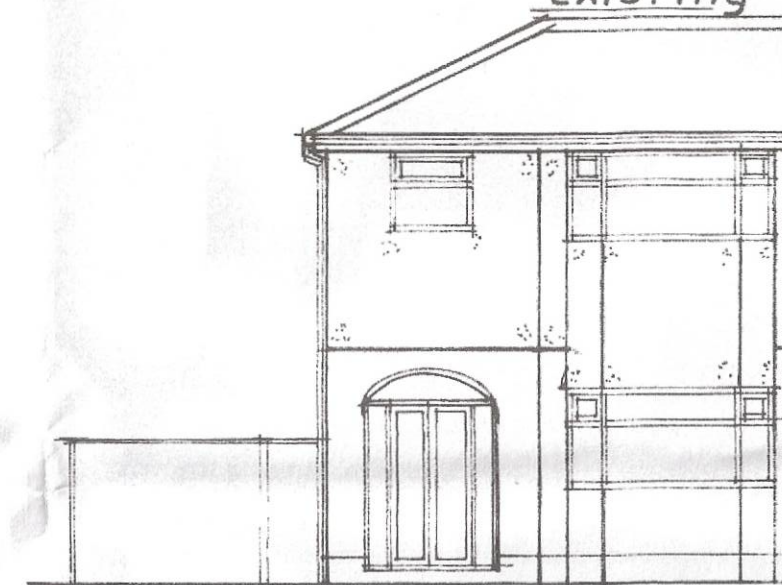

existing




proposed

front

ALL NEW BRICKWORK TO MATCH
EXISTING.
REDLAND RENOWN ROOF TILES
TO NEW ROOFS.

AMENDED PLAN

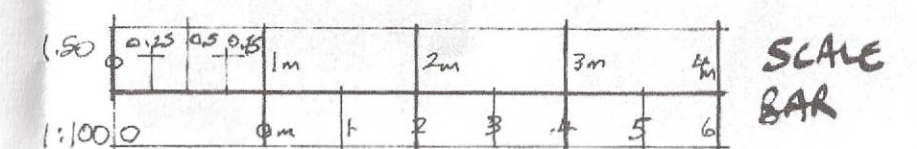


(A)

EXTENSION PROJECTION@ REAR REDUCED TO 3600 mm AND HIPPED
RAFTER INTRODUCED. WINDOW TO FRONT ELEVATION ALTERED. (PLANNING REQUEST 29/JUNE 2021)

Handwritten signature

N° 49 EDGEMOOR DRIVE LIVERPOOL L10 1LP

GROUND FLOOR

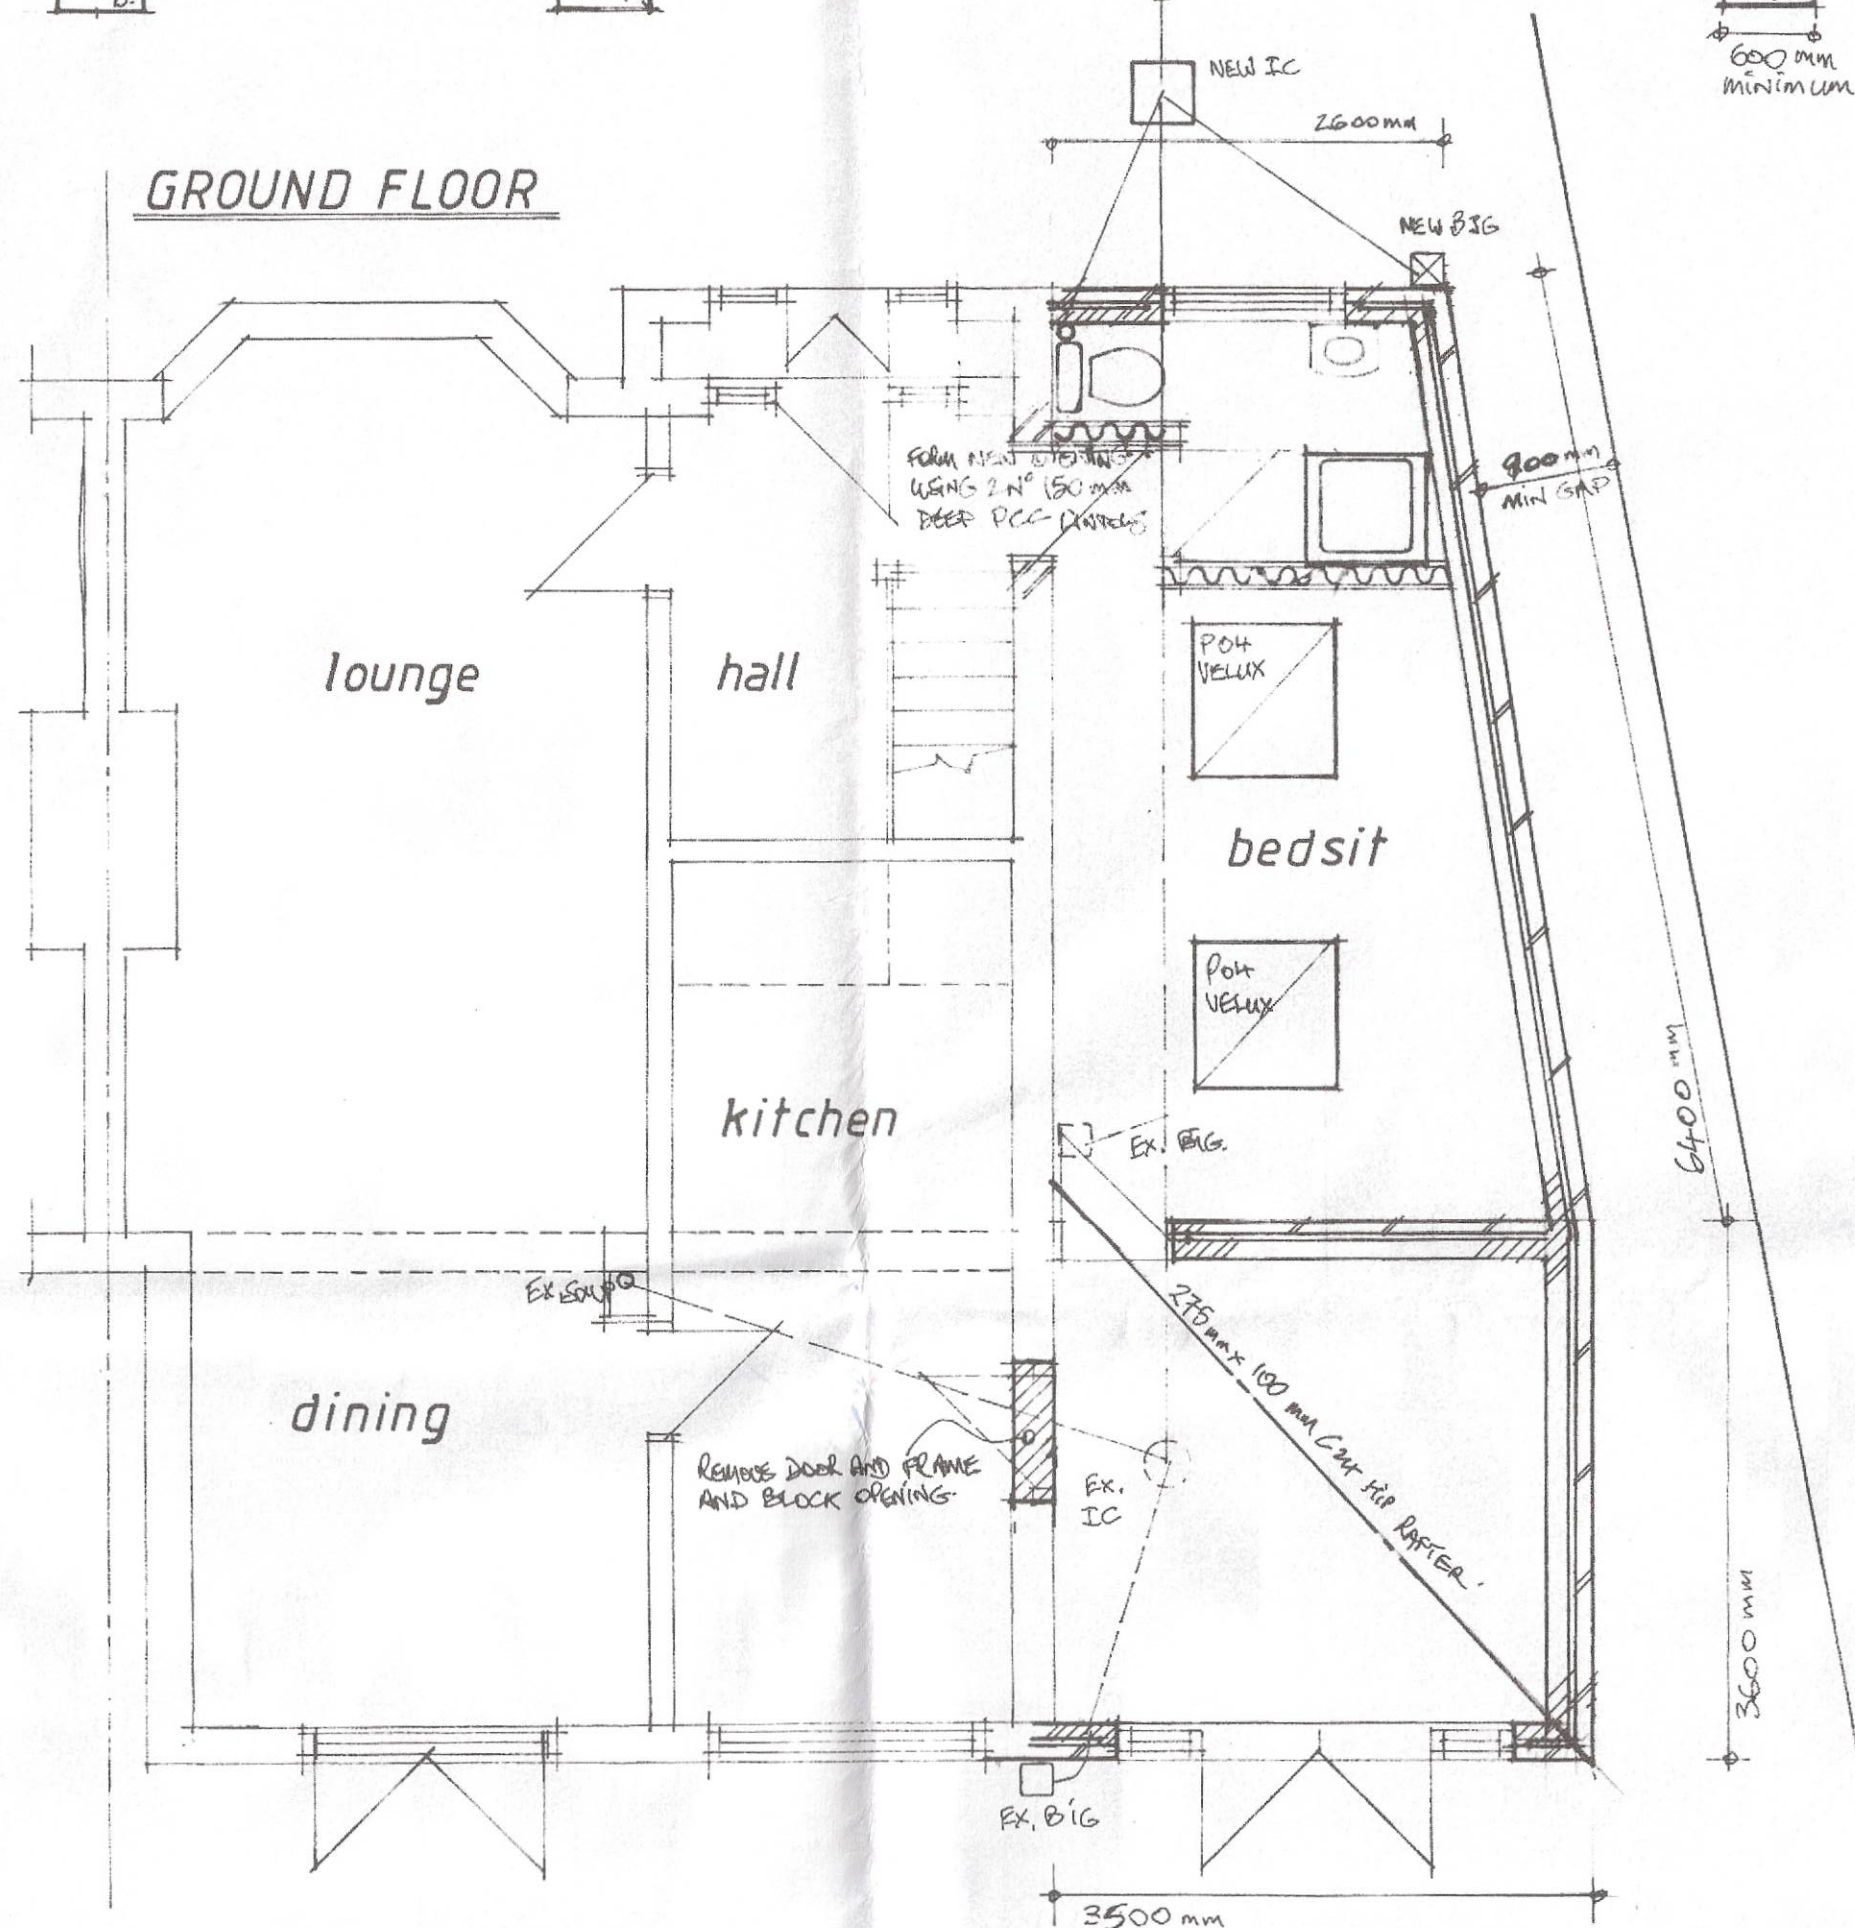

AMENDED PLAN