


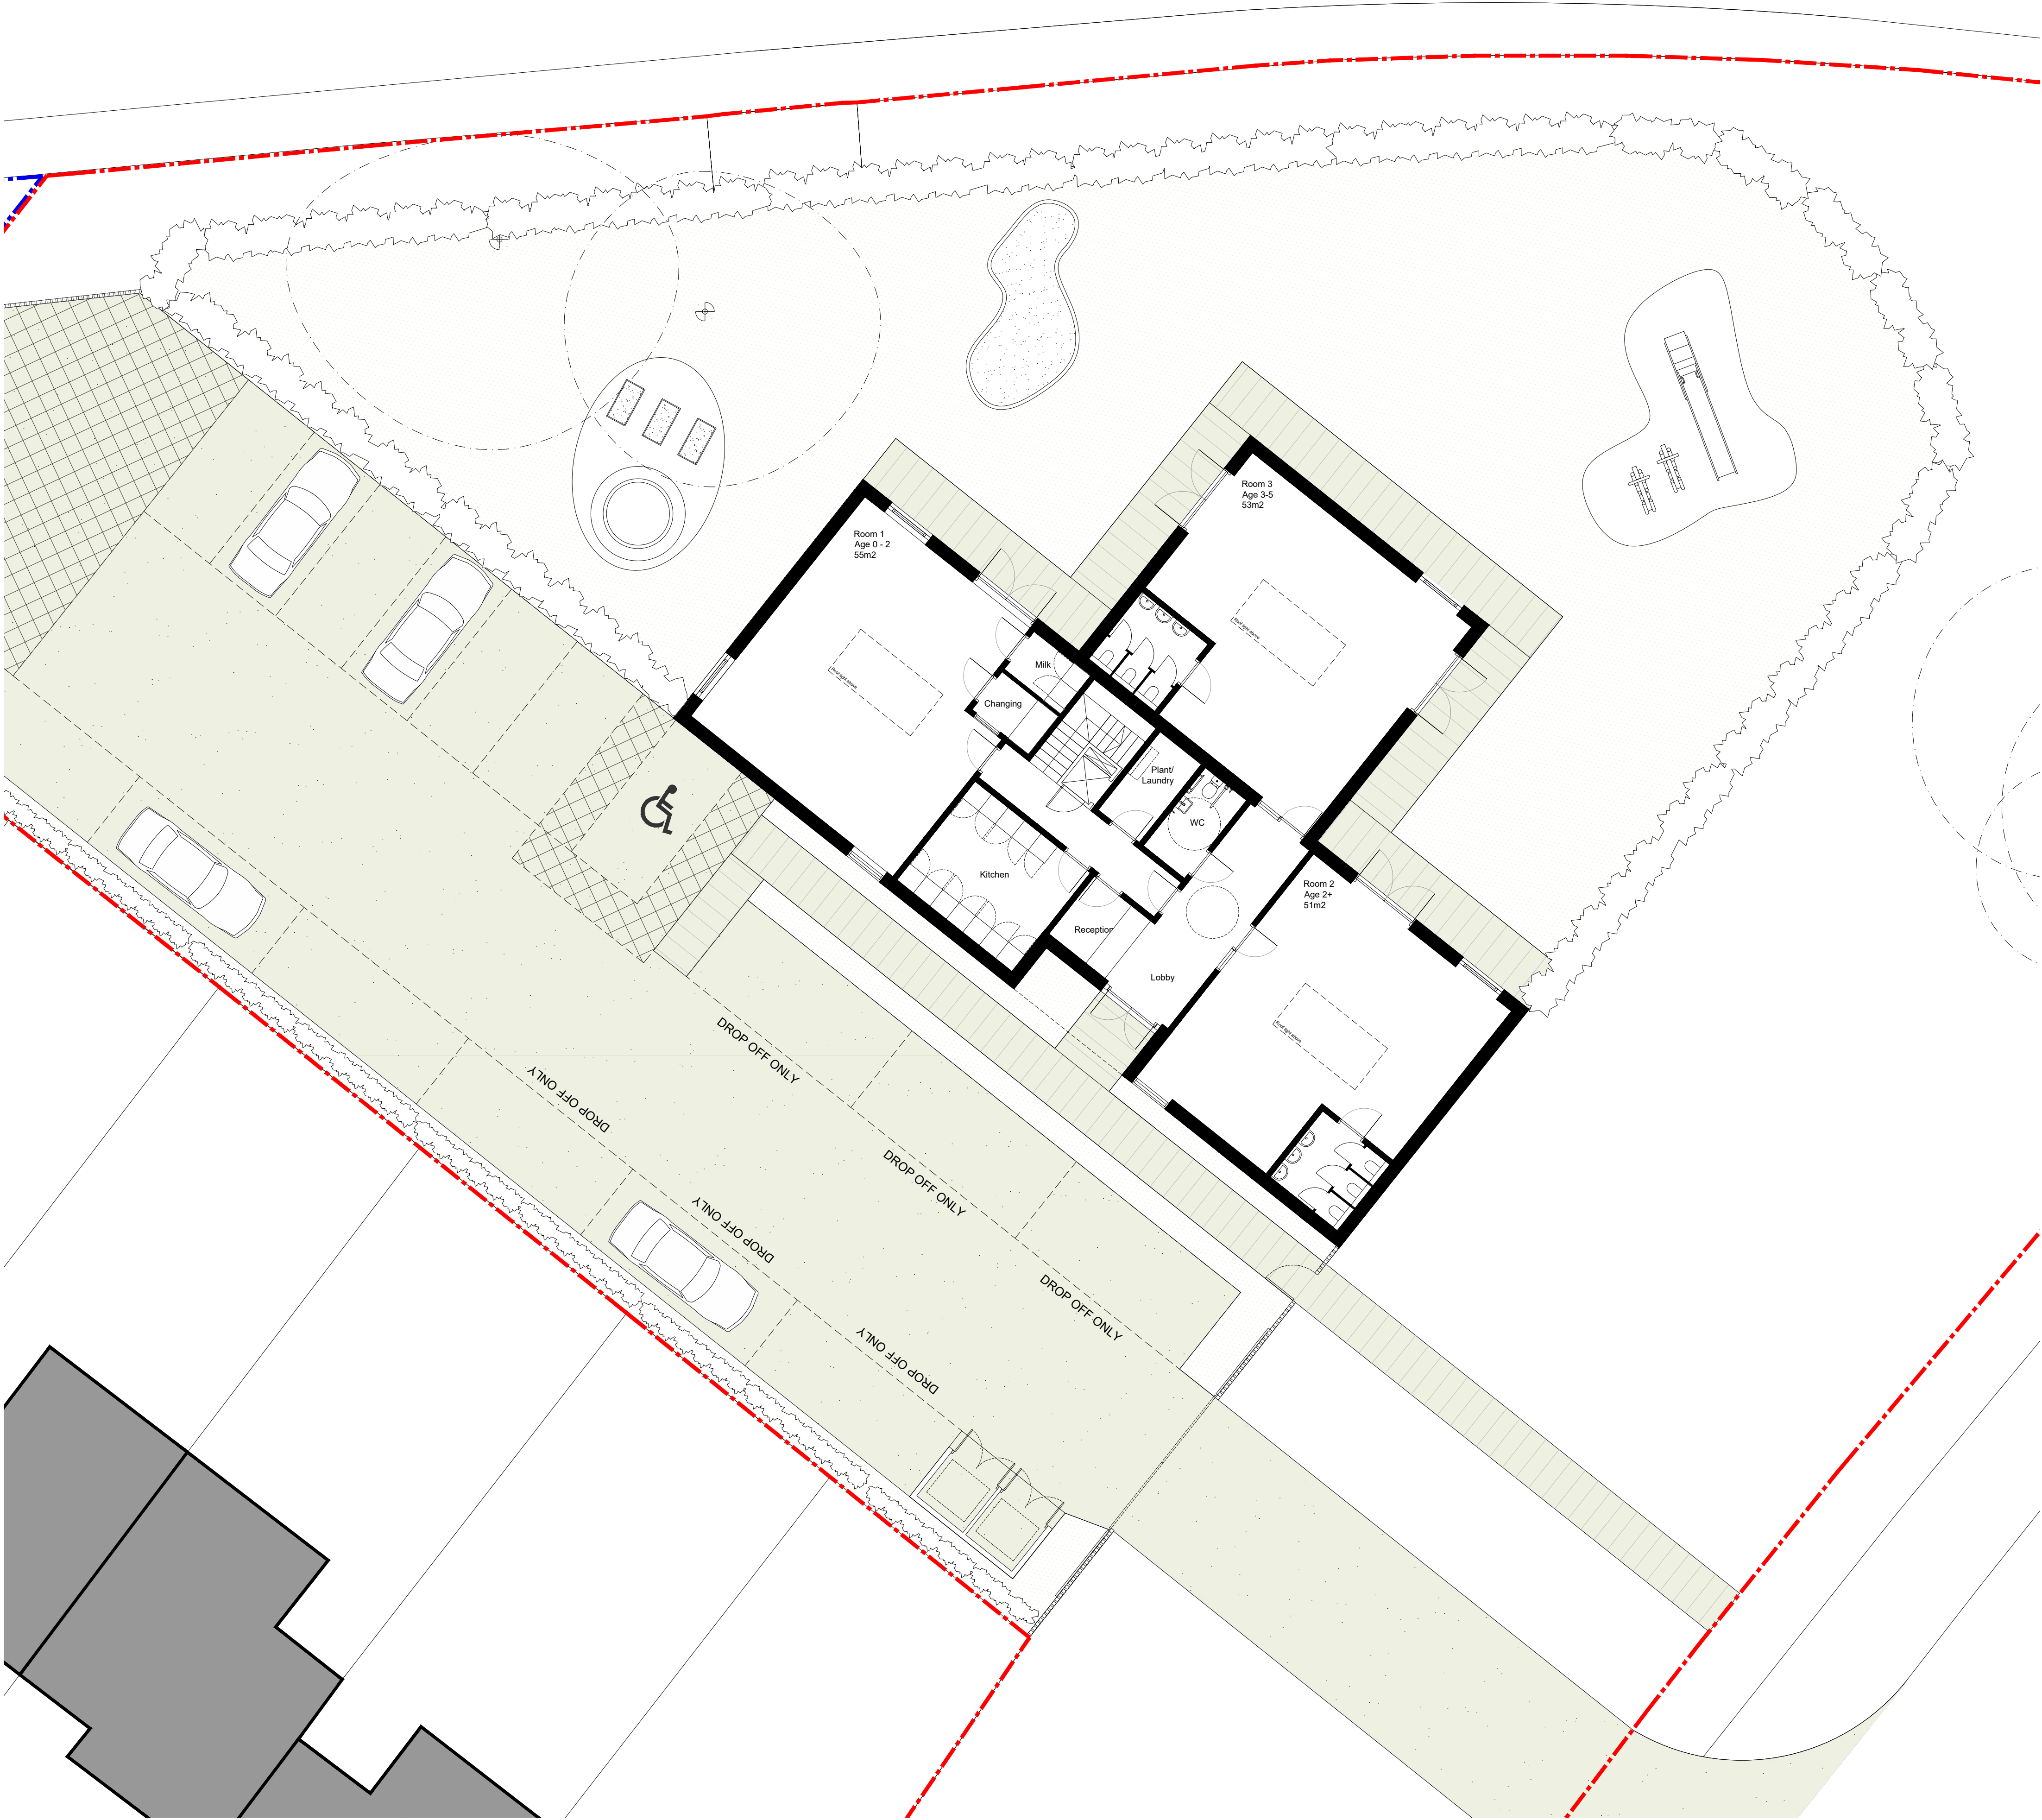

Proposed Ground Floor - In Context
Scale 1:100

All dimensions to be checked on site.
Figured dimensions to be read in preference to scaled.
This drawing is copyright and remains the property of SMITH YOUNG Architecture Ltd unless otherwise agreed.
SMITH YOUNG Architecture Ltd accepts no responsibility for any unauthorised amendments to the drawing and does not permit unauthorised copying of the drawing.

Revisions / Notes:

Scale Bar (metres)			
0	1	2	5
Job Title:	Okell Drive		
Purpose:	Planning Permission		
Client:	Rockbourne Day Nursery		
Date:	September 2024		
Drawing Title:	Proposed Ground Floor In Context		
Drawn By:	VWJJ	Checked By:	
Scale:	1:100	Paper Size:	A1
Job Number:	24.027	Draw No:	003
		Rev:	