



PROVISIONAL - Subject to Approval

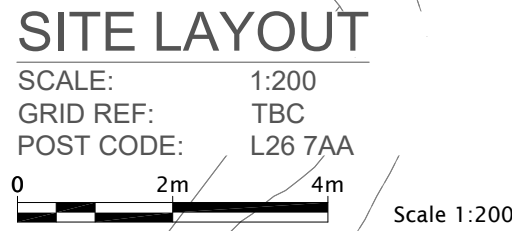

UNDER NO CIRCUMSTANCES SHALL ANY PROPOSED LEVELS
BE AMENDED WITHOUT THE PRIOR CONSULTATION WITH
ENVIRO SOLUTION

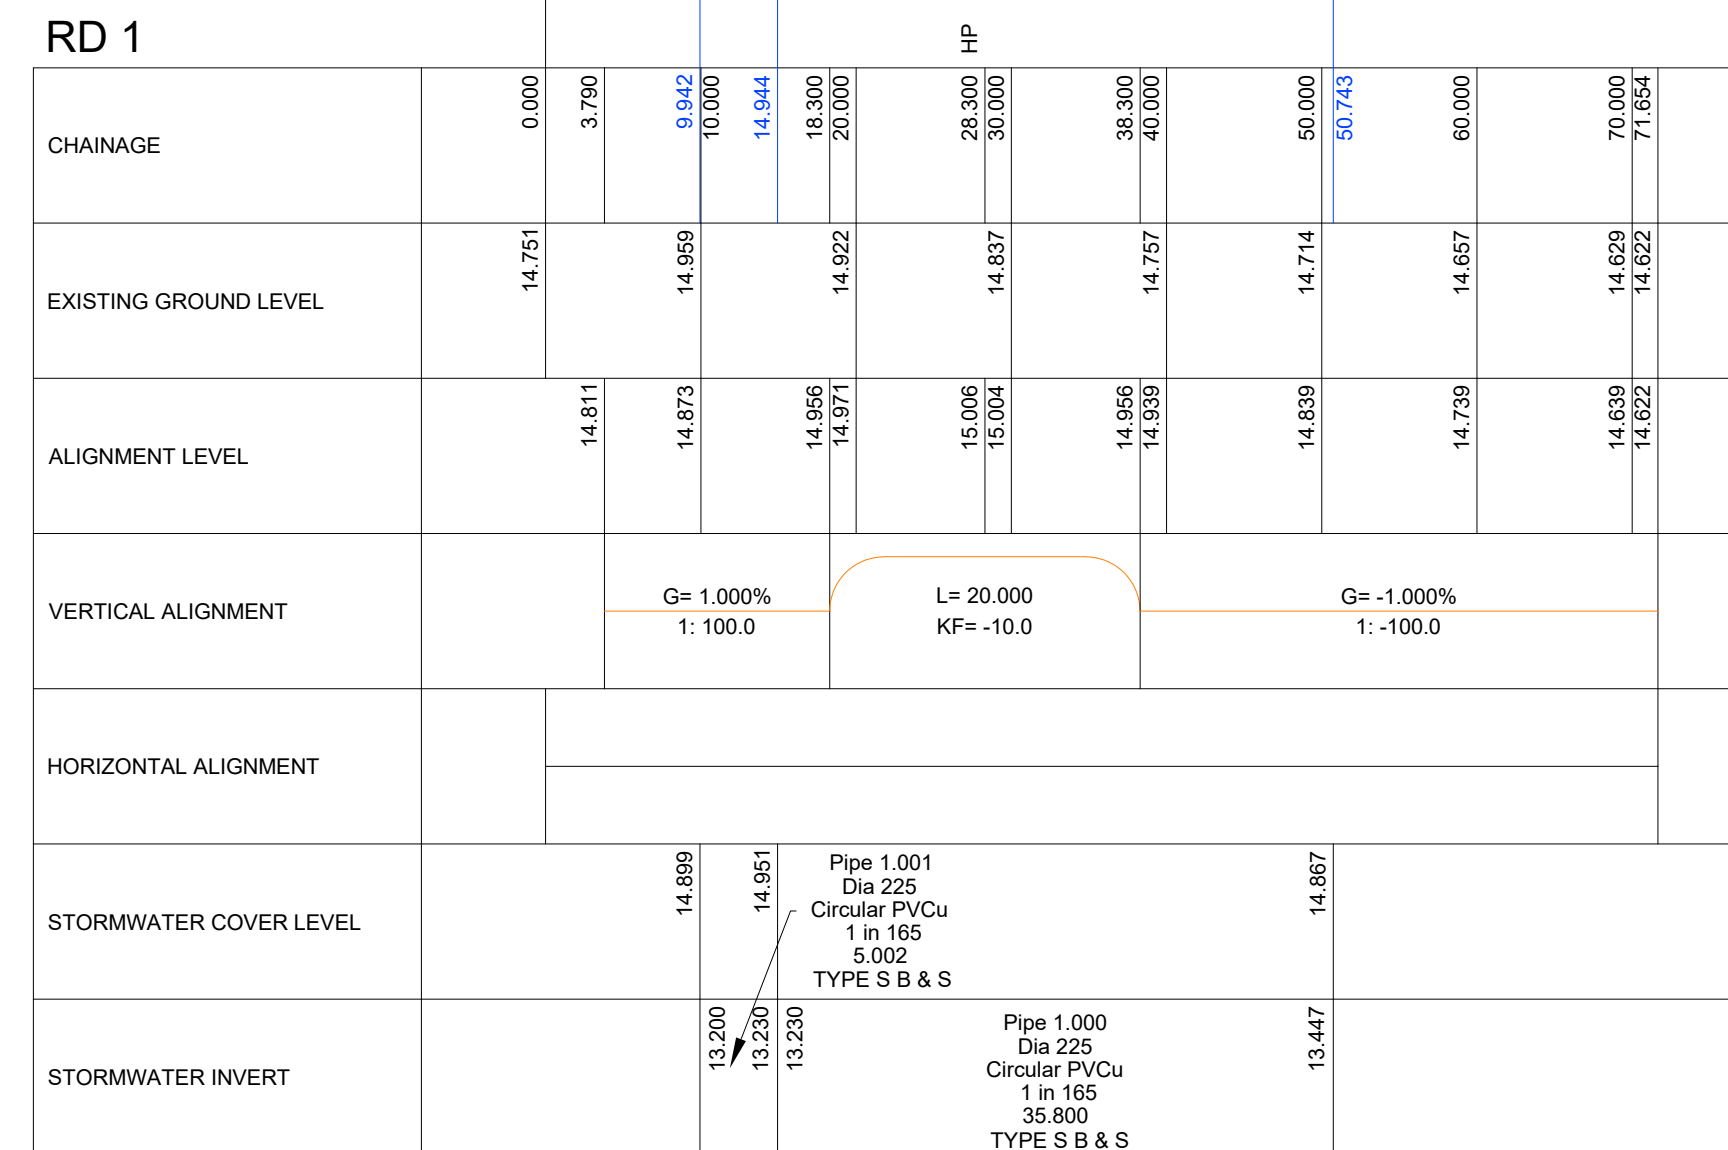


- 100
99.4
(6000)

PROVISIONAL - Subject to approval

Drawing Title	Scales 1:200 @ A1
---------------	----------------------

Provisional Engineering Design	Drawn	Date
	CML	07.04
	Ref	

enviro | solution

Suite 5, The Quay, No 12 Princes Dock,
Liverpool Waters, Liverpool, L3 1DL