




Eclipse-60™

Profiled panel system



Experience the Difference...

System details

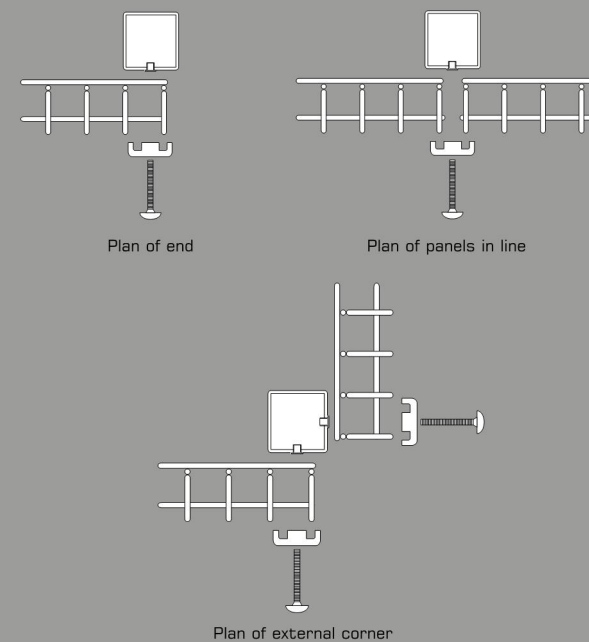

Find out more

Scan this QR code with your smart device to instantly access our website and find out what CLD can do for you.

All information contained within this document including technical details, graphics and photographs are copyright © CLD Fencing Systems 2013. This document may not be reproduced, copied, transmitted or stored in any form without written permission from CLD Fencing Systems.

All information correct at time of printing. We reserve the right to alter specification without notice.

Head office:

Unit 11, Springvale Business Centre, Millbuck Way,
Sandbach, Cheshire, CW11 3HY


T +44 (0)1270 764751 F +44 (0)1270 757503

E-mail sales@cld-fencing.com

www.cld-fencing.com

Eclipse-60™

Profiled panel system

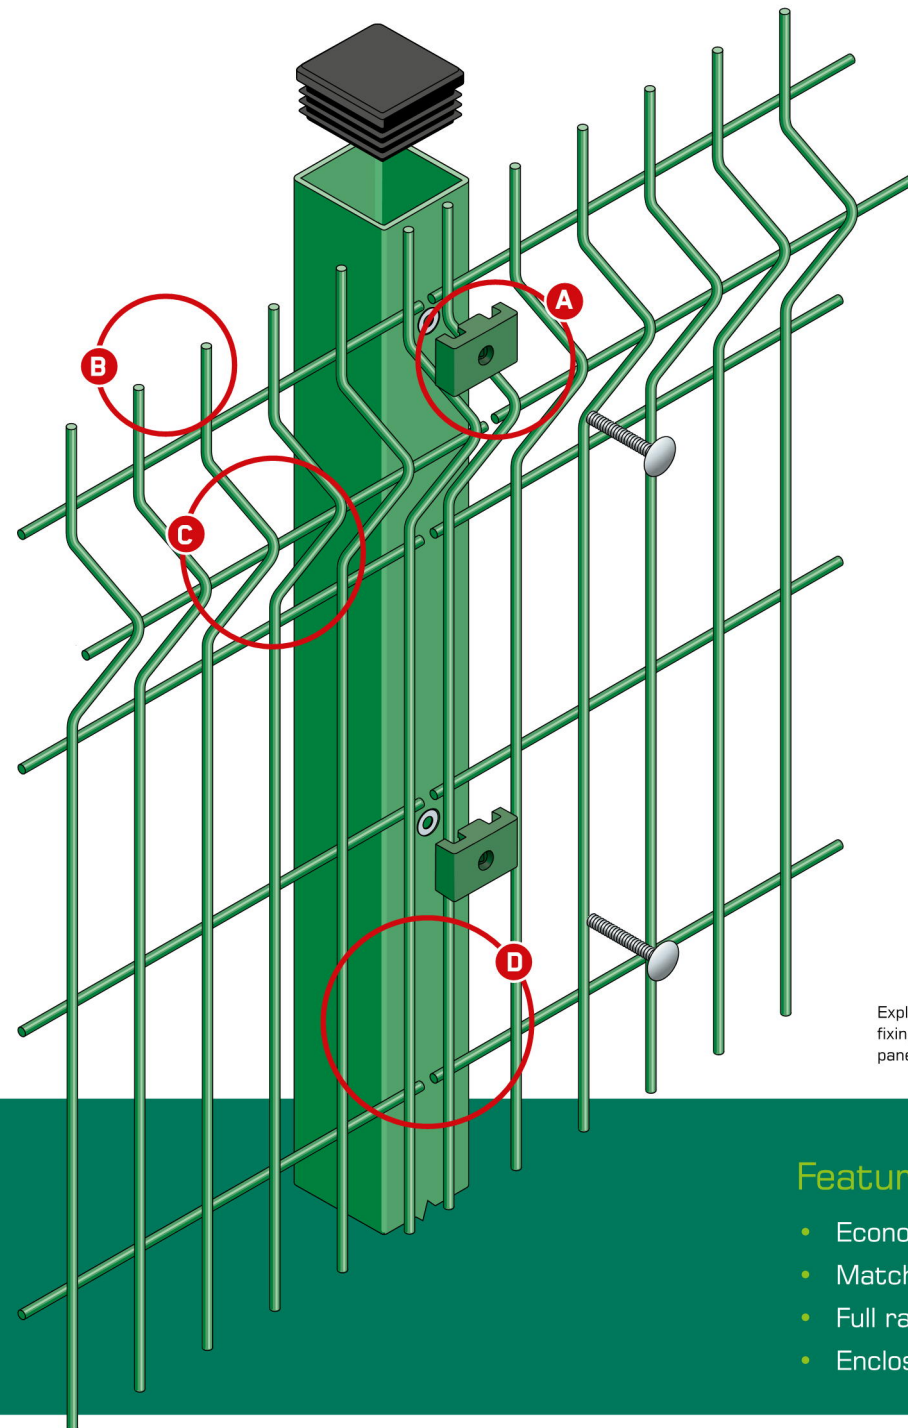

Exploded view of post and fixing details for Eclipse-60 panel system

Features:

- Economical
- Matching Clips
- Full range of RAL colours available
- Enclosed Fixings

Suitable for:

- Public buildings
- Schools
- Car parks/PV sites



A Easy fixing security clips

B 30mm projecting spikes

C Fully resistant welded joints with 5mm wires

D Galvanised and polyester powder coated RHS post



Find out more
Scan this QR code with your smart device to instantly access even more information.

Description

The Eclipse-60 is a variant from the standard Eclipse system offering a 60mm square post with 5 on 5mm wire mesh panels.

This system is excellent for use on large scale projects where fast installation is required. The Eclipse-60 system is very cost effective against other fencing options.



Panel dimensions

Heights	1730, 1930, 2330mm
Panel width	3000 mm
Mesh size	200 x 55 mm
Wire diameter	5 mm horizontal and 5 mm vertical
Triangular folds	3
Top edge projection	30 mm†

† Can be inverted to give flush edge.

Finish

Galvanised and polyester powder-coated, after stringent cleaning and treatment, to give a high adhered coating. The full RAL range of colours are available.

Specification clauses

To be read with Preliminaries/General conditions

Open mesh steel panel general purpose fencing/gates

- Manufacturer & Ref: CLD Fencing Systems www.cld-fencing.com
Tel. 01270 764751, CLD Eclipse-Lite Panel System.
- Height:* Nominal height:* Mesh & wire: 200 x 55 mm mesh; 5/5mm nominal wire with 3 profiles, galvanised and polyester powder-coated to a minimum of 60 microns.
- Posts: 60 x 60 x 1.6mm RHS, galvanised and polyester powder-coated with 47 x 25 mm plastic clip
- Fixings: M6 x 30 pin hex dome head security screws.
- Maximum post centres: 3.0 m.
- Set posts: Set posts in holes 300 mm diameter x 500** mm deep, filled with concrete, as clause 620.
- Bottom of fencing to be approx. 50 mm above final ground level.
- Other requirements: PPC Colour Green RAL 6005.

* See specification, above, for available heights.

** Depending on fence height



“An excellent cost effective solution...”



FenceCAD

CAD Drawings for Security Fences & Gate Systems

Drawn by Architects for Architects

Visit www.cld-fencing.com/login.php

