

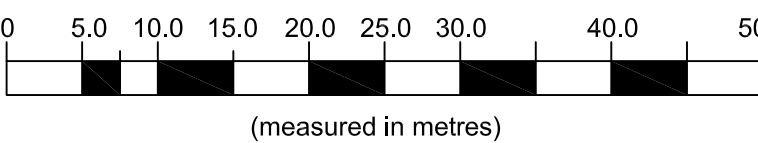


The Contractor is responsible for checking dimensions and any discrepancy to be verified with the Architects before proceeding. Figured dimensions to be worked to only. Subject to all Local Authority and Statutory approvals.
DO NOT SCALE

PLANNING

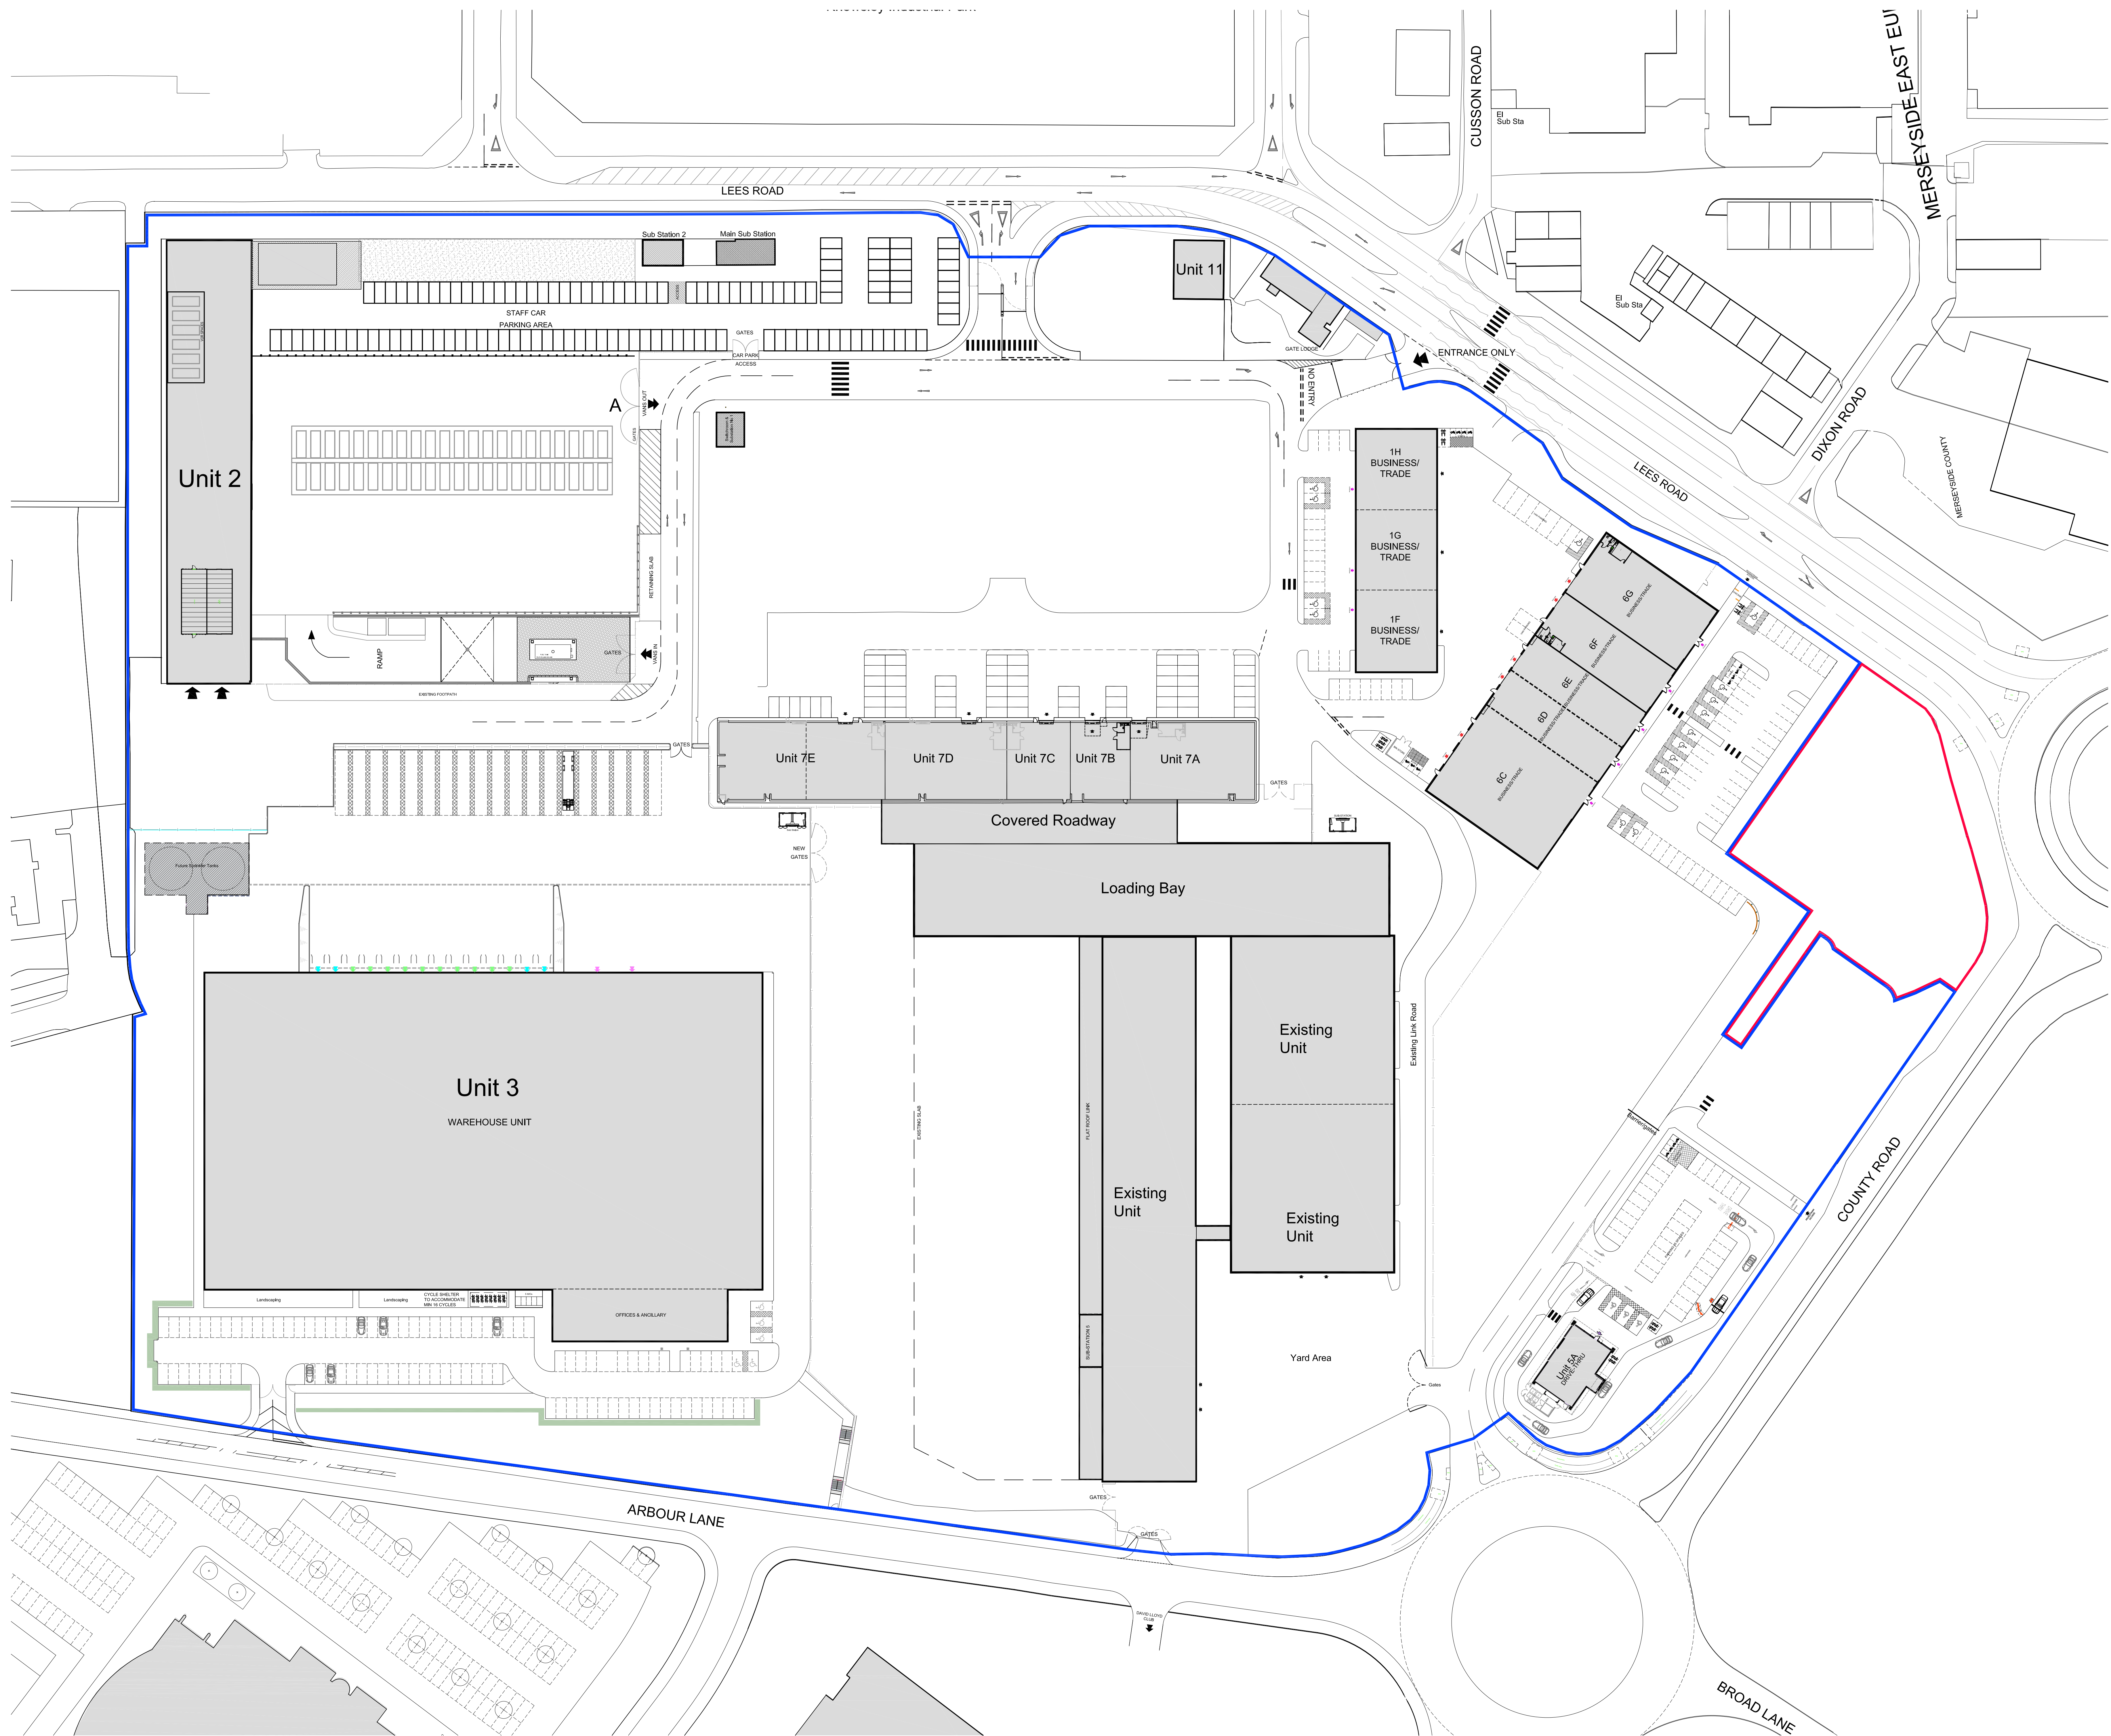

1:500

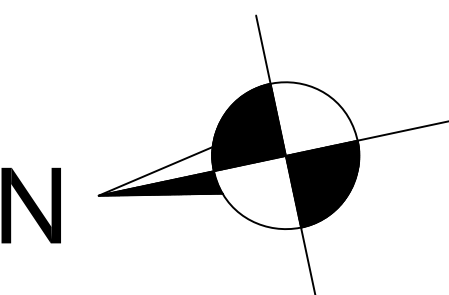

REV	DESCRIPTION	DATE
1	EMERSON HOUSE, HEYES LANE, ALDERLEY EDGE, CHESHIRE SK9 7LP Tel: 01625 588400, Fax: 01625 588278	
Orbit Developments		
Location ACADEMY BUSINESS PARK LEES ROAD KNOWSLEY L33 7SA		
Site SITE LOCATION PLAN (500) Units 6B - Drive-thru Restaurant		
Scale 1:500	@ A0	of t.l.h.
Checked	Drawn	Date 06.07.23
Drawing no. 1373-PL-2002		