
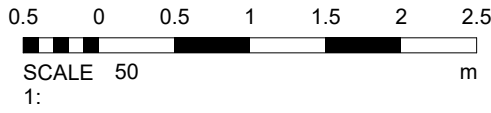
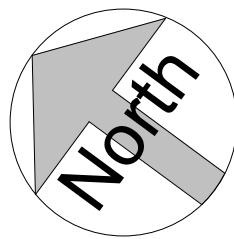


Area Schedule (GIA)	
Name	Area
Ground Floor	124.1 m²

16635

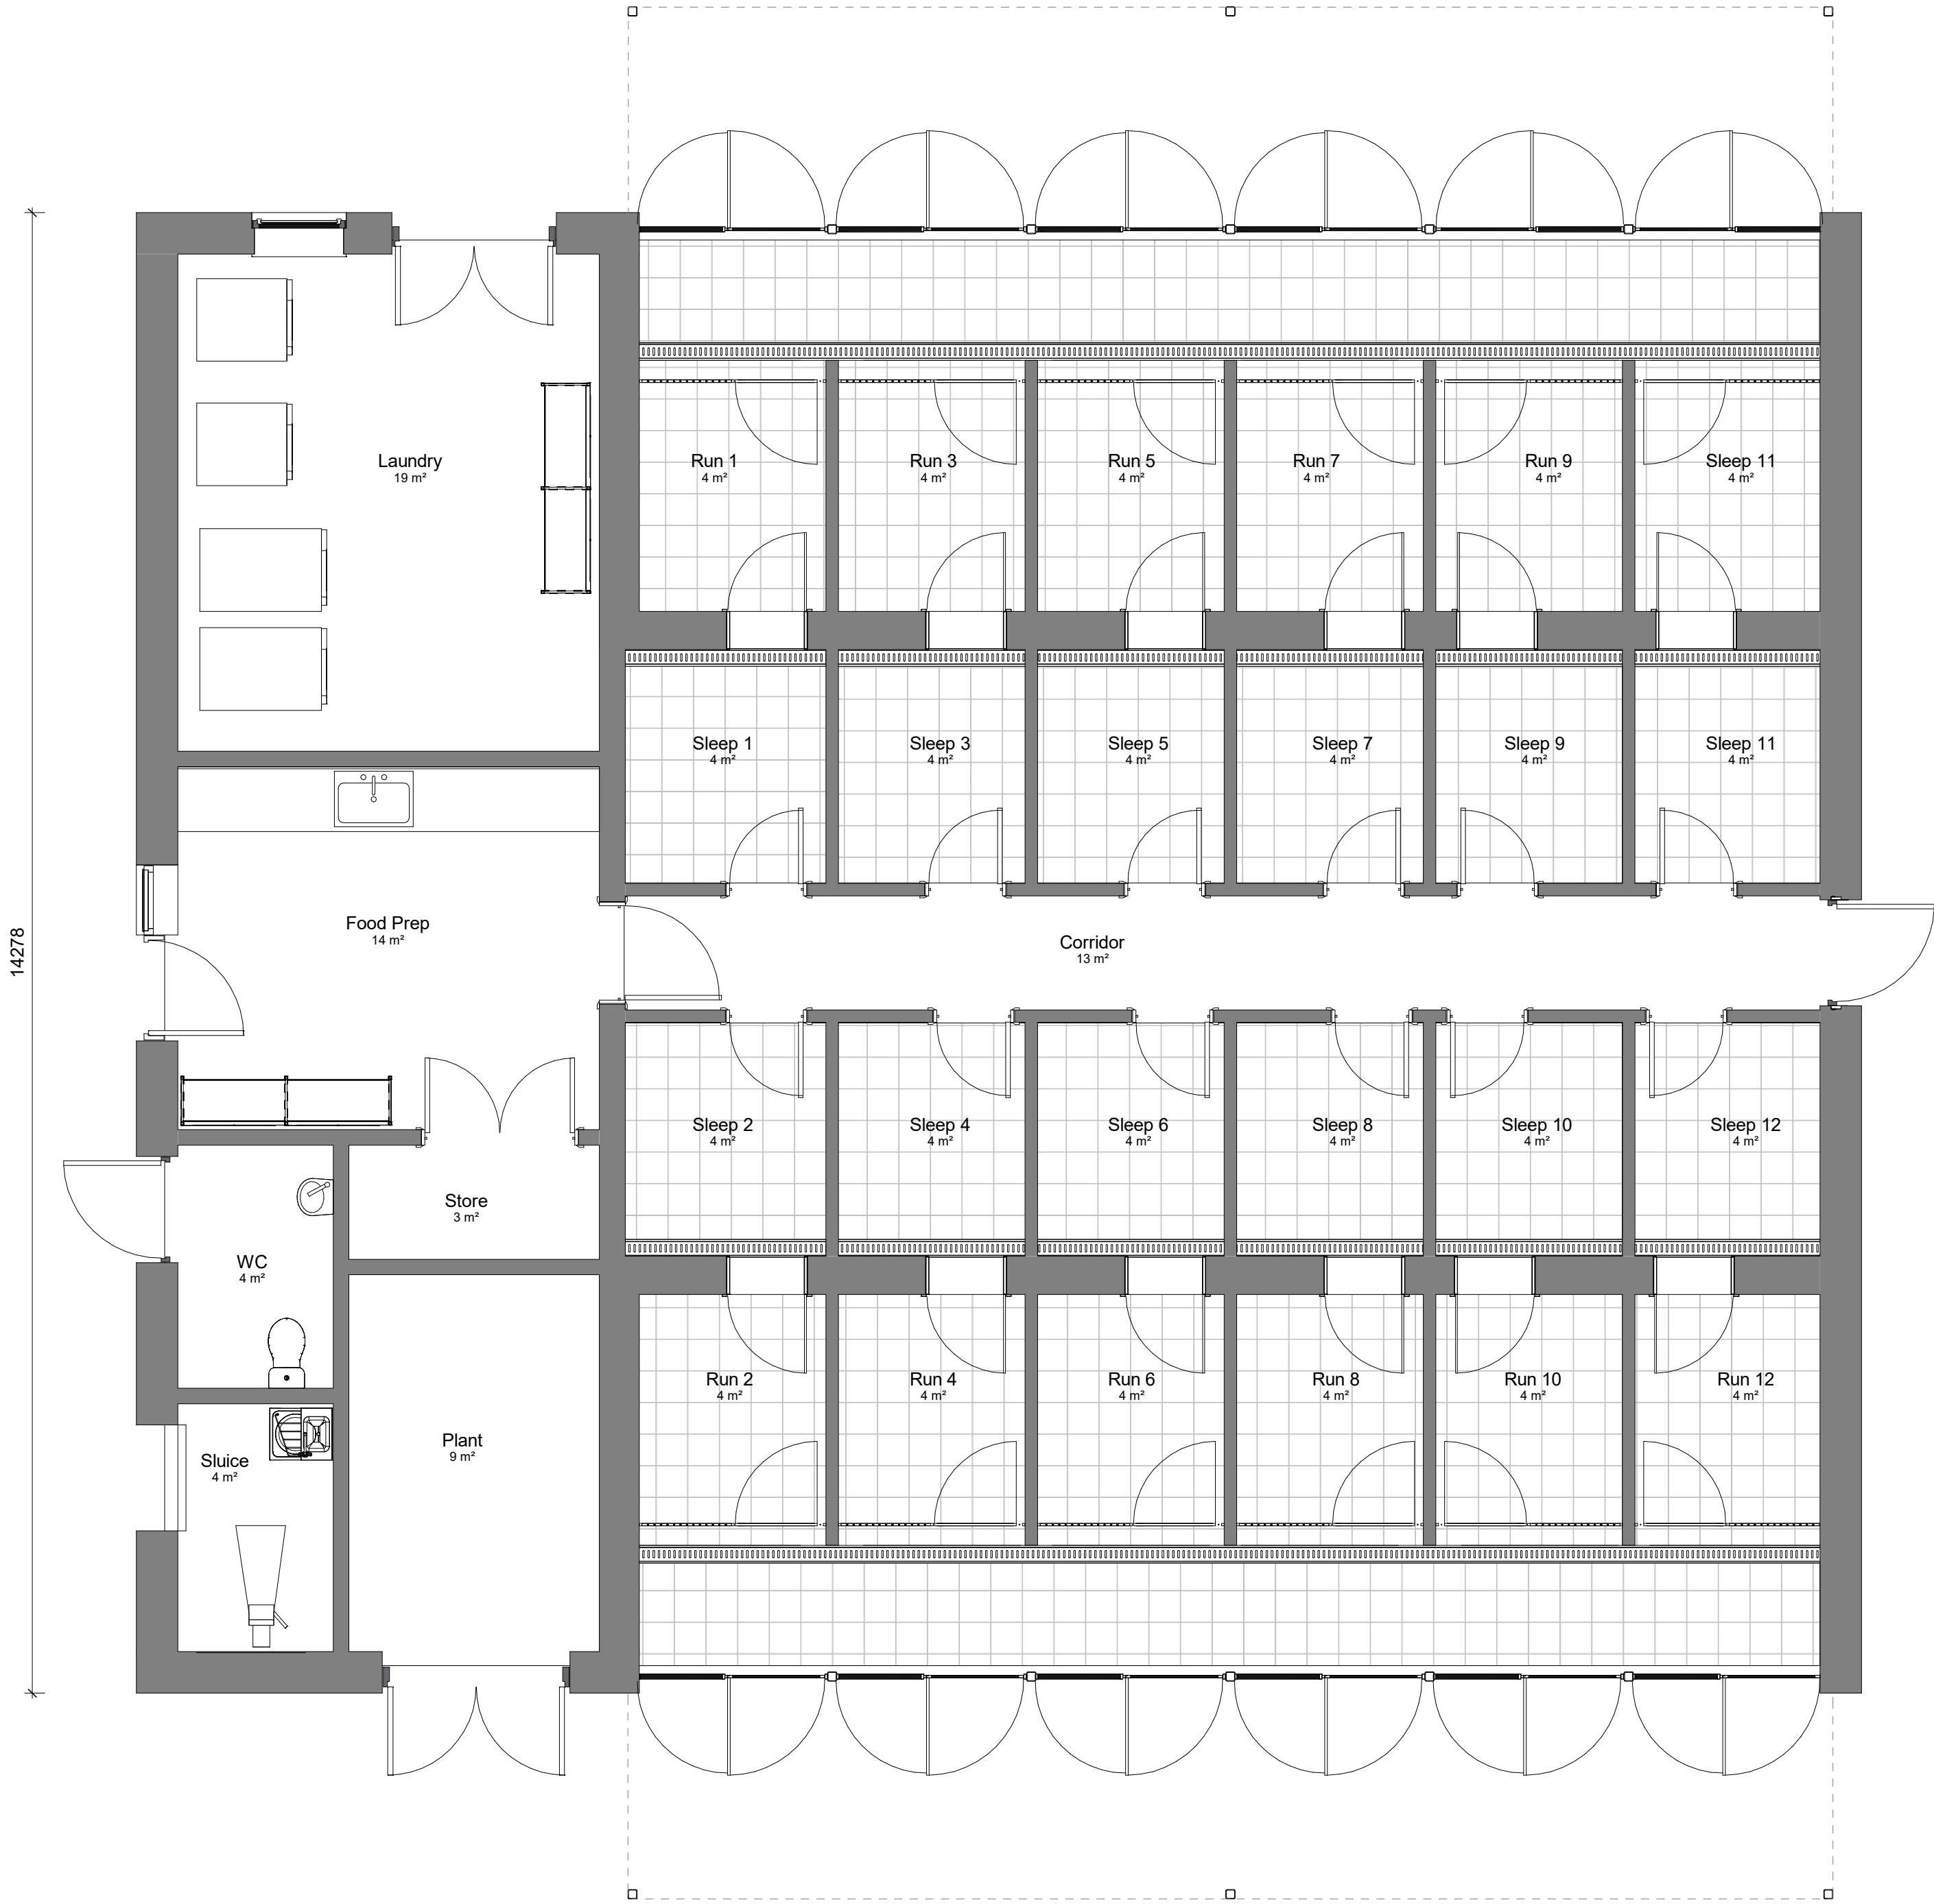

PDA Job No:22013

This drawing must not be scaled.
Figured dimensions and levels to be used.
Any inaccuracies must be notified to the architect.
Detail drawings and large scale drawings take precedence over smaller drawings.

THIS DRAWINGS IS COPYRIGHT ©

Rev:

A	TBA aspect of building seperated. 2No. Kennels added to building - JS	10.03.23
B	Plan amended following developments to elevations - JS	22.03.23
C	GIA Schedule added to drawing - JS	14.06.23
D	North arrow indicated on plan - JS	10.07.23
E	Overall dimensions added to drawing. GIA amended - JS	03.10.23

powelldobson
ARCHITECTS

Cardiff . Swansea . London t +44 (0)33 33 201 001 www.powelldobson.com @PDArchitects

Contract: Dogs Trust Merseyside
Booked Building
Title: Ground Floor GA

STATUS s2 - Issued for Information

22013 - PDA - BO - 00 - GA - A - (05) 1000							E
UPRN	ORIGINATOR	VOLUME	LEVEL	TYPE	ROLE	NUMBER	REV

Scale: 1 : 50
Date: 07.03.23
Drawn: JS
Checked: OSRH / CV