
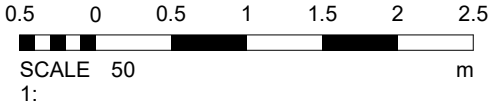
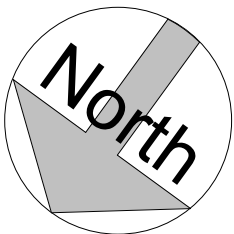


| Area Schedule (GIA) |          |      |
|---------------------|----------|------|
| Name                |          | Area |
| Ground Floor        | 214.7 m² |      |
| First Floor         | 70.7 m²  |      |

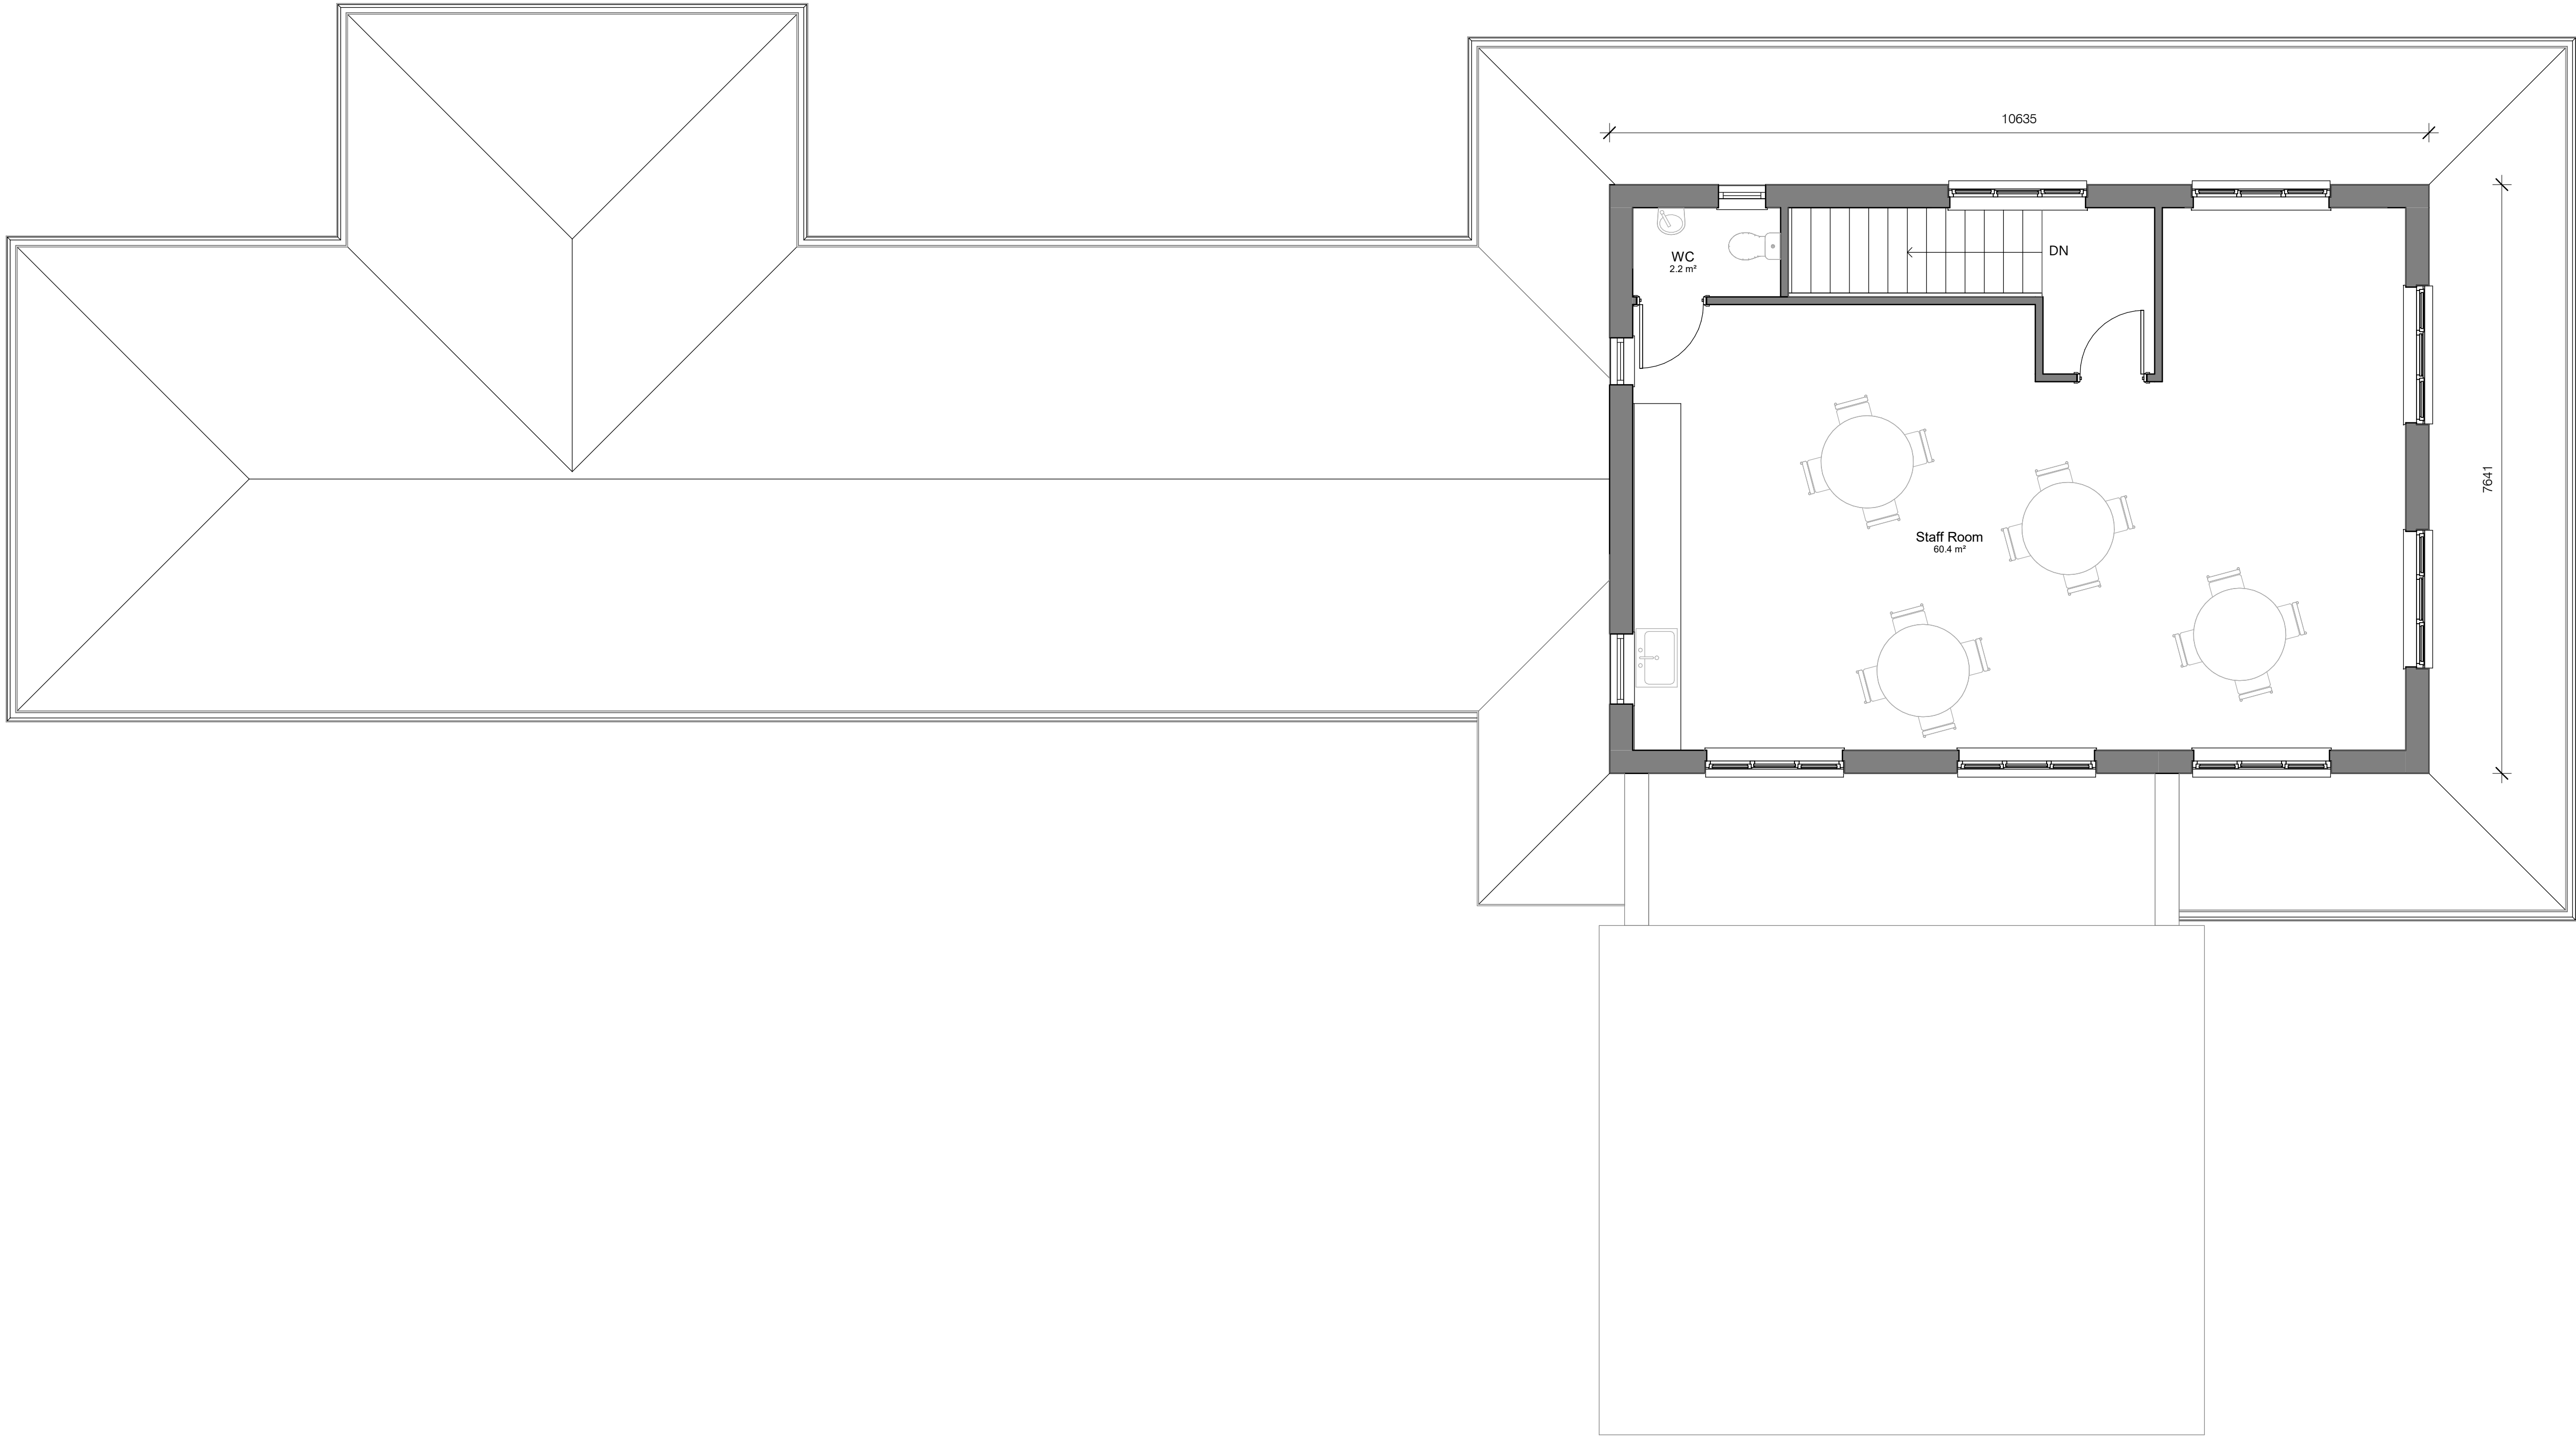

This drawing must not be scaled.  
Figured dimensions and levels to be used.  
Any inaccuracies must be notified to the architect.  
Detail drawings and large scale drawings take  
precedence over smaller drawings.

| Rev: |                                                       |
|------|-------------------------------------------------------|
| A    | GIA Schedule added to drawing - JS                    |
| B    | North arrow indicated on plan - JS                    |
| C    | Overall dimensions added to drawing, GIA amended - JS |

| Chk'd:   |  |
|----------|--|
| 14.05.23 |  |
| 10.07.23 |  |
| 03.10.23 |  |

A1

THIS DRAWINGS IS COPYRIGHT ©

| STATUS                      |
|-----------------------------|
| S2 - Issued for Information |

**powelldobson**  
ARCHITECTS

Cardiff, Swansea, London      t +44 (0)33 33 201 001      www.powelldobson.com      @PDArchitects

Contract: Dogs Trust Merseyside  
Existing Reception Building  
Title: Proposed First Floor GA

|                                    |          |
|------------------------------------|----------|
| PDA Job No:<br>22013               |          |
| PDA - E.RB- 01 - DR- A - (05) 1001 | REV<br>C |
| ORIGINATOR                         | VOLUME   |
| LEVEL                              | TYPE     |
| ROLE                               | CLASS    |
| NUMBER                             |          |

Scale: 1 : 50  
Date: 28.02.23  
Drawn: JS  
Checked: OSRH