

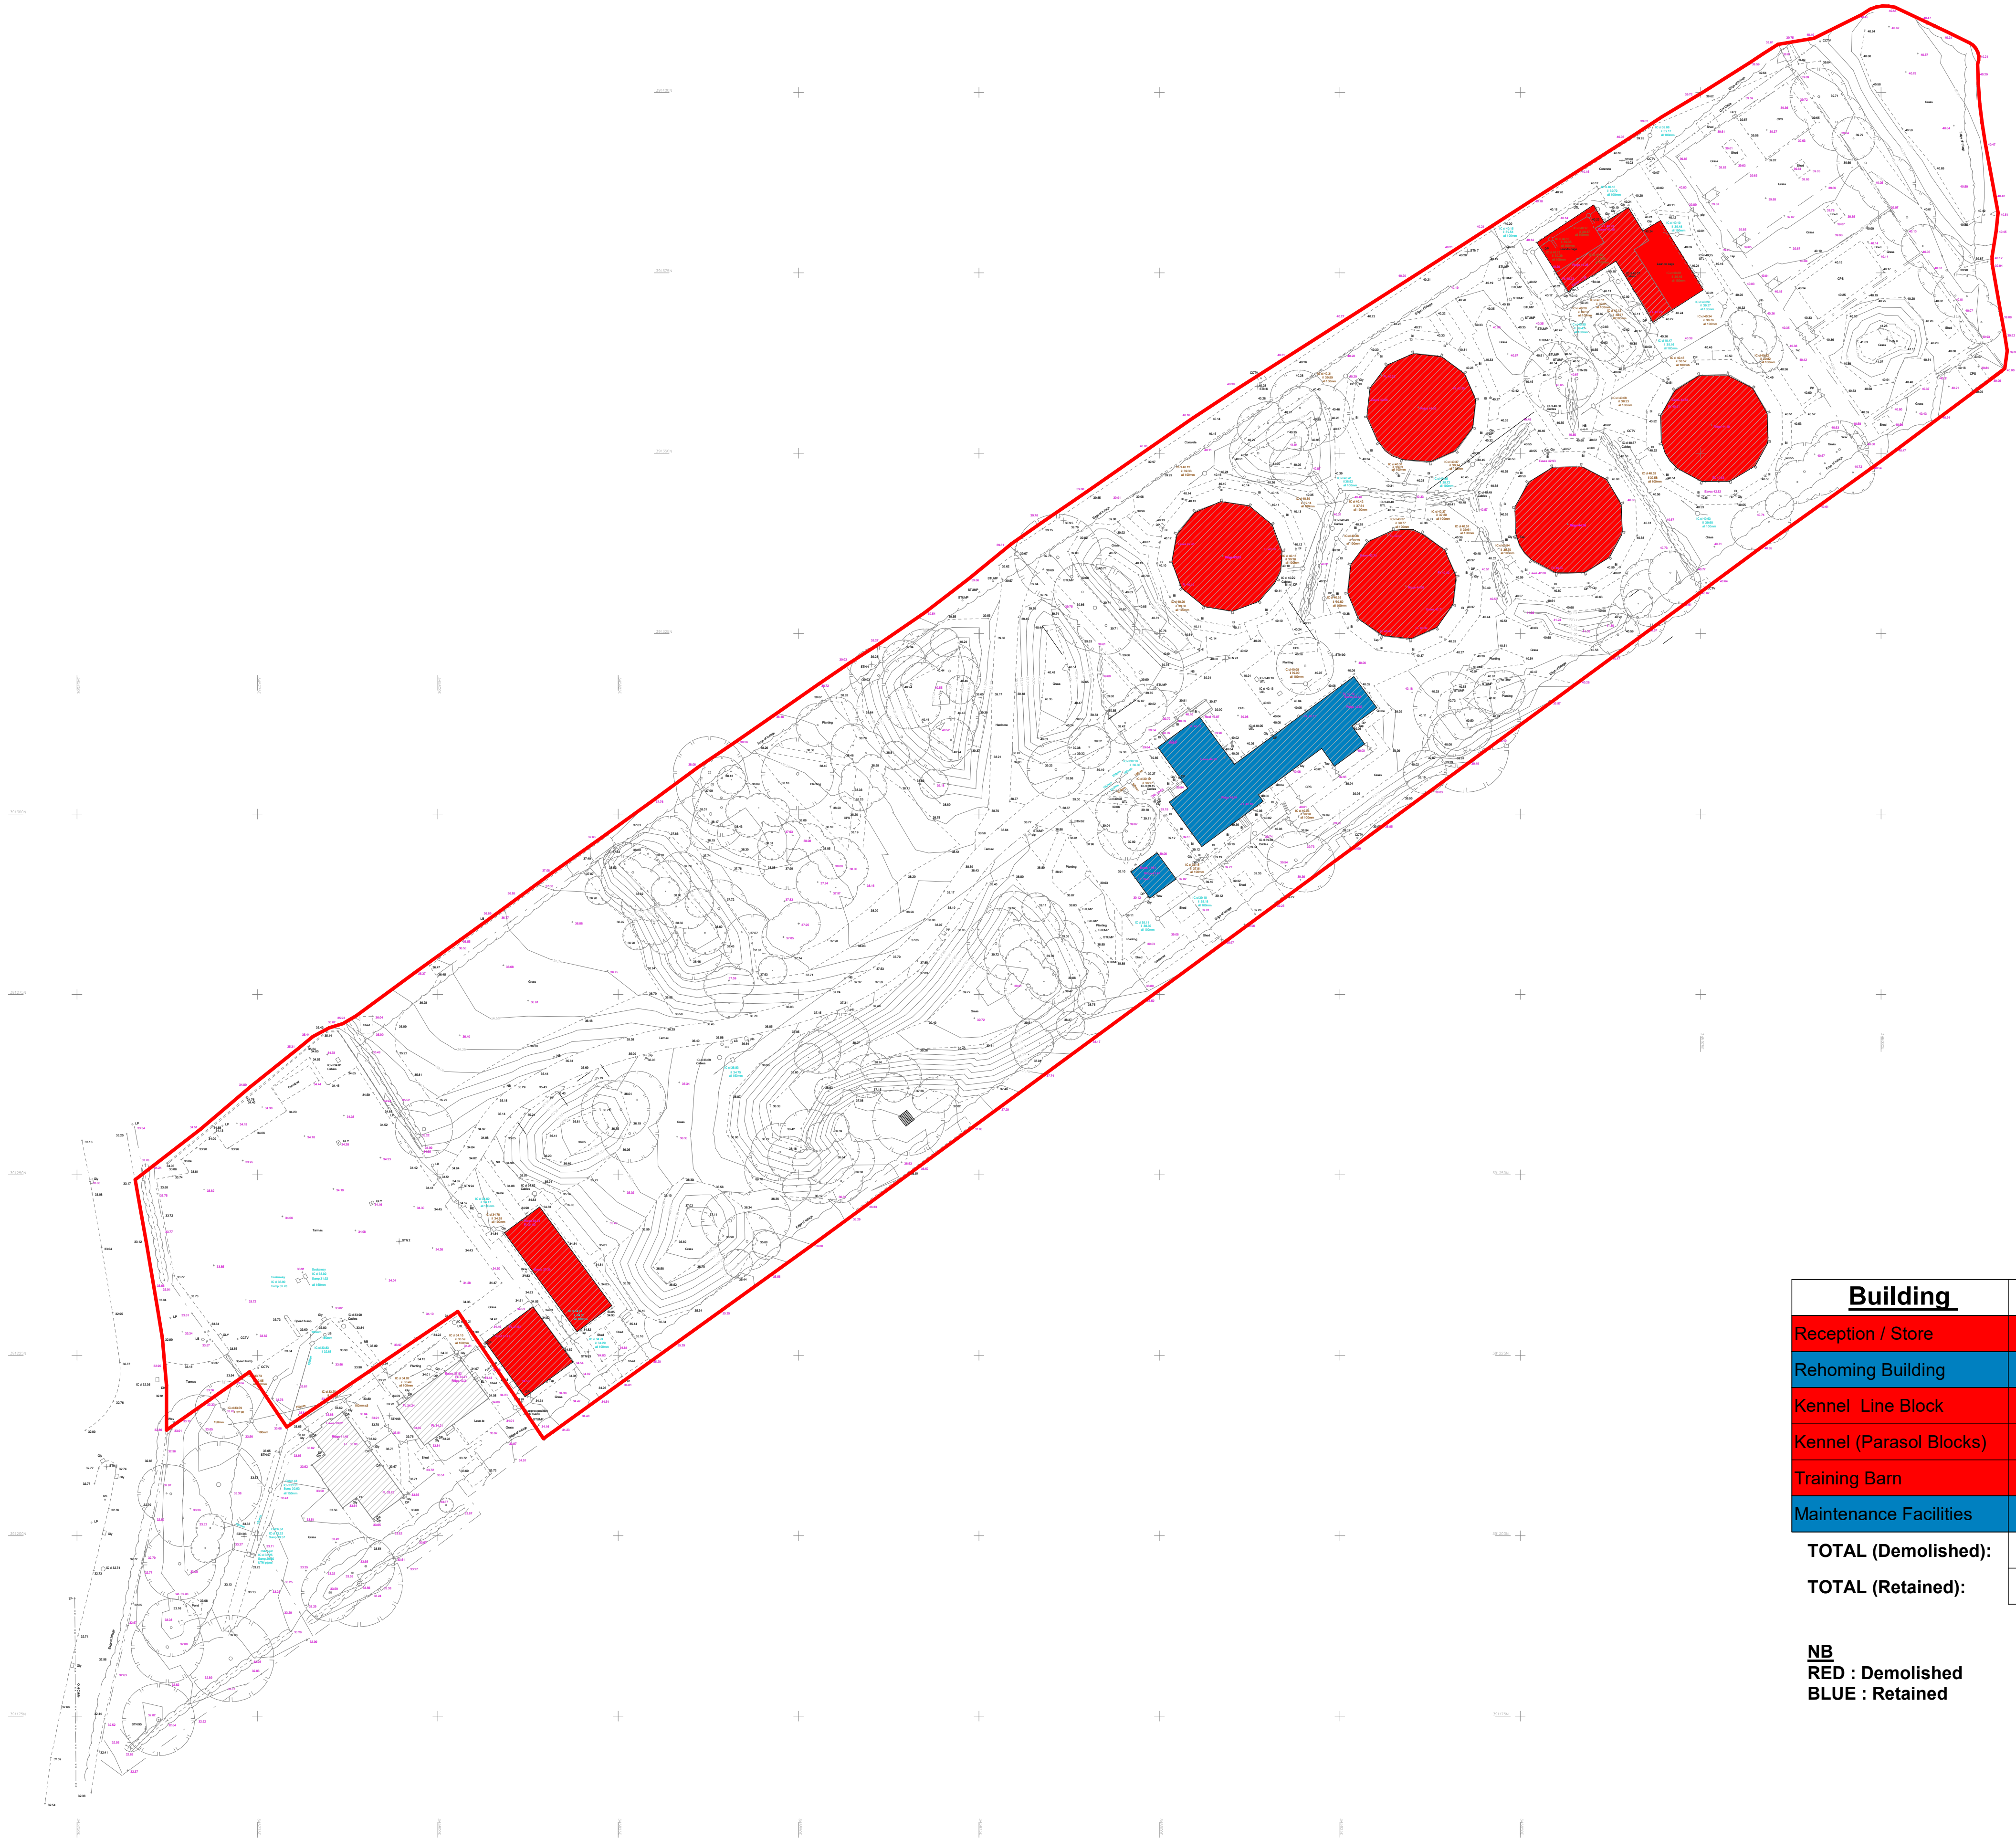


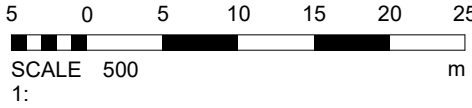

Building	Area (GIA)	Area (GEA)
Reception / Store	66.9m ²	77.1m ²
Rehoming Building	285.3m ²	257.1m ²
Kennel Line Block	65.8m ²	182.8m ²
Kennel (Parasol Blocks)	5no. 72.9m ²	5no. 175.5m ²
Training Barn	88.7m ²	102.5m ²
Maintenance Facilities	15.4m ²	20.5m ²
TOTAL (Demolished):	585.9m ²	1239.9m ²
TOTAL (Retained):	300.7m ²	277.6m ²

NB
RED : Demolished
BLUE : Retained

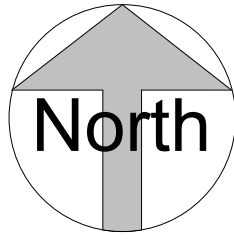

This drawing must not be scaled.
Figured dimensions and levels to be used.
Any inaccuracies must be notified to the architect.
Detail drawings and large scale drawings take
precedence over smaller drawings.

A1

THIS DRAWINGS IS COPYRIGHT ©

Rev: A Key added to drawing to highlight colour meanings - JS

03.10.23 Chk'd:

STATUS

S2 - Issued for Information

powelldobson

ARCHITECTS

Cardiff · Swansea · London

t +44 (0)33 33 201 001

www.powelldobson.com

@PDArchitects

Contract: Dogs Trust
Merseyside Rehoming Centre
Title: Site Demolition Plan

PDA Job No: 22013	
PDA - EX - 00 - DR - A - (90) 9200	REV A
ORIGINATOR	VOLUME
LEVEL	TYPE
ROLE	NUMBER

Scale: 1 : 500
Date: 07.07.23
Drawn: JS
Checked: QSRH