


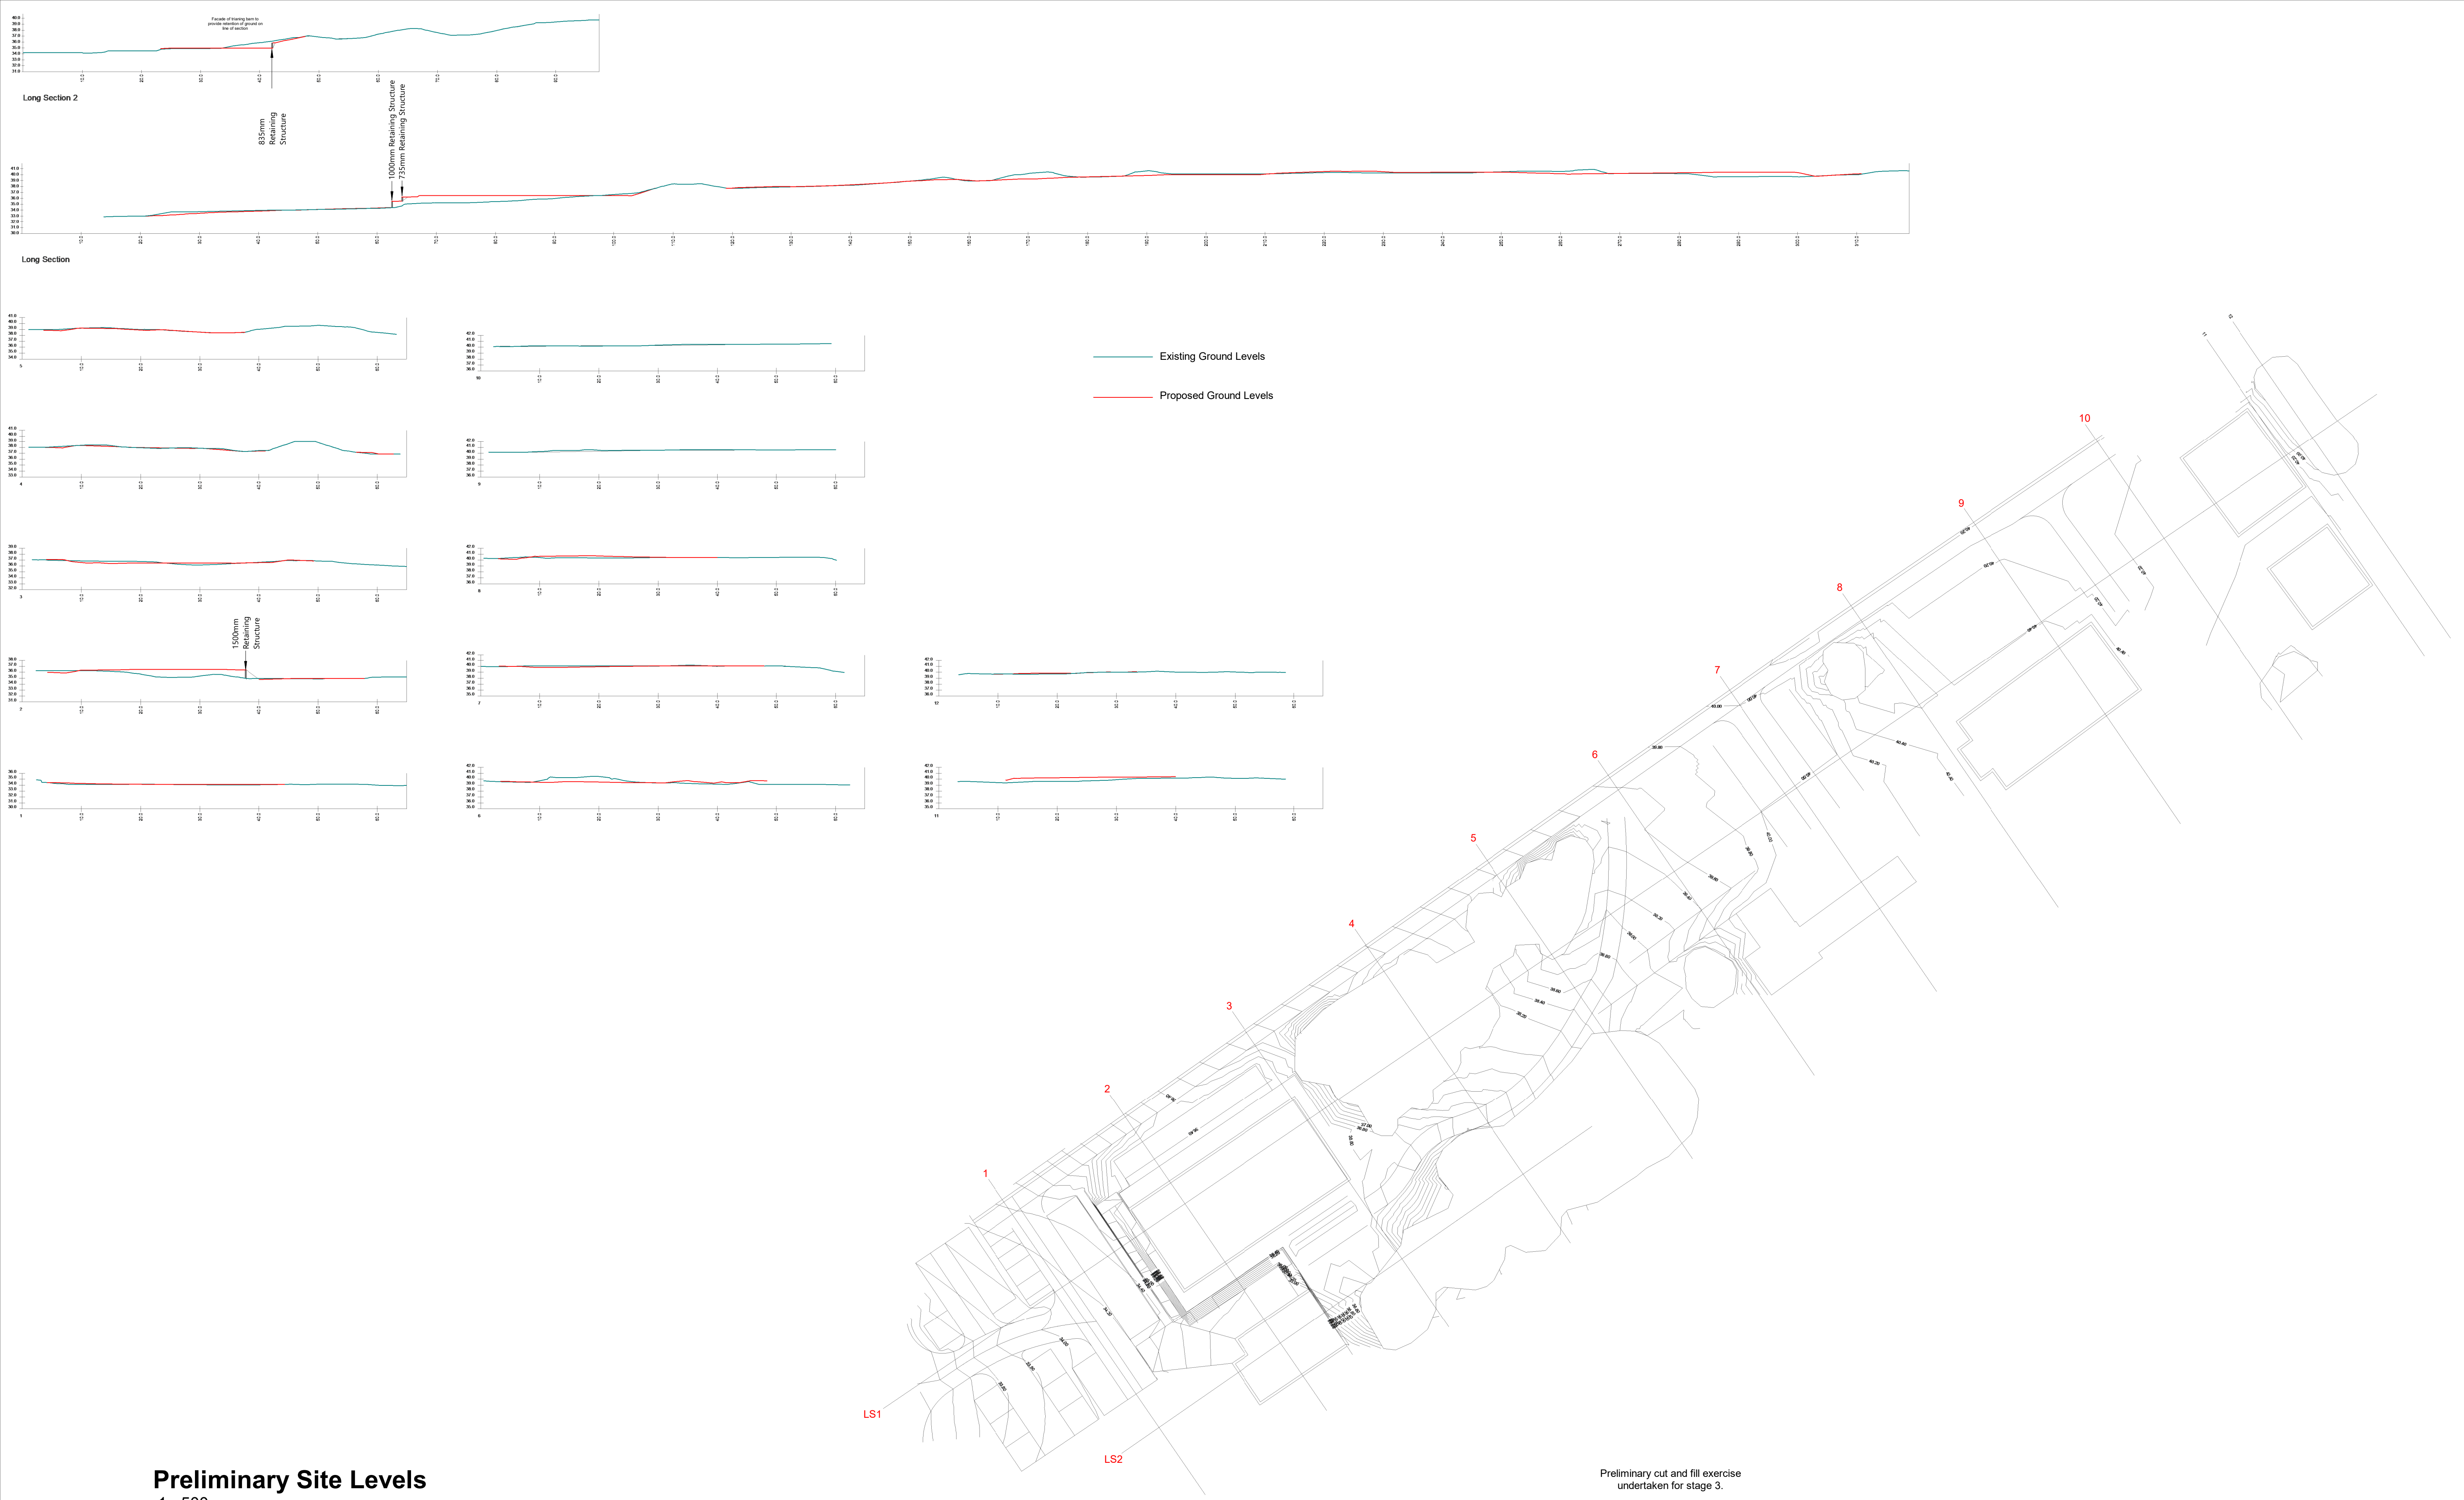

Preliminary Site Levels

1 : 500

This drawing must not be scaled.
Figured dimensions and levels to be used.
Any inaccuracies must be notified to the architect.
Detail drawings and large scale drawings take
precedence over smaller drawings.

Rev:

Chk'd:

A1

THIS DRAWINGS IS COPYRIGHT ©

Preliminary cut and fill exercise
undertaken for stage 3.

Formal and complete cut and fill exercise
to be undertaken at Stage 4.

STATUS

powelldobson
ARCHITECTS

Cardiff, Swansea, London

t +44 (0)33 33 201 001

www.powelldobson.com

@PDArchitects

PDA Job No: 22013	
PDA - EX - XX - GA - A - (90) 9300	REV
ORIGINATOR	VOLUME
LEVEL	TYPE
ROLE	NUMBER

Contract: **Dogs Trust**
Merseyside Rehoming Centre
Title: **Preliminary Proposed Site Contours Plan**

Scale: 1 : 500
Date: 04/10/23
Drawn: OSRH
Checked: -