
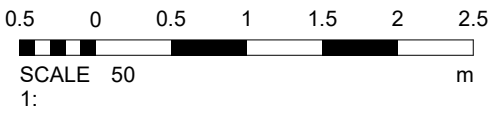
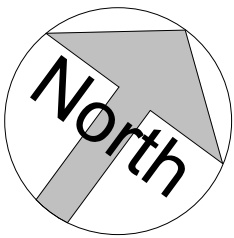


Area Schedule (GIA)	
Name	Area
Ground Floor	239 m²

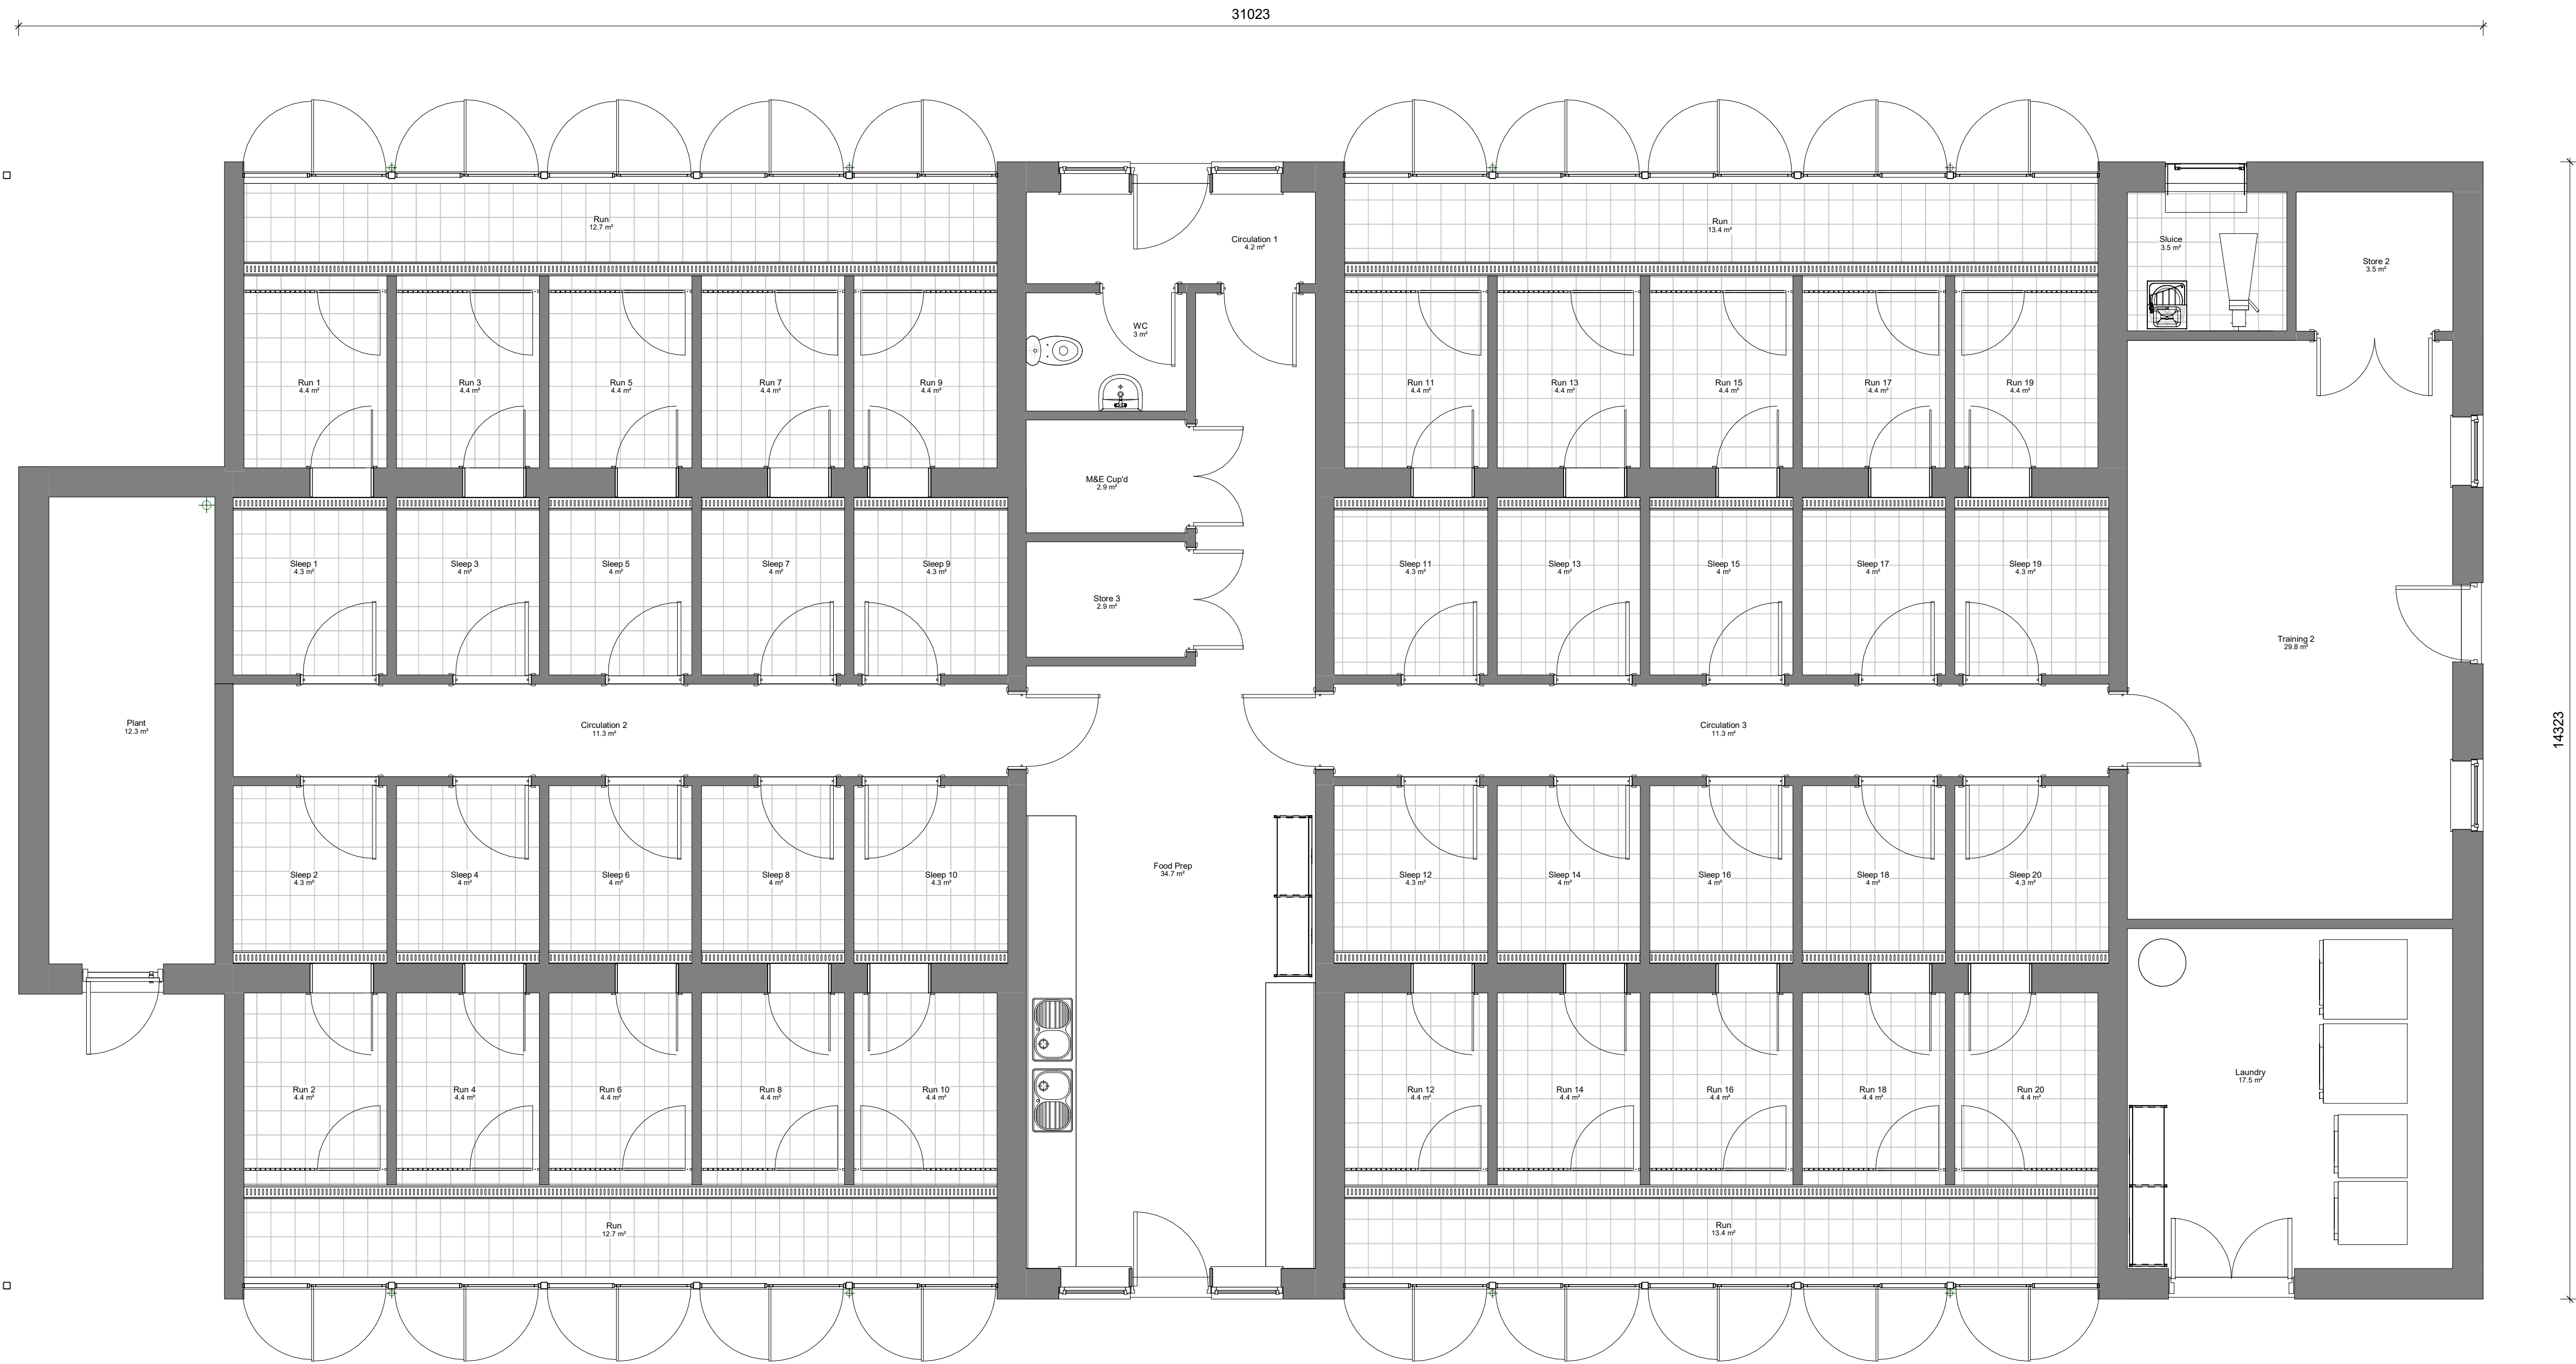

This drawing must not be scaled.
Figured dimensions and levels to be used.
Any inaccuracies must be notified to the architect.
Detail drawings and large scale drawings take
precedence over smaller drawings.

Rev:	
A	Plan amended following developments to elevations - JS
B	GIA Schedule added to drawing - JS
C	North arrow indicated on plan - JS
D	Overall dimensions added to drawing, GIA amended - JS

Chk'd:	
22.03.23	
14.06.23	
10.07.23	
03.10.23	

A1

THIS DRAWINGS IS COPYRIGHT ©

STATUS
S2 - Issued for Information

powelldobson
ARCHITECTS

Cardiff, Swansea, London

t +44 (0)33 33 201 001

www.powelldobson.com

@PDArchitects

PDA Job No: 22013					
PDA - IN - 00 - GA - A - (05) 1000		REV D			
ORIGINATOR	VOLUME	LEVEL	TYPE	ROLE	NUMBER

Contract: Dogs Trust Merseyside
Intake Building
Title: Ground Floor GA

Scale: 1 : 50
Date: 28.02.23
Drawn: JS
Checked: OSRH