



Notes | Sketch schemes may be based on plan information of unknown origin and is subject to verification and survey. Contractors must verify all dimensions on site before commencing any work or shop drawings. This drawing is not to be scaled. Use figured dimensions only. Ensure digital versions are plotted at 'Actual Size'. Building areas are liable to adjustment over the course of the design process due to ongoing construction detailing developments. Subject to statutory approvals and survey. The bar above is to check that the drawing has been printed to scale.

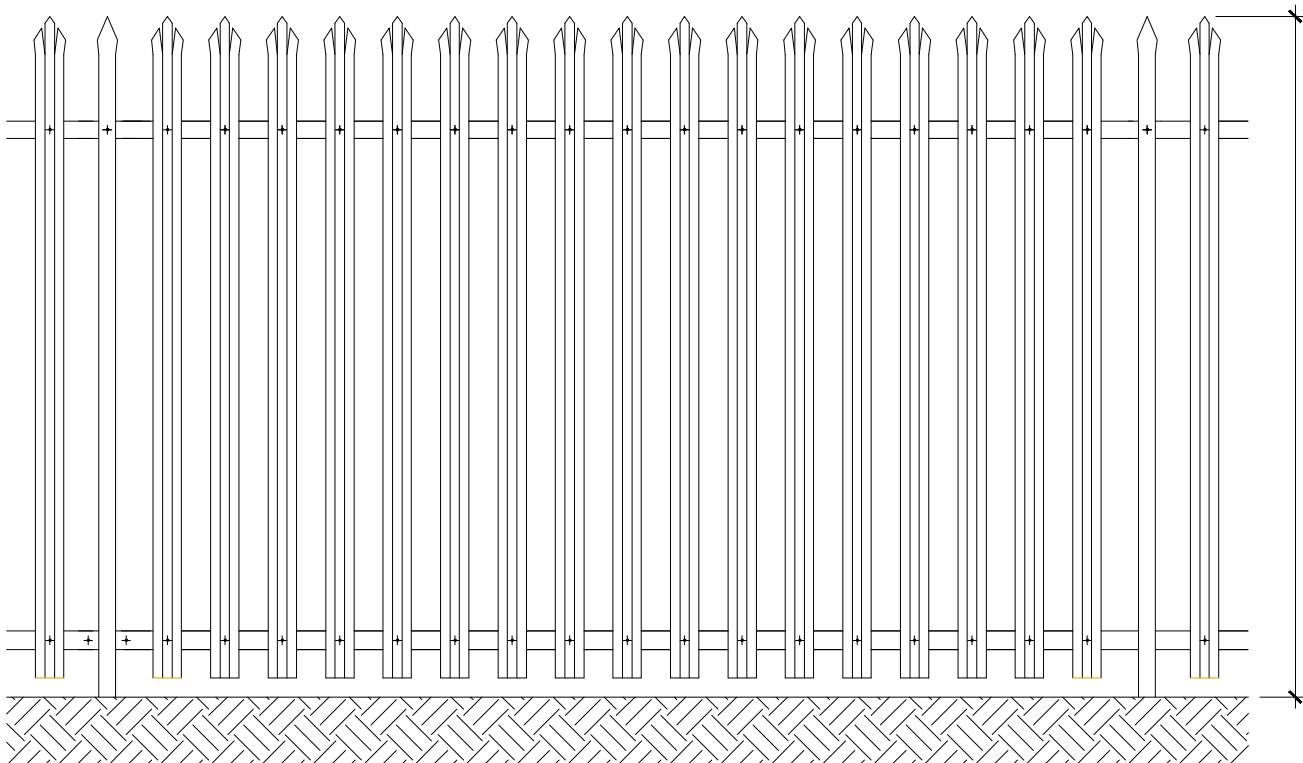

1800mm high galvanised Palisade fence & gates

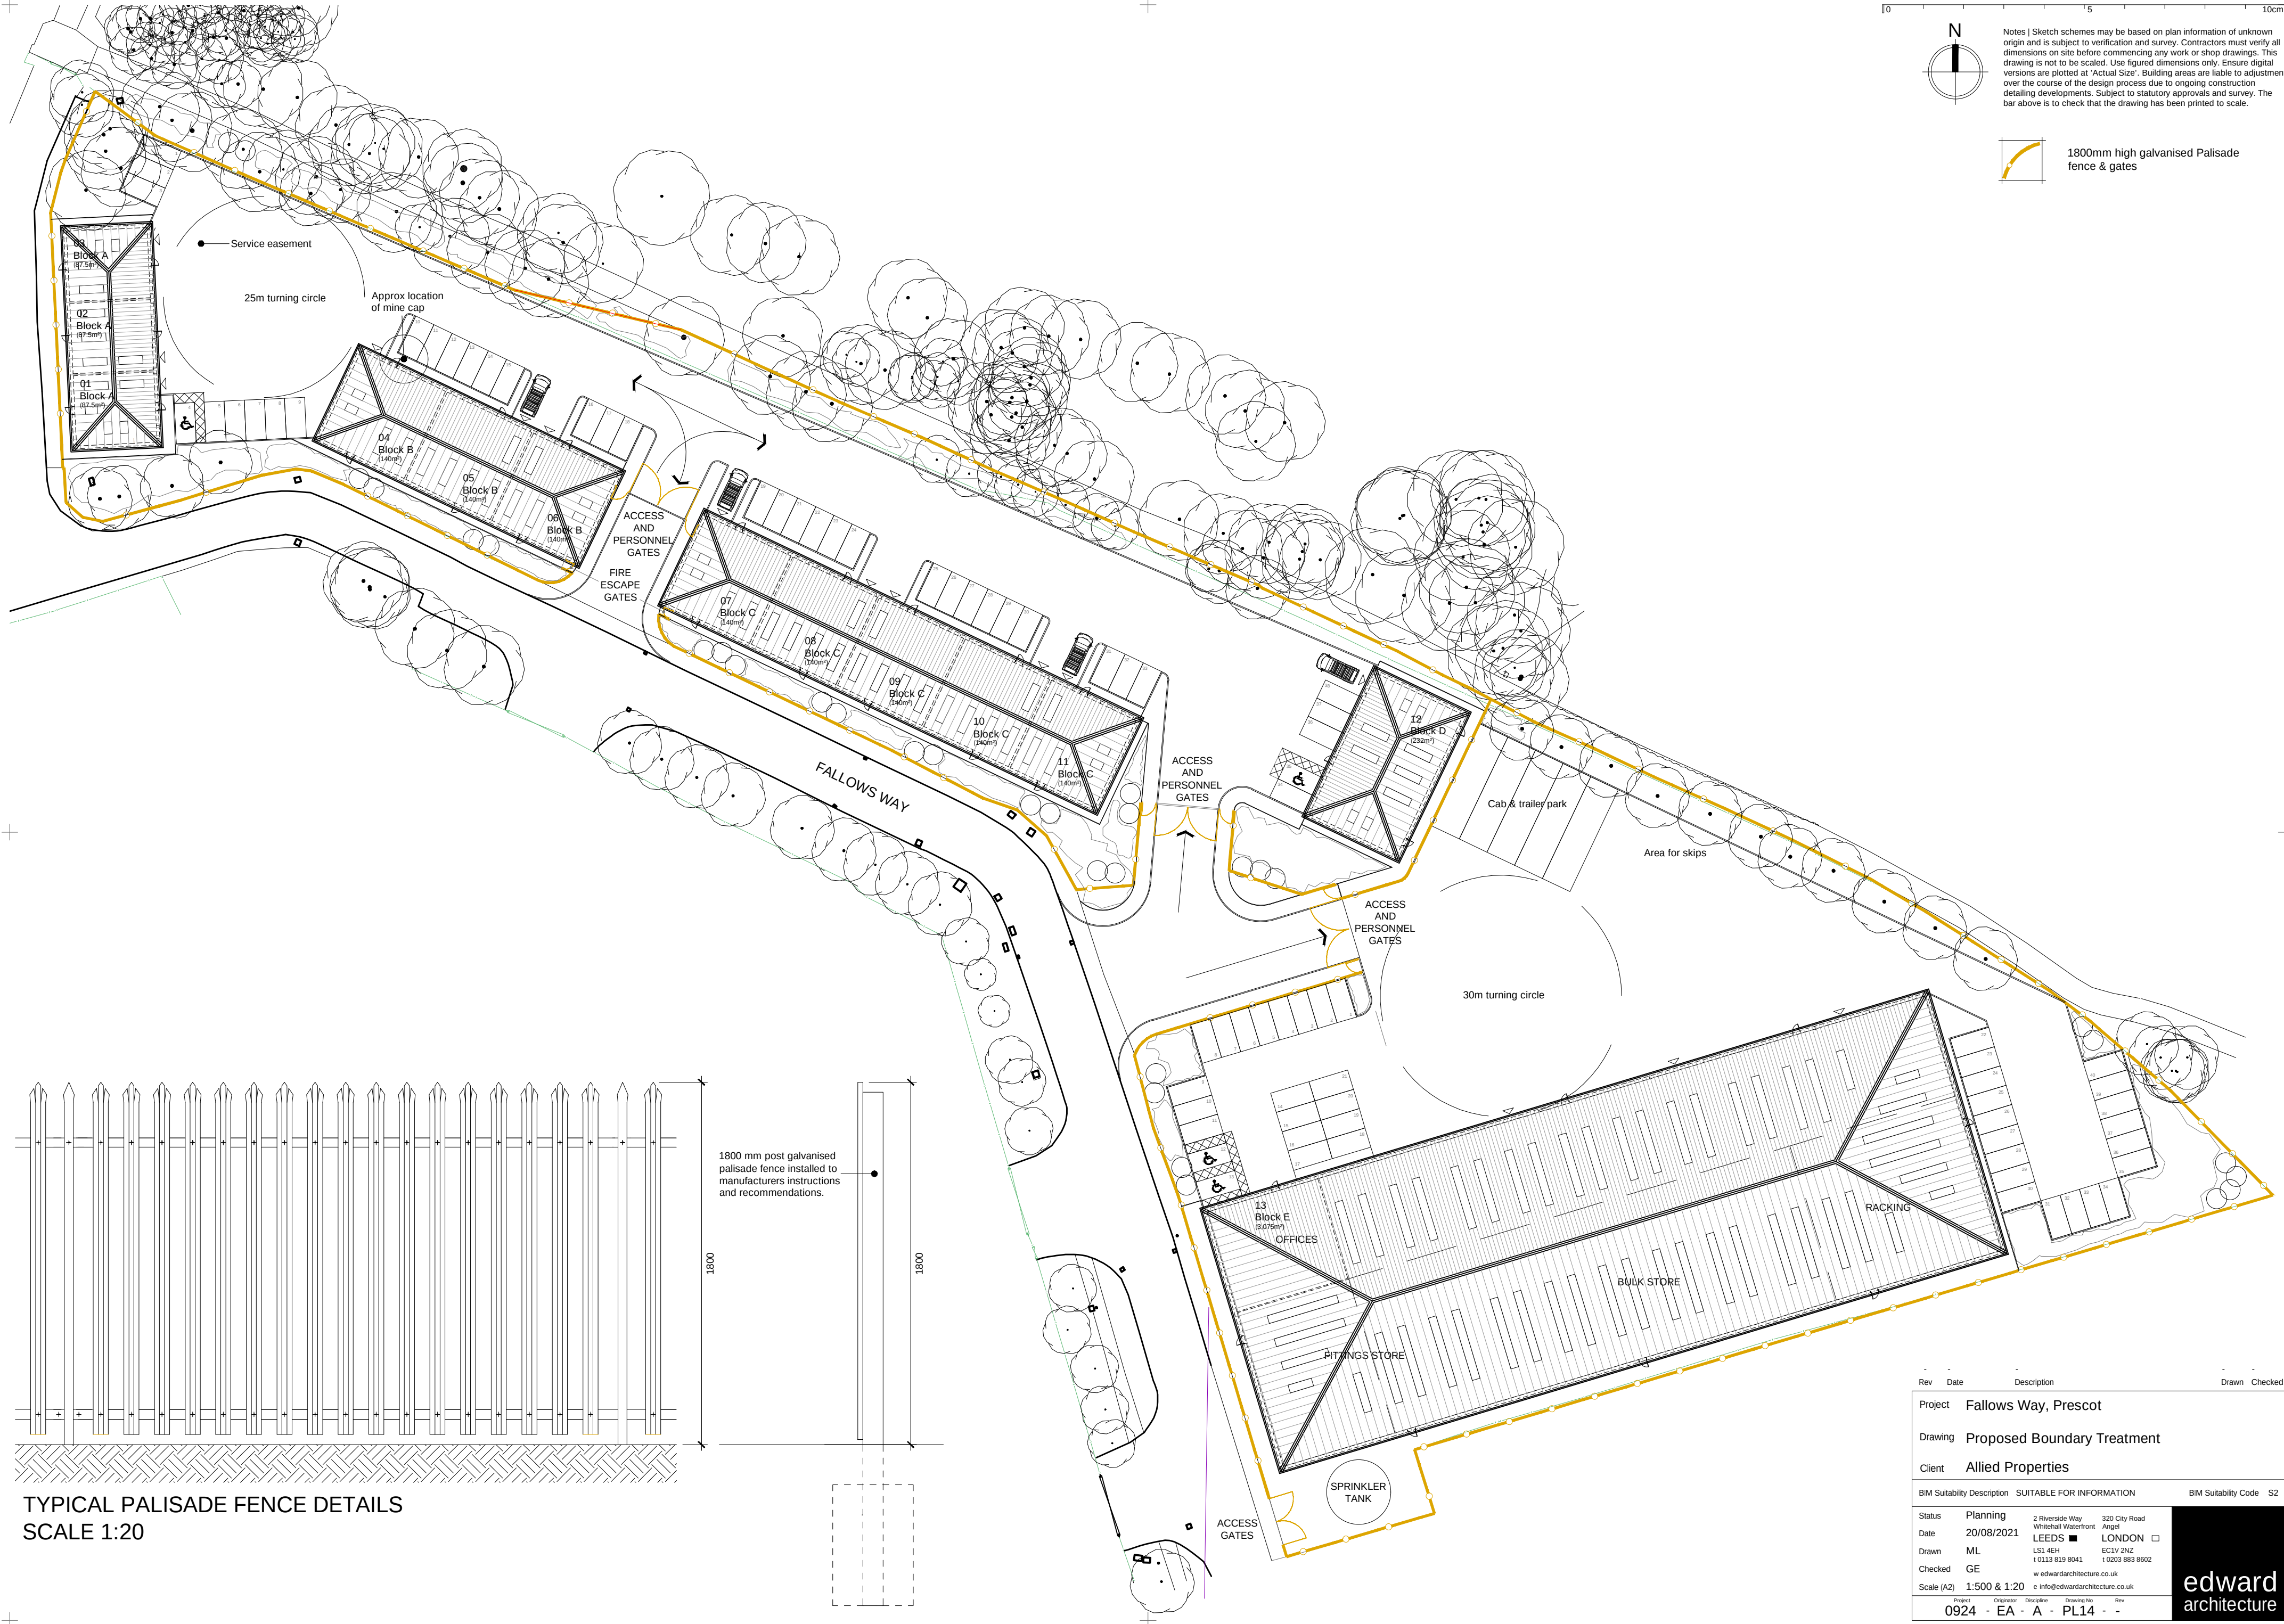

1800 mm post galvanised palisade fence installed to manufacturers instructions and recommendations.

1800

1800

TYPICAL PALISADE FENCE DETAILS
SCALE 1:20

Rev	Date	Description	Drawn	Checked
Project Fallsows Way, Prescot				
Drawing Proposed Boundary Treatment				
Client Allied Properties				
BIM Suitability Description SUITABLE FOR INFORMATION			BIM Suitability Code S2	
Status	Planning	2 Riverside Way Whitehall Waterfront LEEDS	320 City Road Angel LONDON	
Date	20/08/2021	LS1 4EH t 0113 819 8041	EC1V 2NZ t 0203 883 8602	
Drawn	ML	w edwardarchitecture.co.uk		
Checked	GE	e info@edwardarchitecture.co.uk		
Scale (A2)	1:500 & 1:20			
Project	0924	Originator	EA	Discipline
		Drawing No	A	Rev
			PL14	-

