


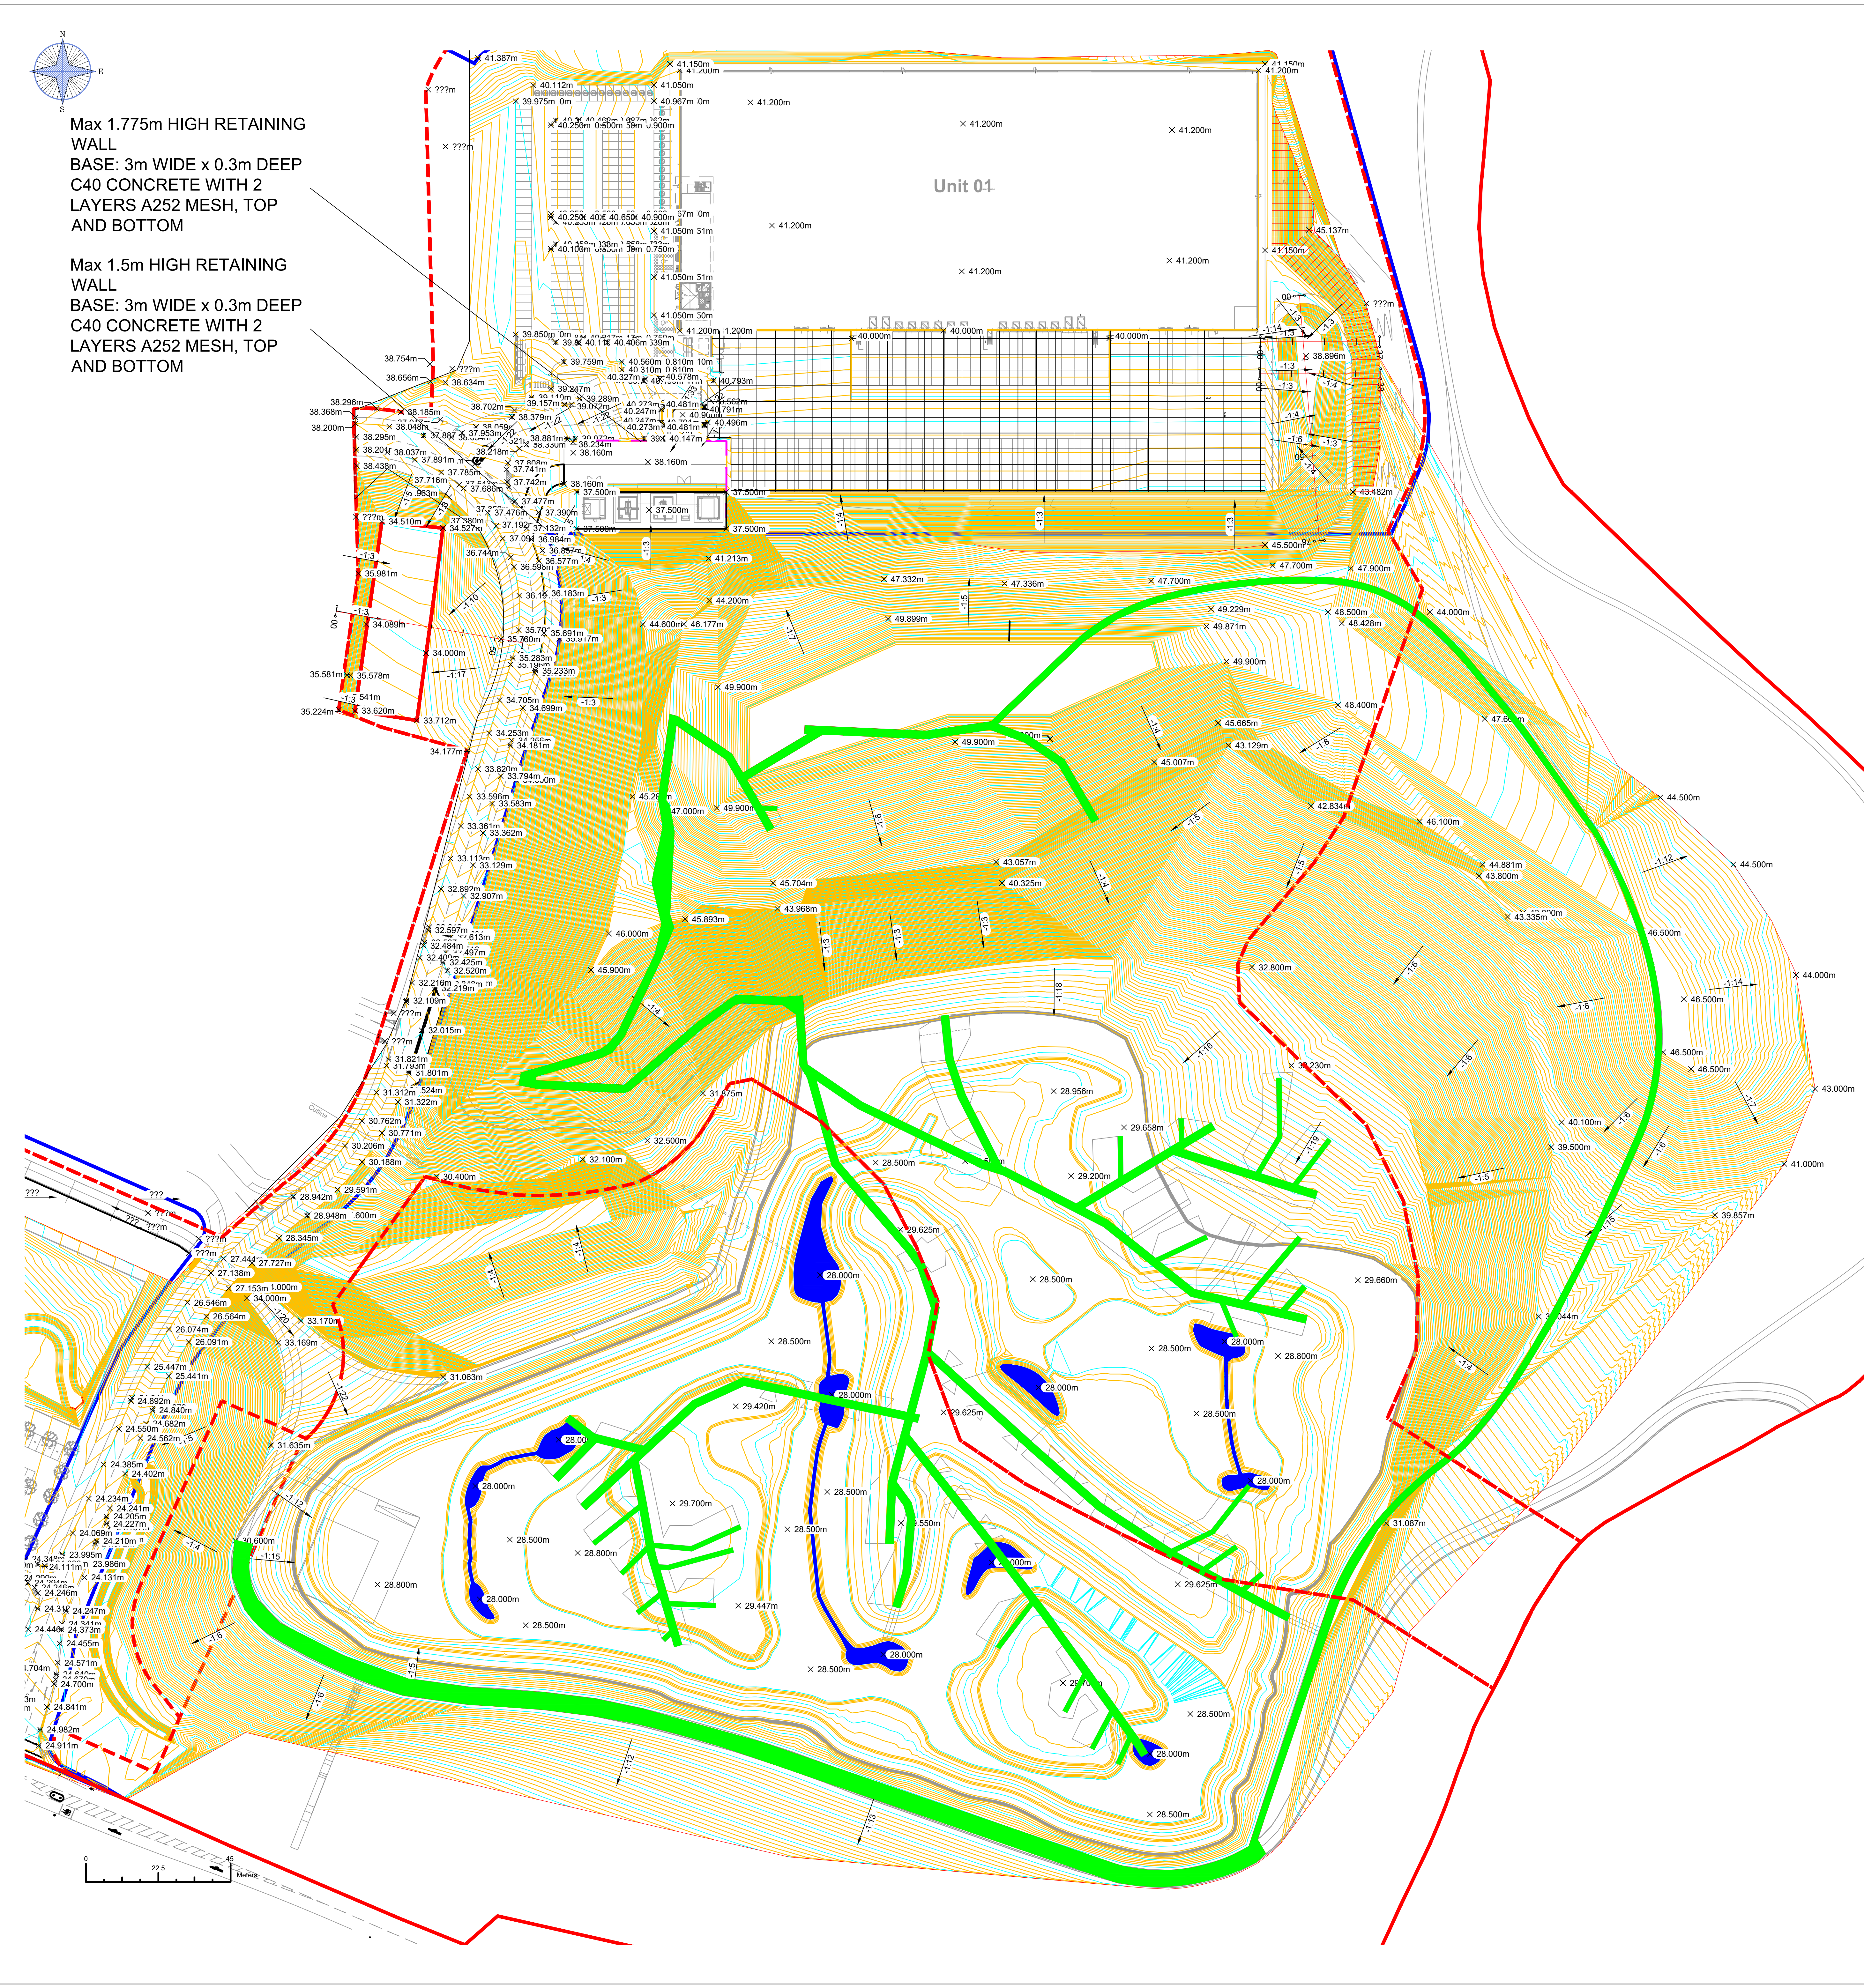


Max 1.775m HIGH RETAINING WALL
BASE: 3m WIDE x 0.3m DEEP
C40 CONCRETE WITH 2 LAYERS A252 MESH, TOP AND BOTTOM


Max 1.5m HIGH RETAINING WALL
BASE: 3m WIDE x 0.3m DEEP
C40 CONCRETE WITH 2 LAYERS A252 MESH, TOP AND BOTTOM

Unit 01


SECTION THROUGH MINE SHAFT CAP
SCALE: H 1:250,V 1:250. DATUM: 30.000

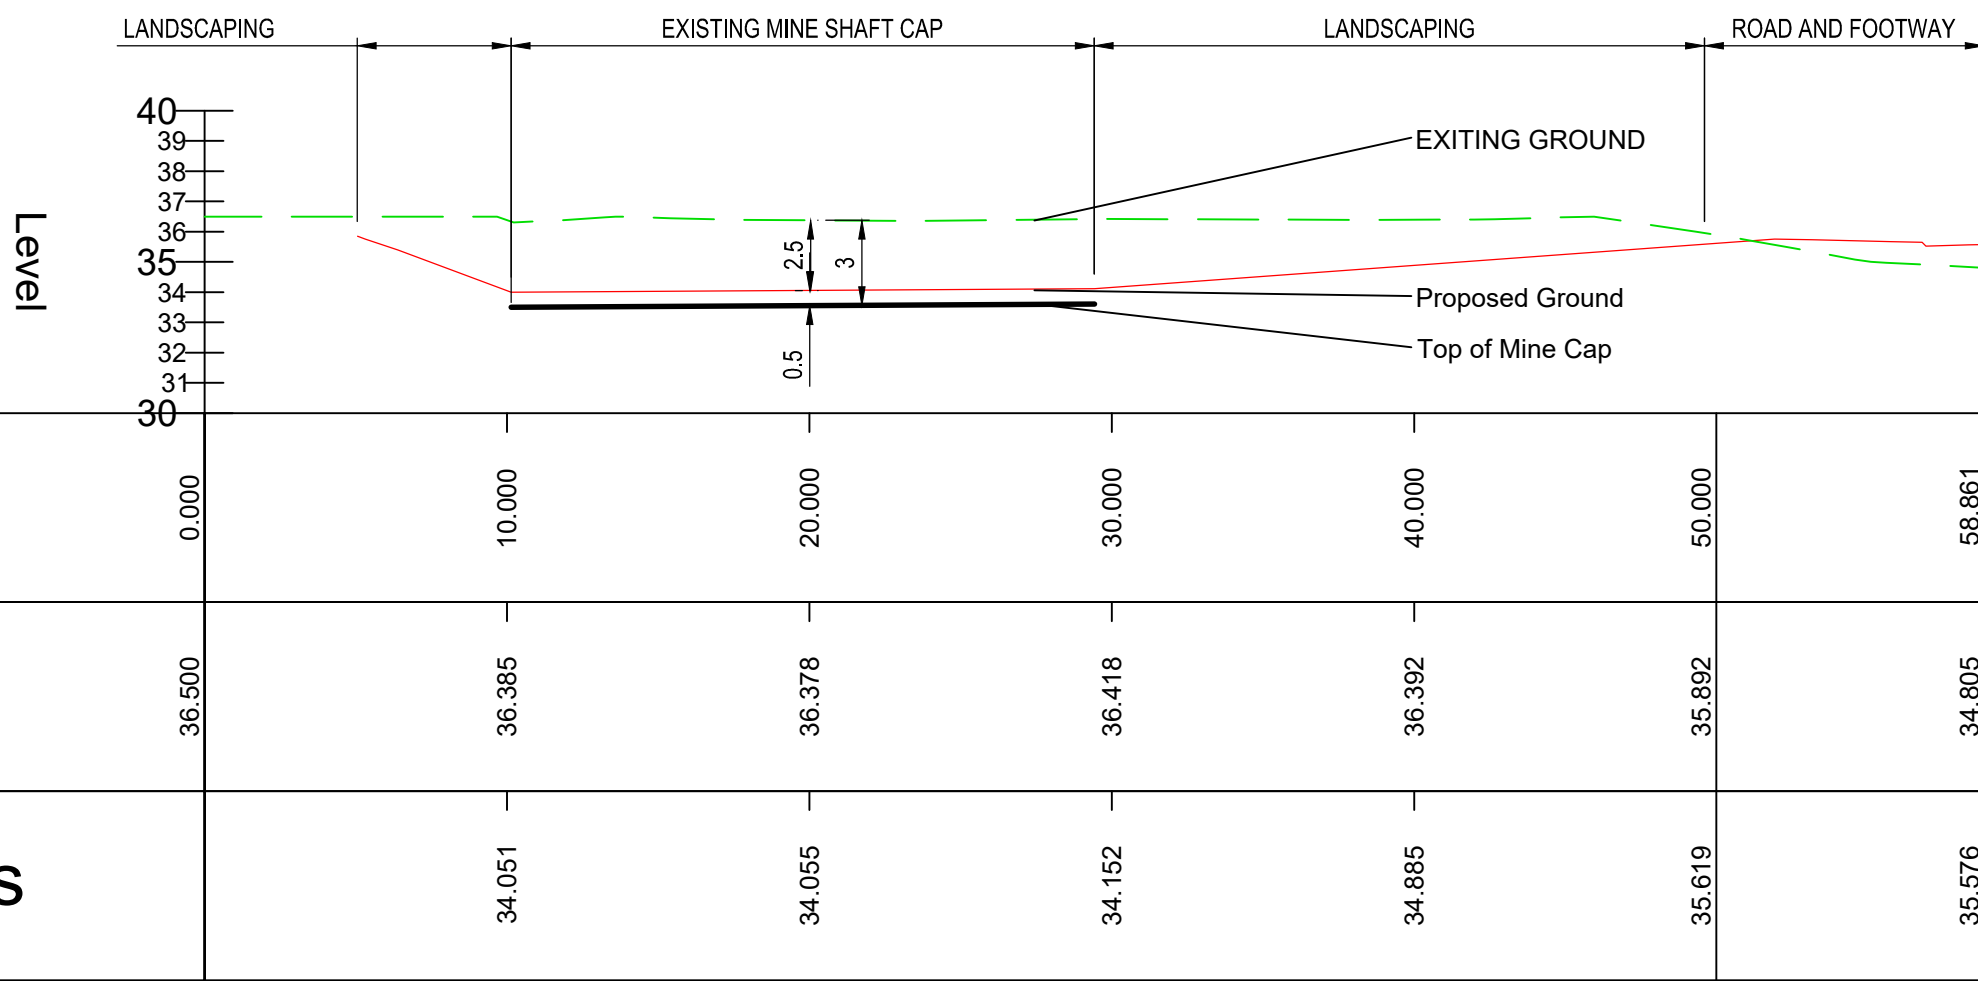

POND SECTION 1
SCALE: H 1:250,V 1:250. DATUM: 35.000

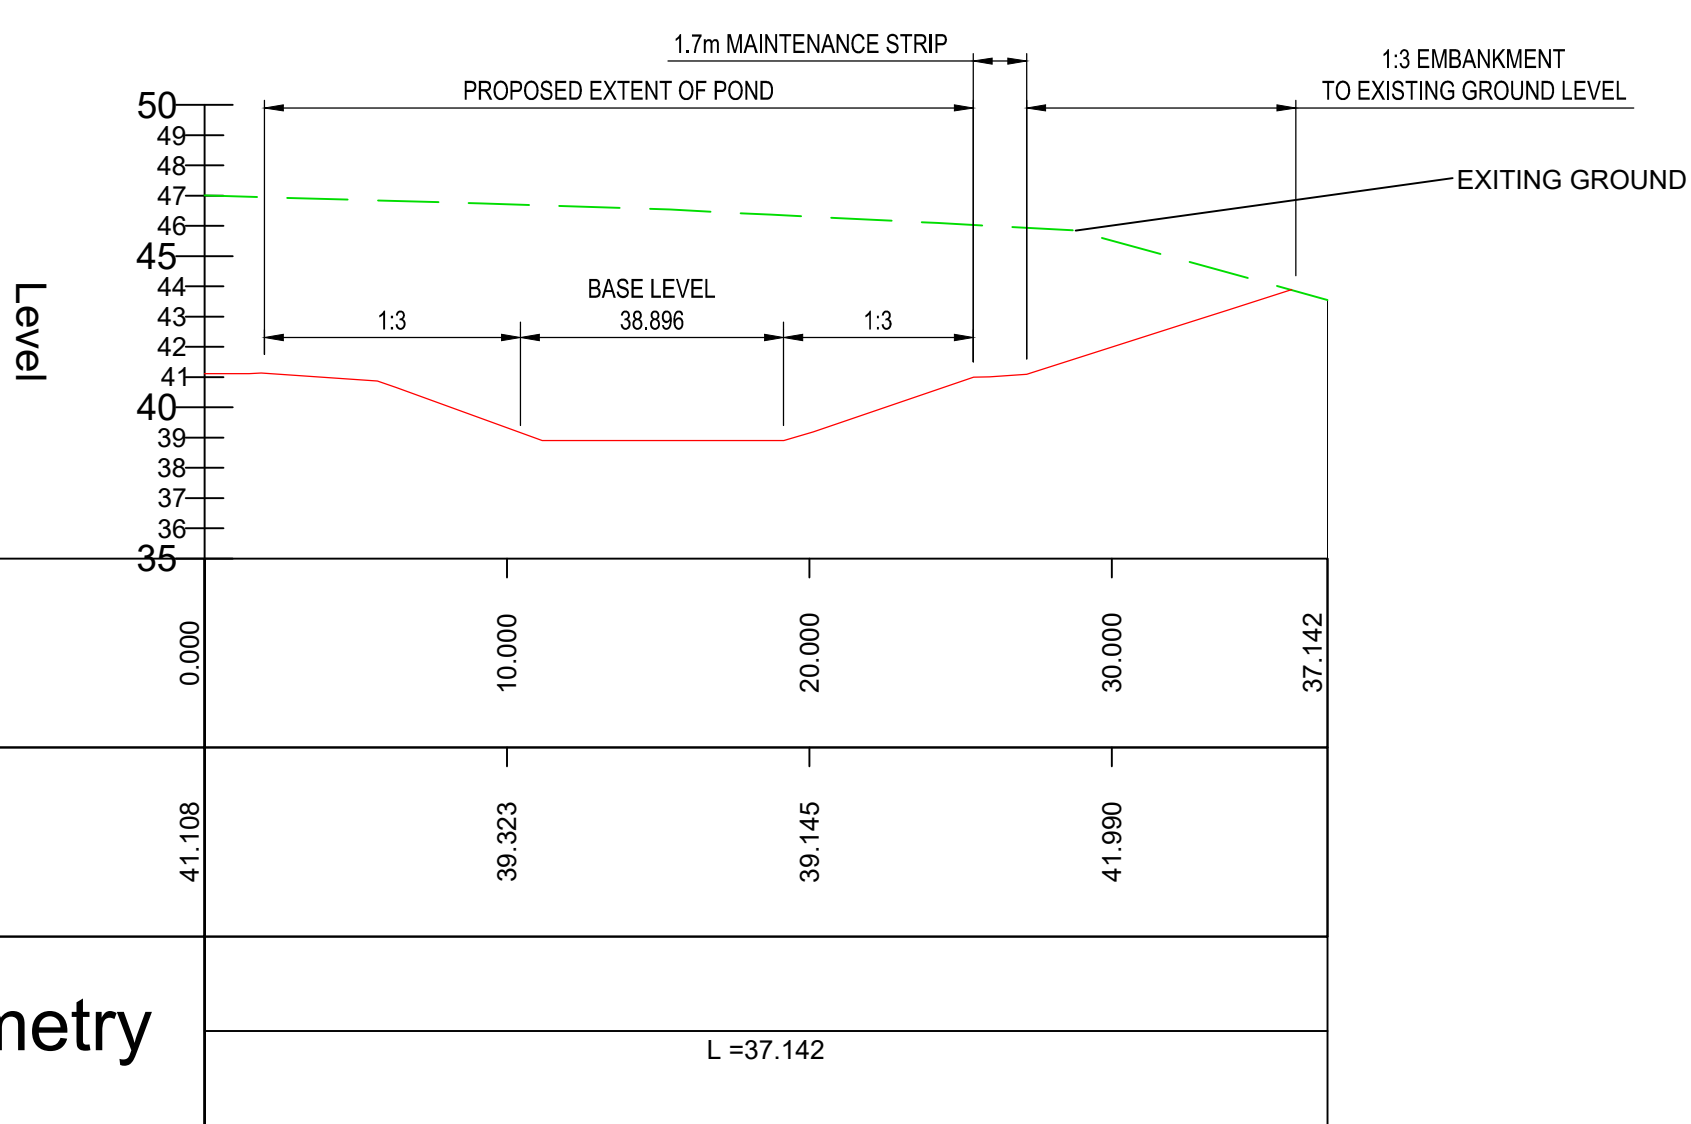

POND SECTION 2
SCALE: H 1:250,V 1:250. DATUM: 35.000

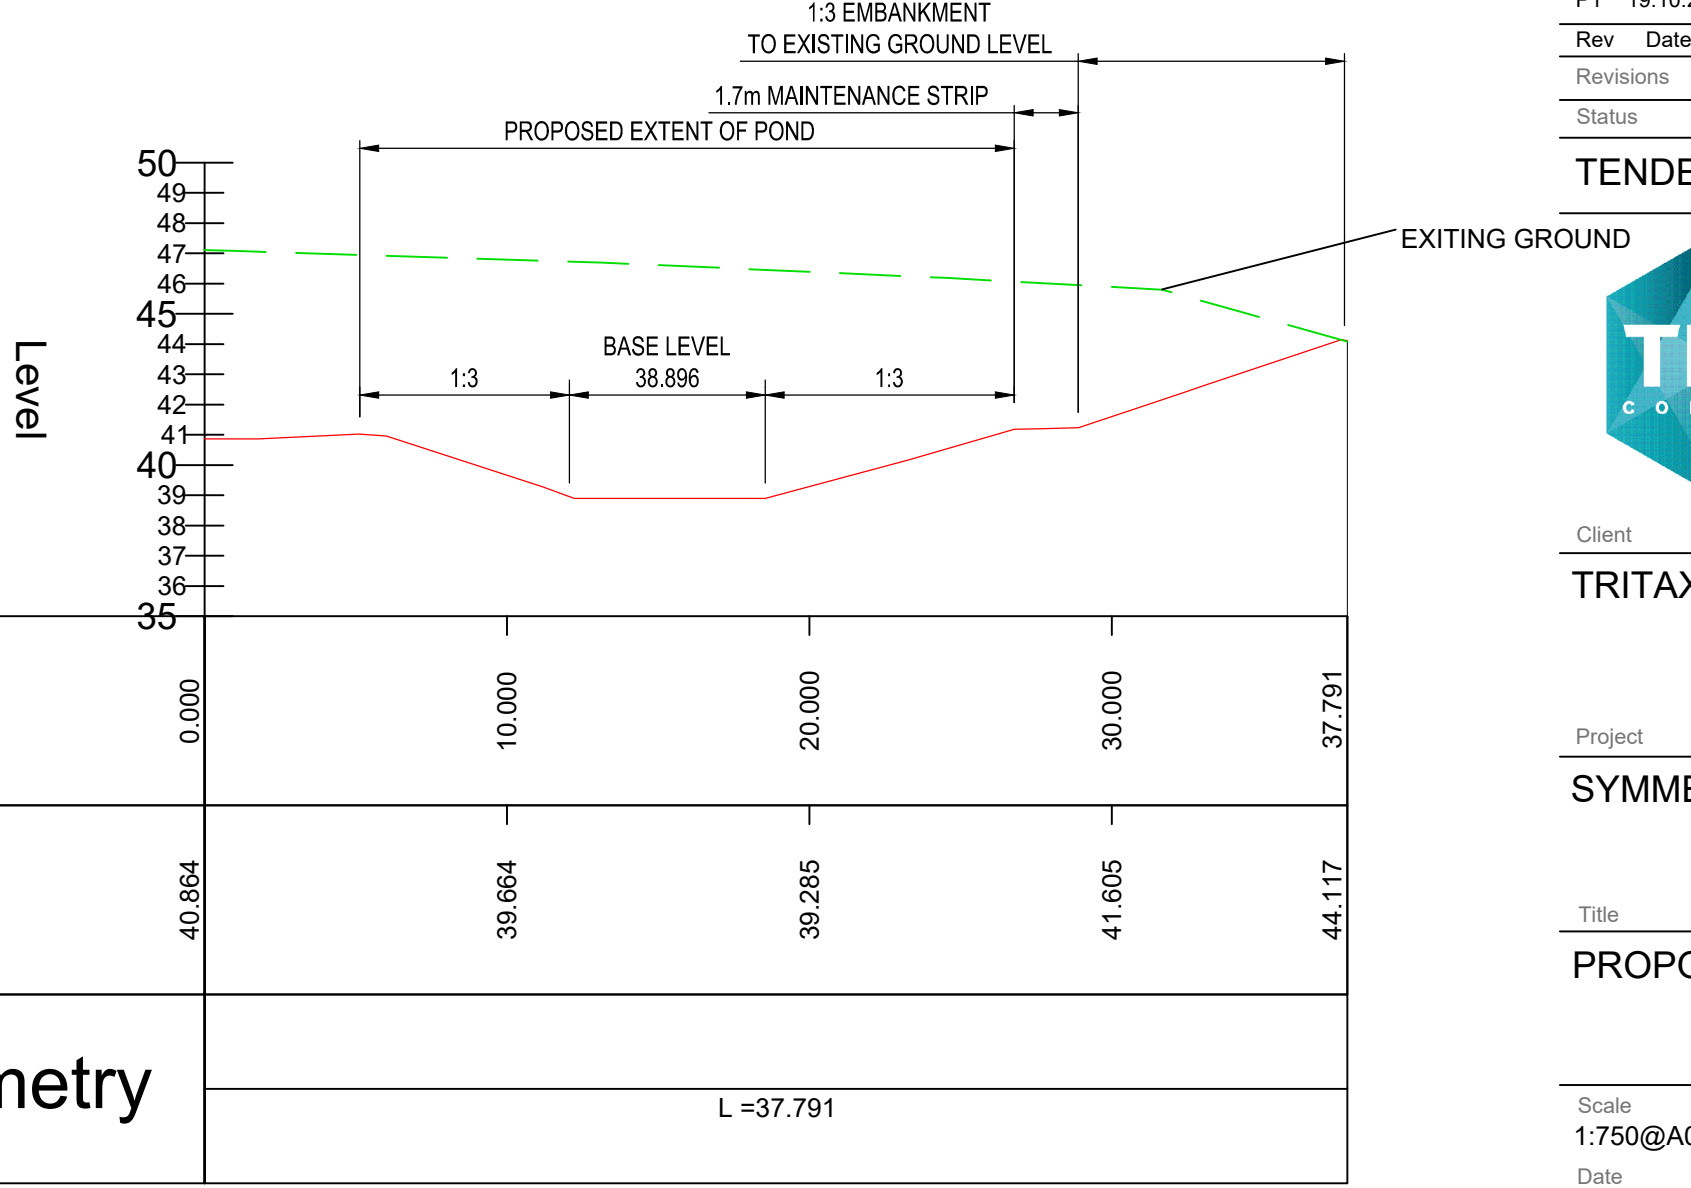

- Notes
1. THIS DRAWING IS THE COPYRIGHT OF TIER CONSULT LTD AND CANNOT BE REPRODUCED IN ANY FORM WITHOUT WRITTEN CONSENT FROM THE COMPANY.
 2. THIS DRAWING IS TO BE READ IN CONJUNCTION WITH ALL OTHER RELEVANT ARCHITECT'S, ENGINEERS AND SPECIALISTS DRAWINGS TOGETHER WITH THE APPROPRIATE SPECIFICATION.
 3. ALL DIMENSIONS ARE IN MILLIMETRES UNLESS OTHERWISE STATED. FOR THE PURPOSES OF CONSTRUCTION THIS DRAWING MUST NOT BE SCALED AND ONLY WRITTEN DIMENSIONS USED. IT IS THE CONTRACTOR'S RESPONSIBILITY TO CHECK ALL DIMENSIONS ON SITE PRIOR TO CONSTRUCTION AND ANY DISCREPANCIES TO BE BROUGHT TO THE IMMEDIATE ATTENTION OF THE ENGINEER IN WRITING.
 4. ALL LEVELS ARE IN METRES UNLESS OTHERWISE STATED.

- Legend
- DEEP BASINS
 - FOOTPATHS DESIGNED BY OTHERS

T11 11.11.22	JCB Section Updated	WNL	
T10 09.11.22	JCB Section Added	WNL	
T9 03.11.22	JCB Levels Updated around shaft slab	WNL	
T8 18.08.22	JCB Model Updated	WNL	
T7 15.08.22	JCB Updated with new layout	WNL	
T6 05.08.22	JCB Pond section added	WNL	
T5 20.07.22	JCB Pond section added	WNL	
T4 25.05.22	JCB Model Updated	WNL	
T3 16.05.22	JCB Model Updated	WNL	
T2 26.04.22	JCB Model Updated	WNL	
T1 07.04.22	JCB Energy Center added	WNL	
P4 11.01.22	JCB Levels Updated	WNL	
P3 21.12.21	JCB Scale Bar Added	WNL	
P2 17.11.21	JCB Issued for information	WNL	
P1 19.10.21	JCB Issued for information	WNL	
Rev	Date	By Description	Appd
Revisions			
Status			
TENDER			
ROUND			
		Tier Consult Ltd. Richmond House Sandipour Court Chester CH4 9QZ t: 01244 684900	
Client			
TRITAX SYMMETRY HUYN LIMITED			
Project			
SYMMETRY PARK HUYN			
Title			
PROPOSED COUNTRY PARK LEVELS			
Scale	Drawn	Revision	
1:750@A0	JCB		T11
Date	Checked		
Jan'21	WNL		
TIER Project No:		T_18_2126	
Drawing Ref:			
L005-TIE-ZZ-XX-DR-C-6007			