


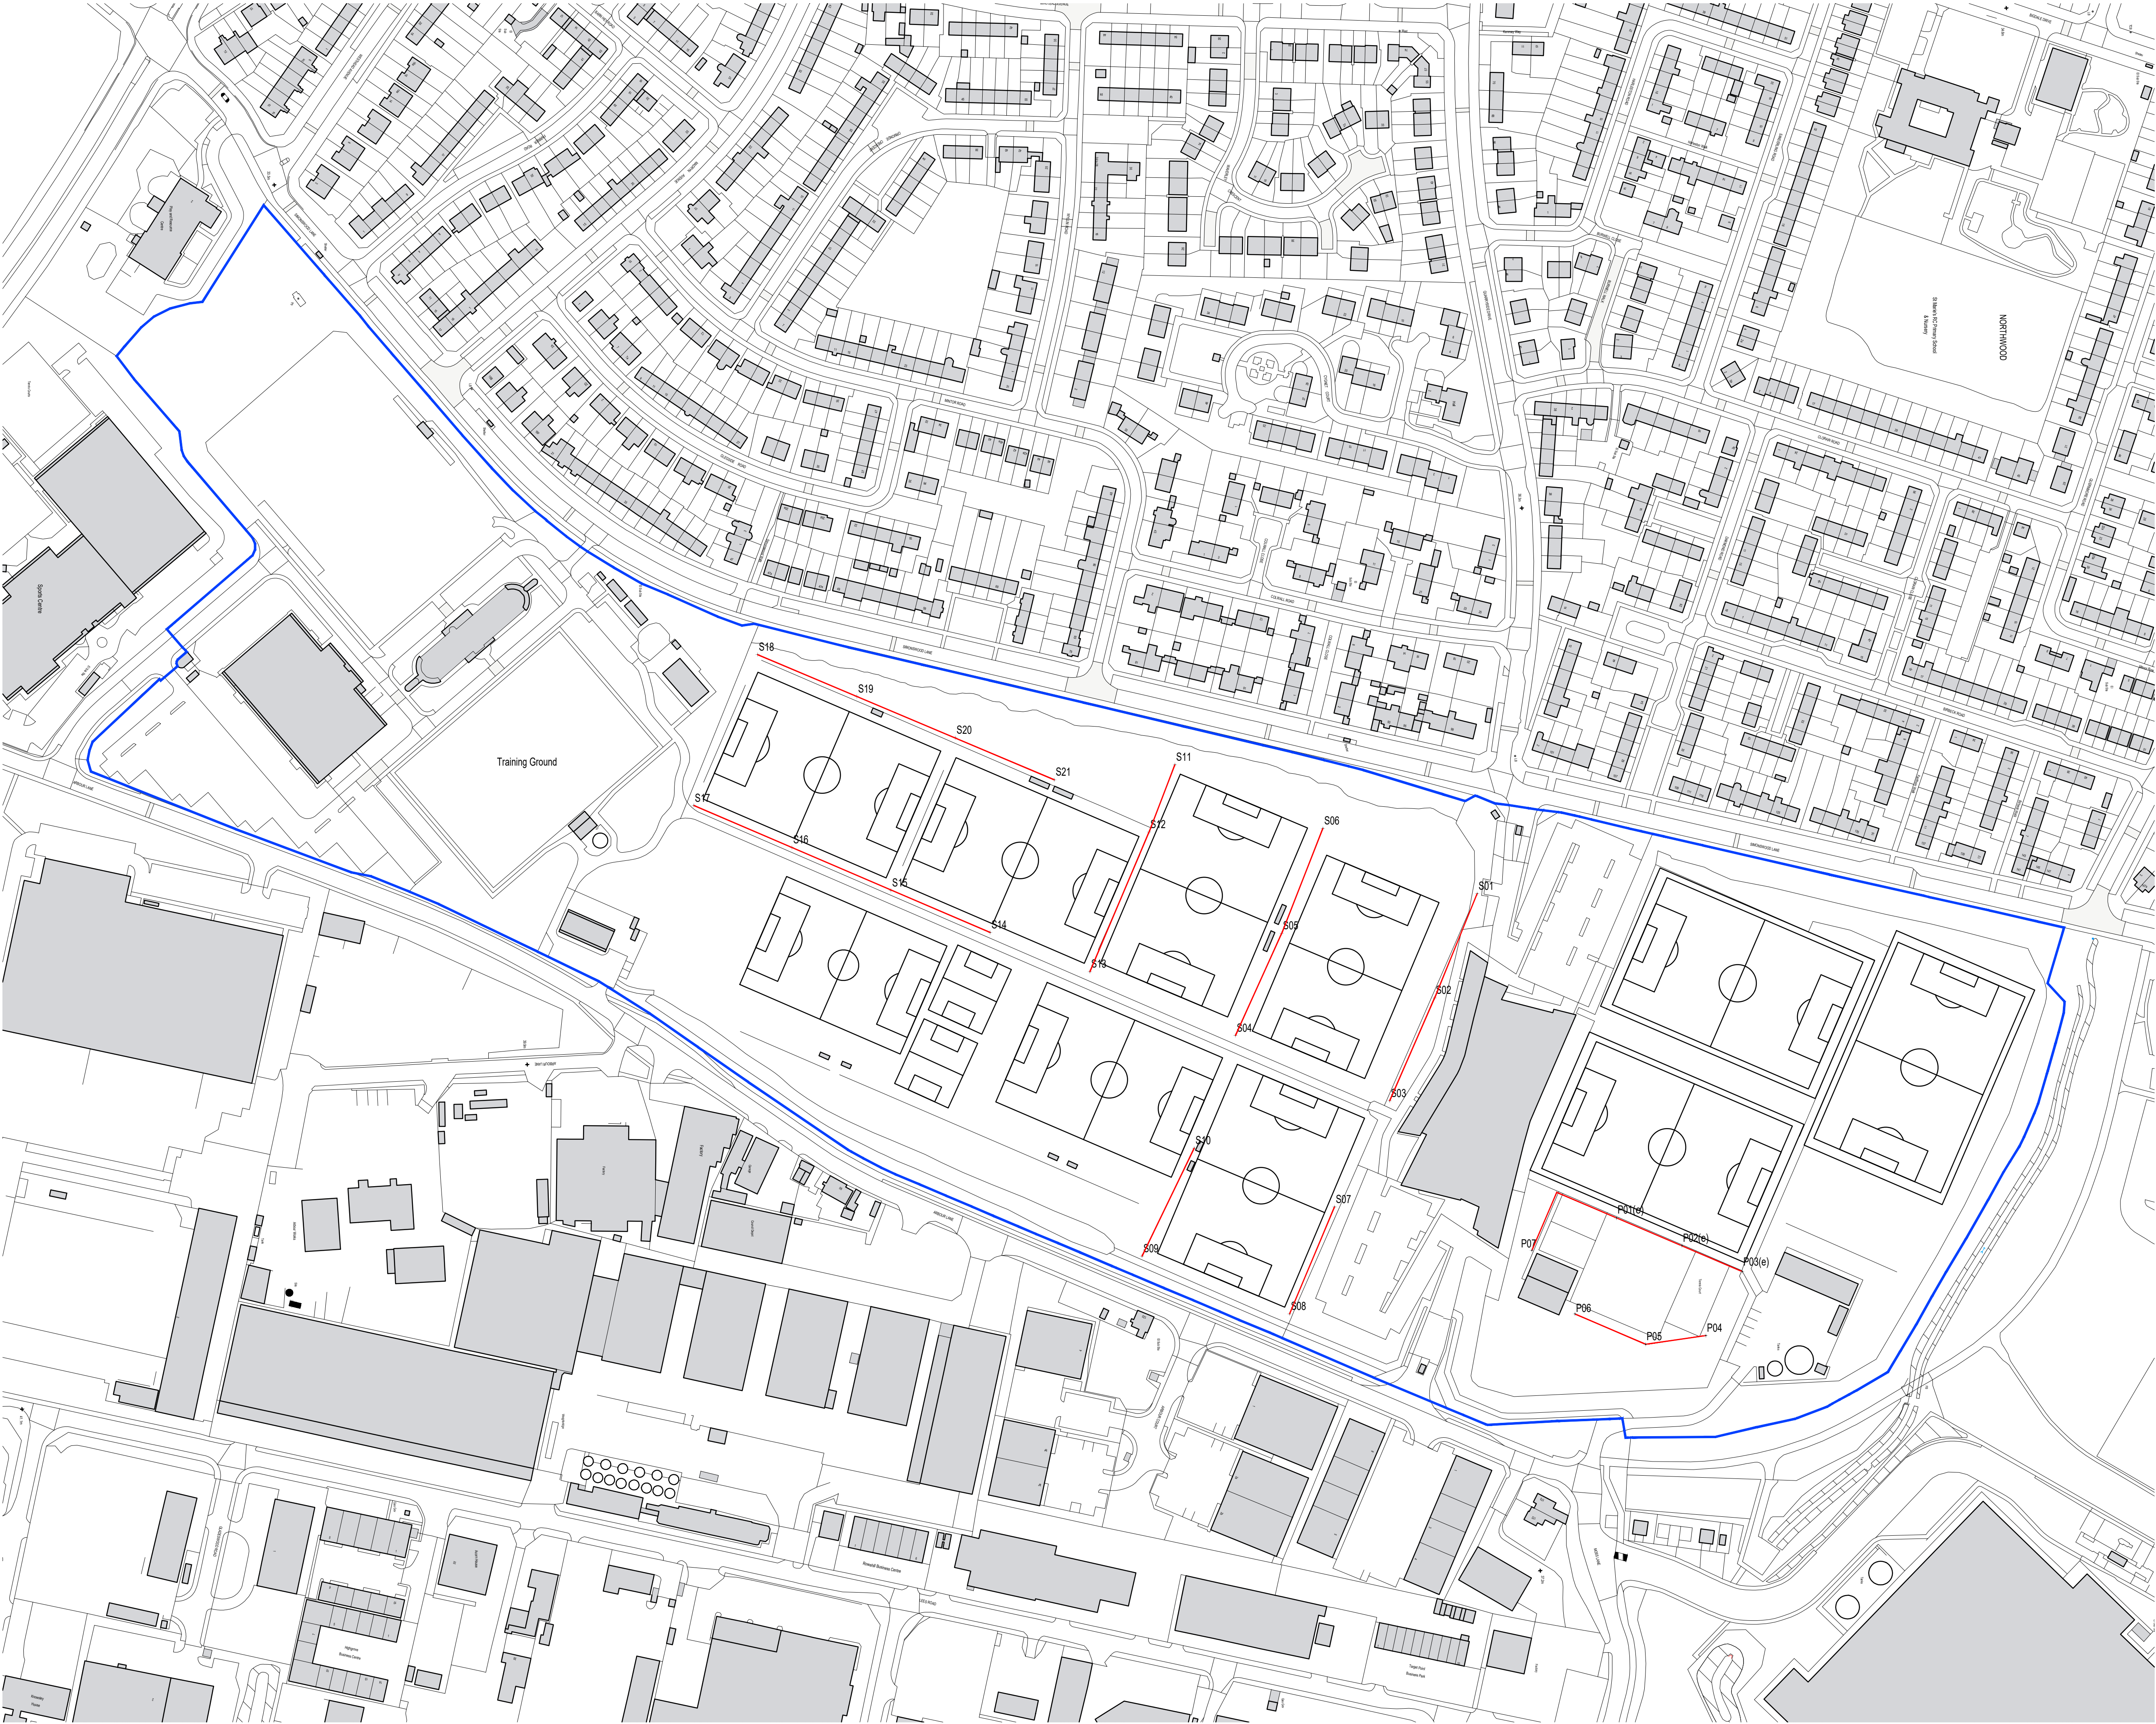


©KKA This design and drawing is the copyright of KKA and may not be reproduced in any form whatsoever without prior written consent. Issue of this drawing does not impart any real or implied copyright license. This drawing must be read in conjunction with all architects, consultants, subcontractors and specialists drawings. Do not scale from this drawing.

| Revision Number | Revision Date | Revision Description | Issued by |
|-----------------|---------------|----------------------|-----------|
| P01             | 06.09.24      | Planning             | RG        |

Legend

- Ownership Boundary
- Application Boundary

- Pxx  
+ 7no. Floodlight Location mounted on columns  
(Average above grade height 15m - 15.24m)  
Installed on 300mm diameter bases.  
*Floodlights with (e) installed on existing bases.*
- Sxx  
+ 21No. Floodlight Location mounted on columns  
(Average above grade height 18.2m - 18.29m)  
Installed on 340mm diameter bases.

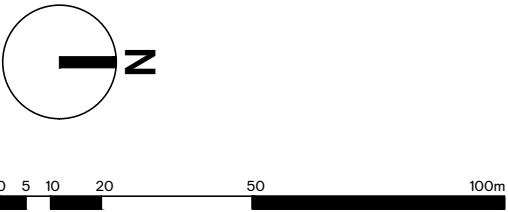

Planning Issue

contract  
**LFC Training Facility**

drawing  
**Pitch Lighting  
Location Plan**



Highpoint,  
34 Highfield Street  
Liverpool L3 6AA  
T: 0151 236 3186  
W: kka.studio

|       |            |         |    |          |      |
|-------|------------|---------|----|----------|------|
| drawn | RG         | checked | KB | approved | KB   |
| scale | 1:1500@ A1 |         |    | job no.  | 4747 |
| L10   |            |         |    |          | P01  |