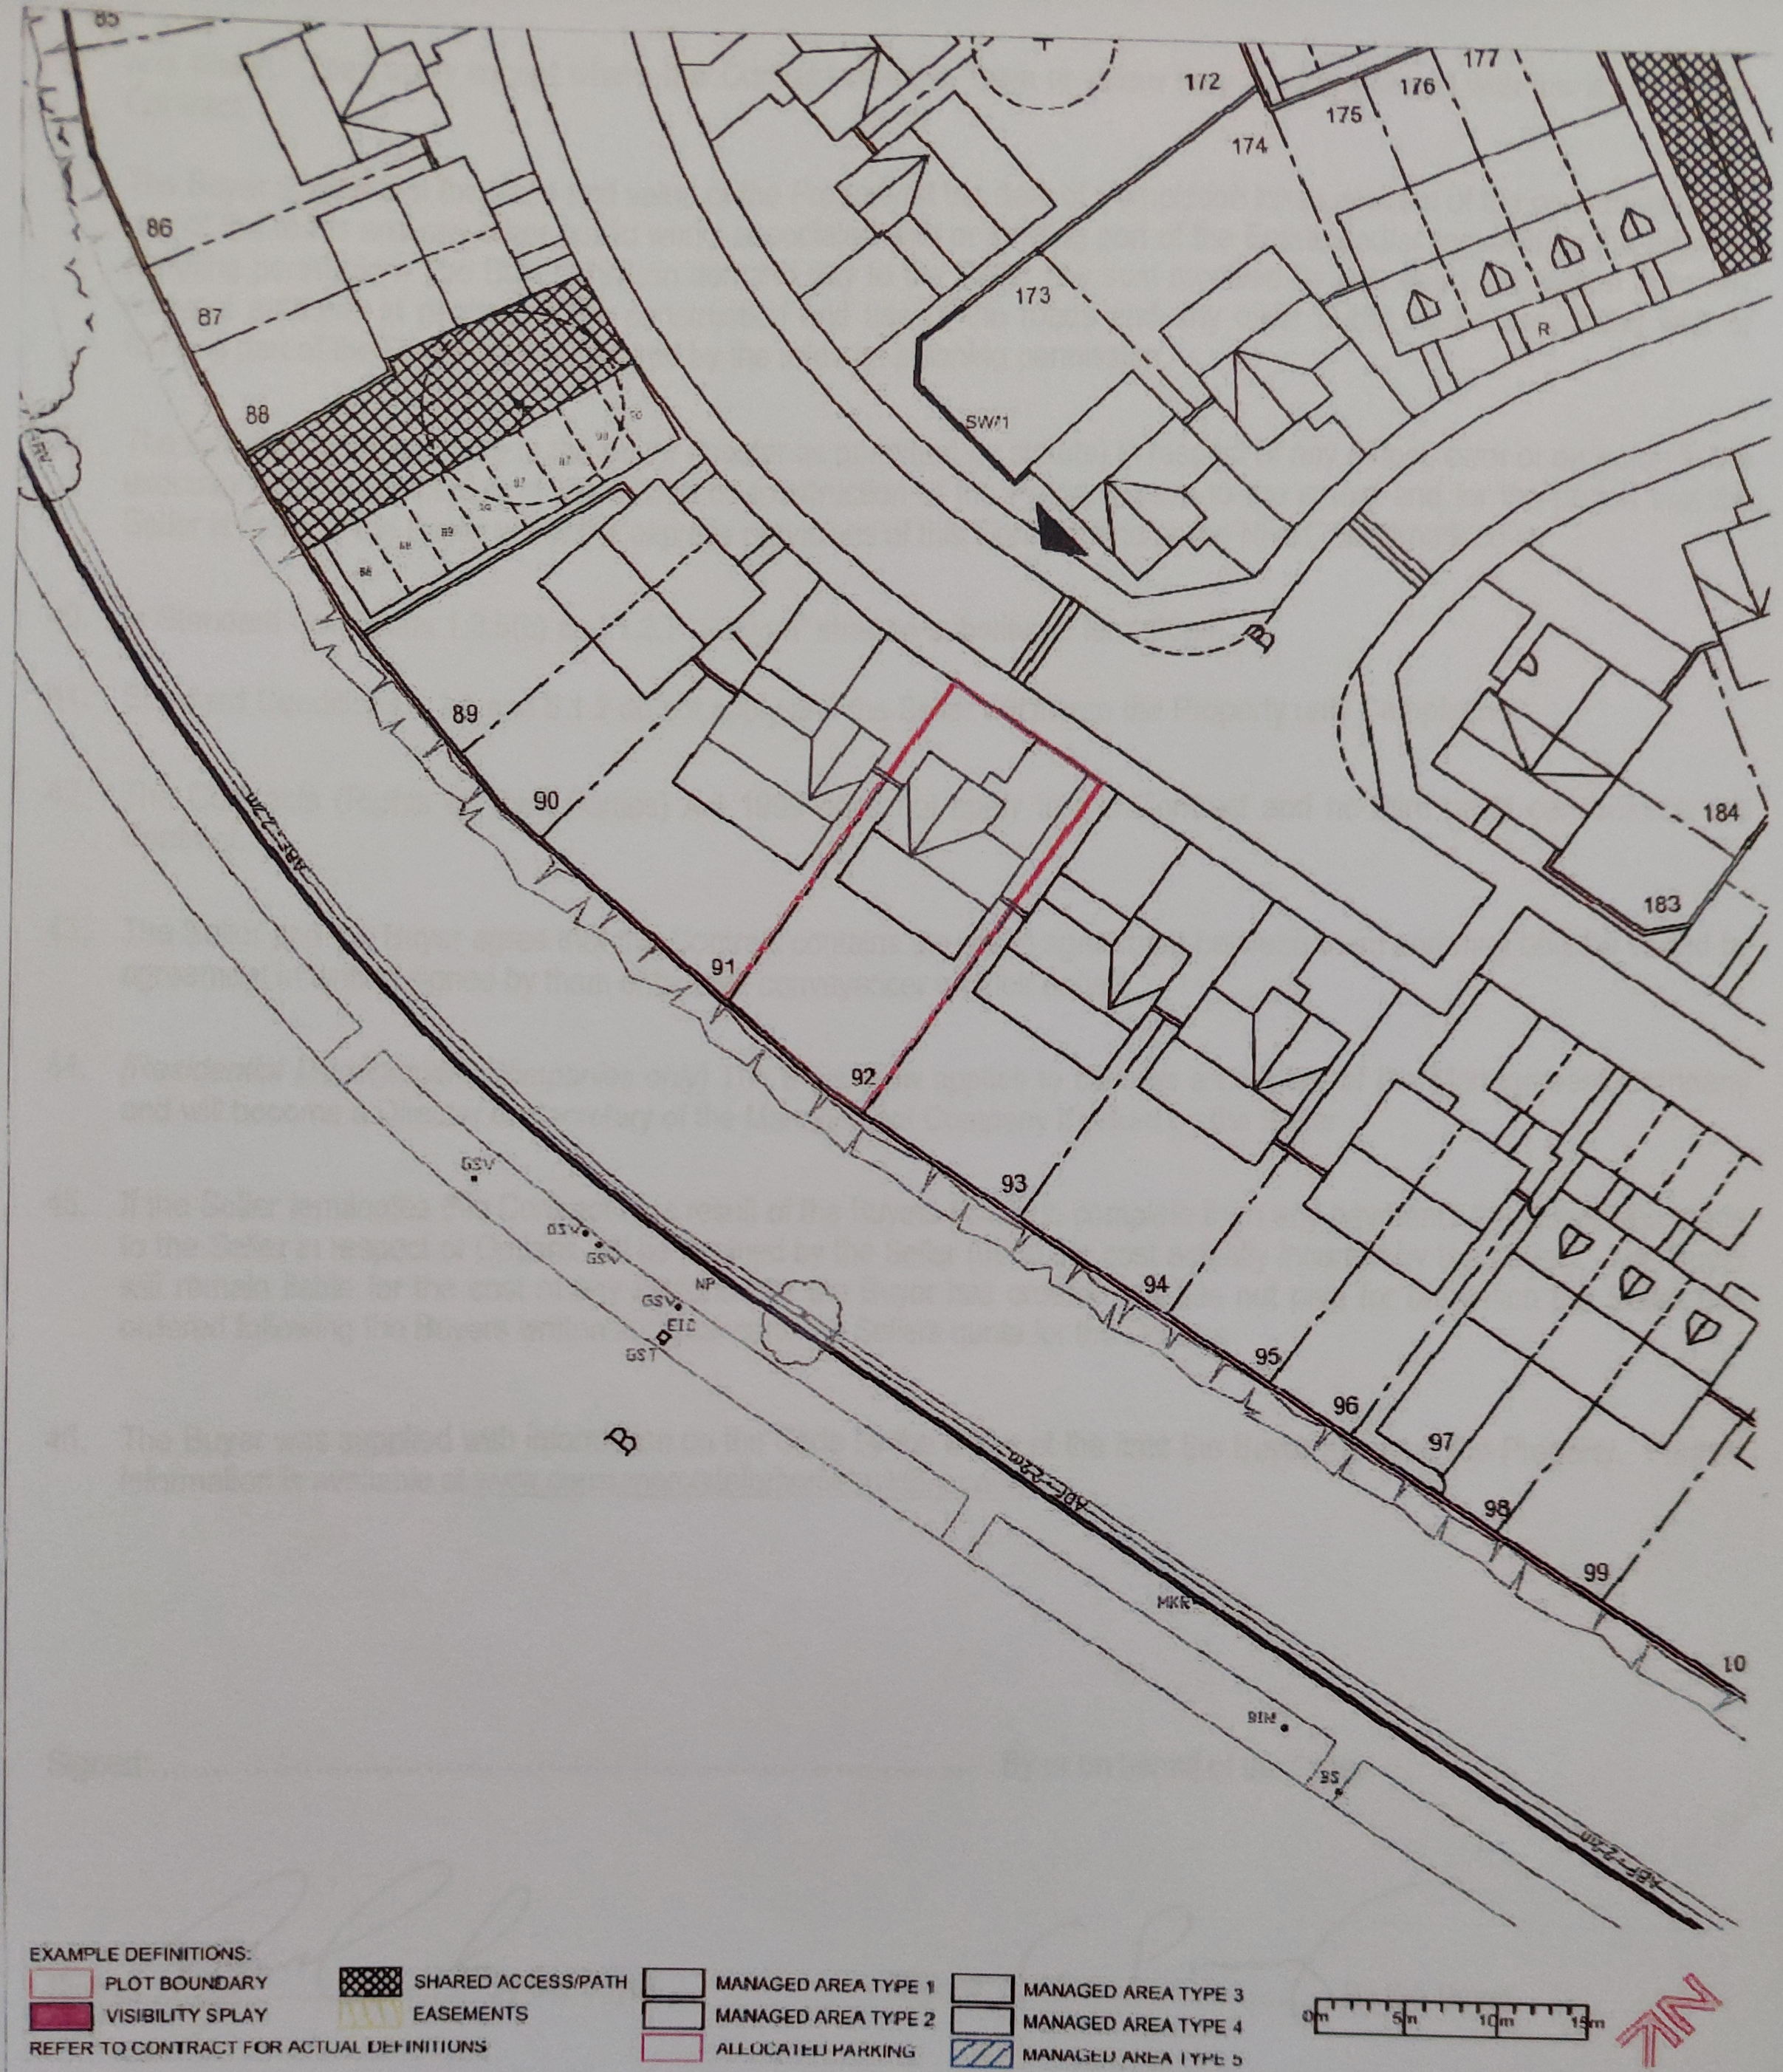

EXAMPLE DEFINITIONS:

- PLOT BOUNDARY
- VISIBILITY SPLAY
- SHARED ACCESS/PATH
- EASEMENTS
- MANAGED AREA TYPE 1
- MANAGED AREA TYPE 2
- ALLOCATED PARKING
- MANAGED AREA TYPE 3
- MANAGED AREA TYPE 4
- MANAGED AREA TYPE 5

REFER TO CONTRACT FOR ACTUAL DEFINITIONS

0m 5m 10m 15m

Plot: 92

Site: Speakman Gardens

Address: off Steley Way, Prescot

Scale: 1:500 @ A4

Taylor Wimpey

Taylor Wimpey North West
Taylor Woodrow House - The Beacons - Birchwood
Warrington - WA3 6XU
tel: 01925 849600 www.taylorwimpey.com