


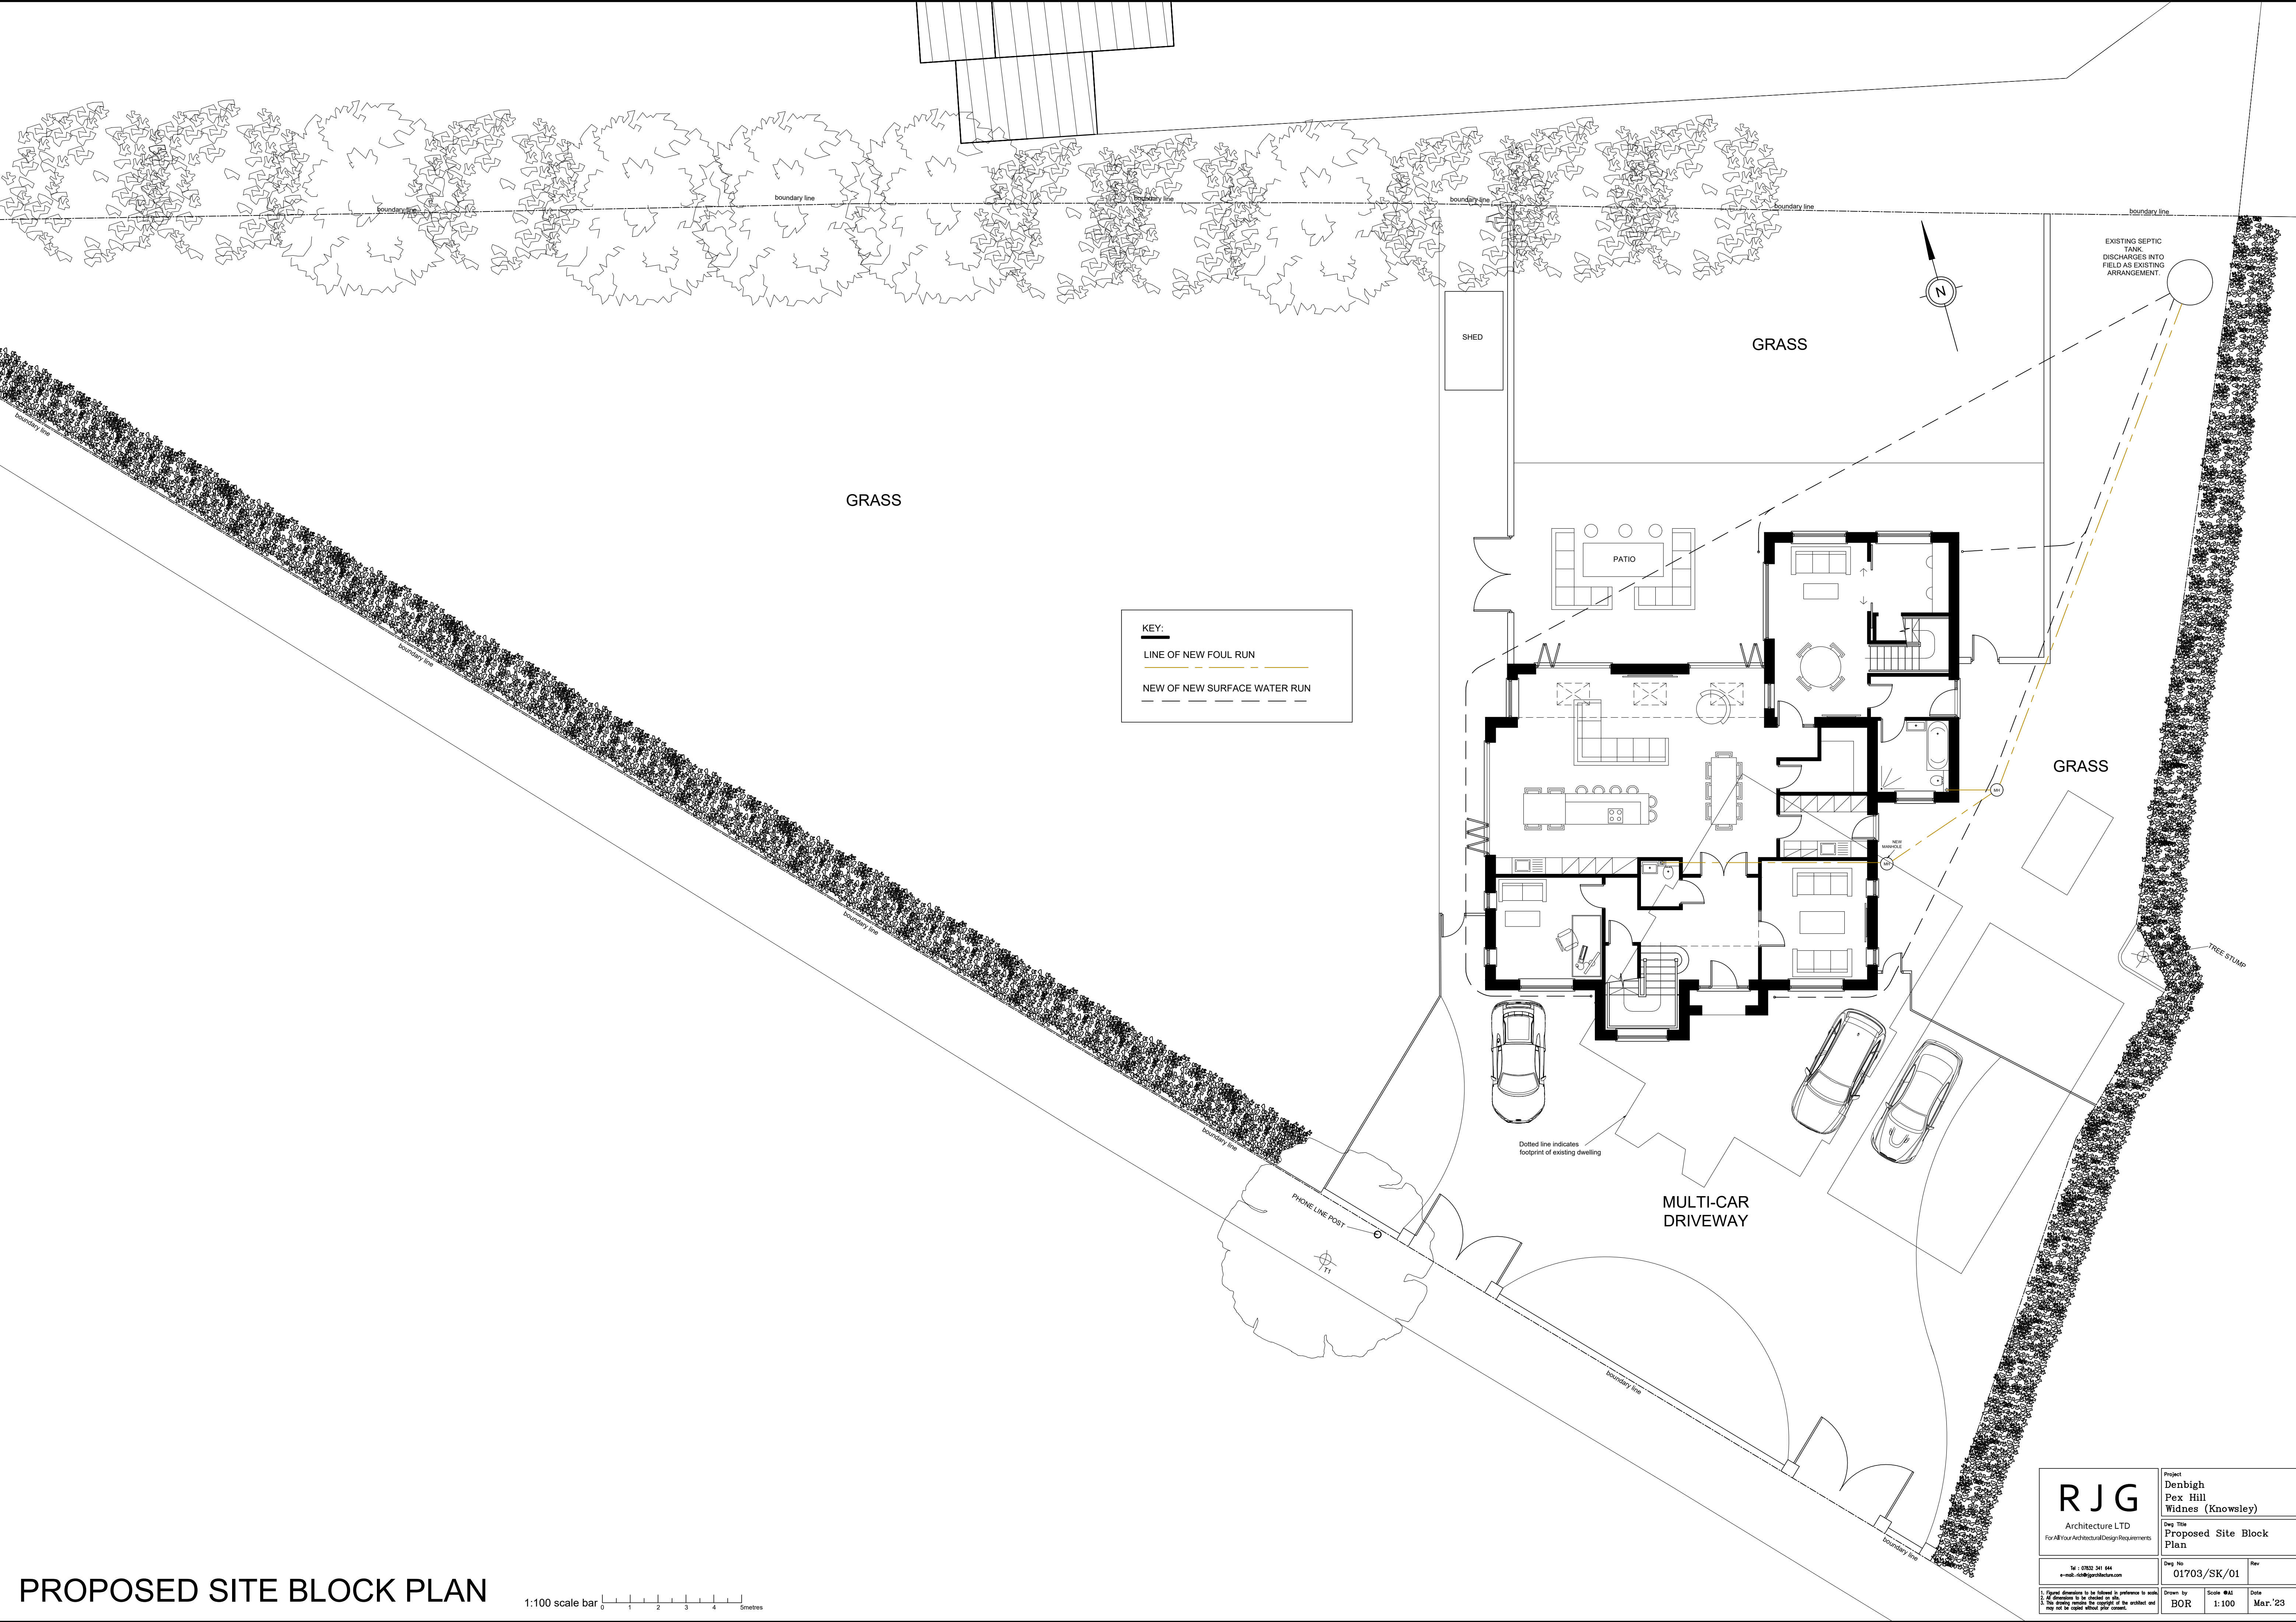

PROPOSED SITE BLOCK PLAN

1:100 scale bar 0 1 2 3 4 Metres

RJG Architecture LTD For All Your Architectural Design Requirements	Project Denbigh Pex Hill Widnes (Knowsley)		
	Drawing Title Proposed Site Block Plan		
	Tel : 07832 341 844 e-mail: info@denbigharch.co.uk		
Drawing No BOR	Drawn by BOR	Scale 1:100	Rev 01703/SK/01 Date Mar '23

1. Figure dimensions to be followed in preference to scale.
2. All dimensions to be checked on site.
3. This drawing remains the copyright of the architect and may not be copied without prior consent.