


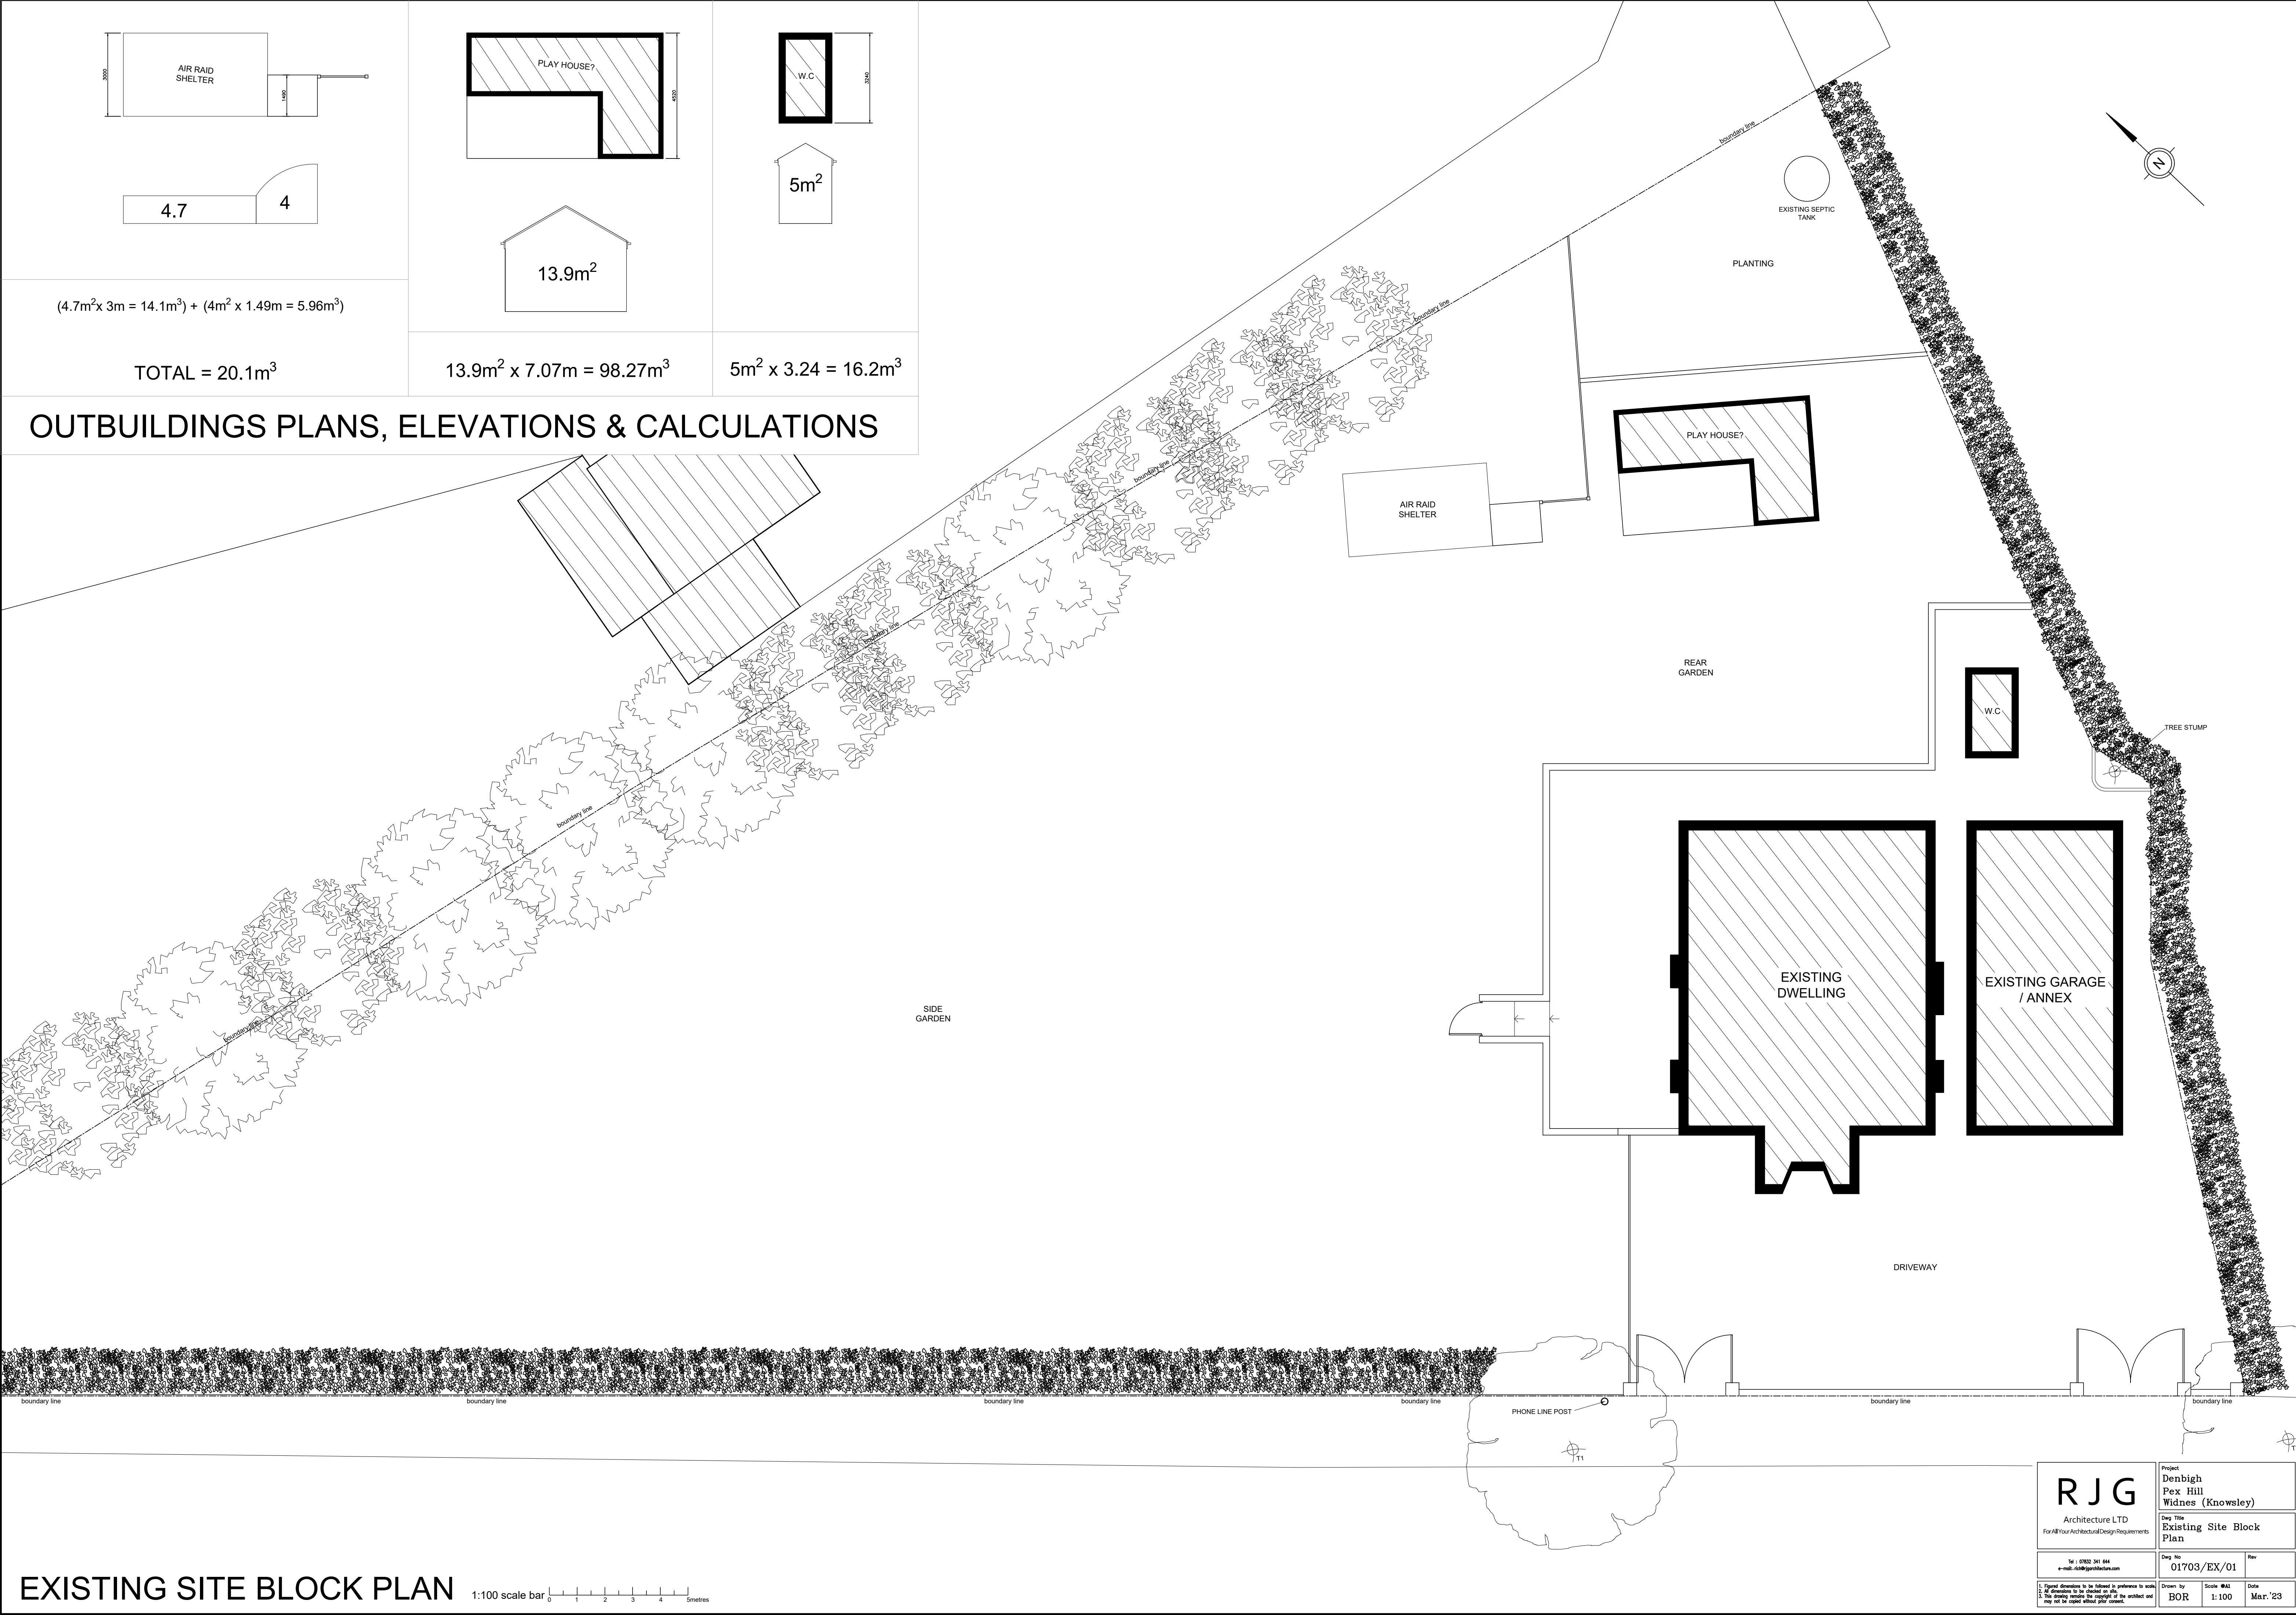

EXISTING SITE BLOCK PLAN

1:100 scale bar 0 1 2 3 4 5metres

RJG

Architecture LTD

For All Your Architectural Design Requirements

Tel : 01832 341 644

e-mail: rjb@rjbarchitecture.com

Project

Denbigh
Pex Hill
Widnes (Knowsley)

Dwg Title

Existing Site Block
Plan

Dwg No

01703/EX/01

Rev

1. Physical dimensions to be followed in preference to scale.
2. All dimensions to be checked on site.
3. This drawing remains the copyright of the architect and
may not be copied without prior consent.

Drawn by

BOR

Scale

1:100

Date

Mar.'23